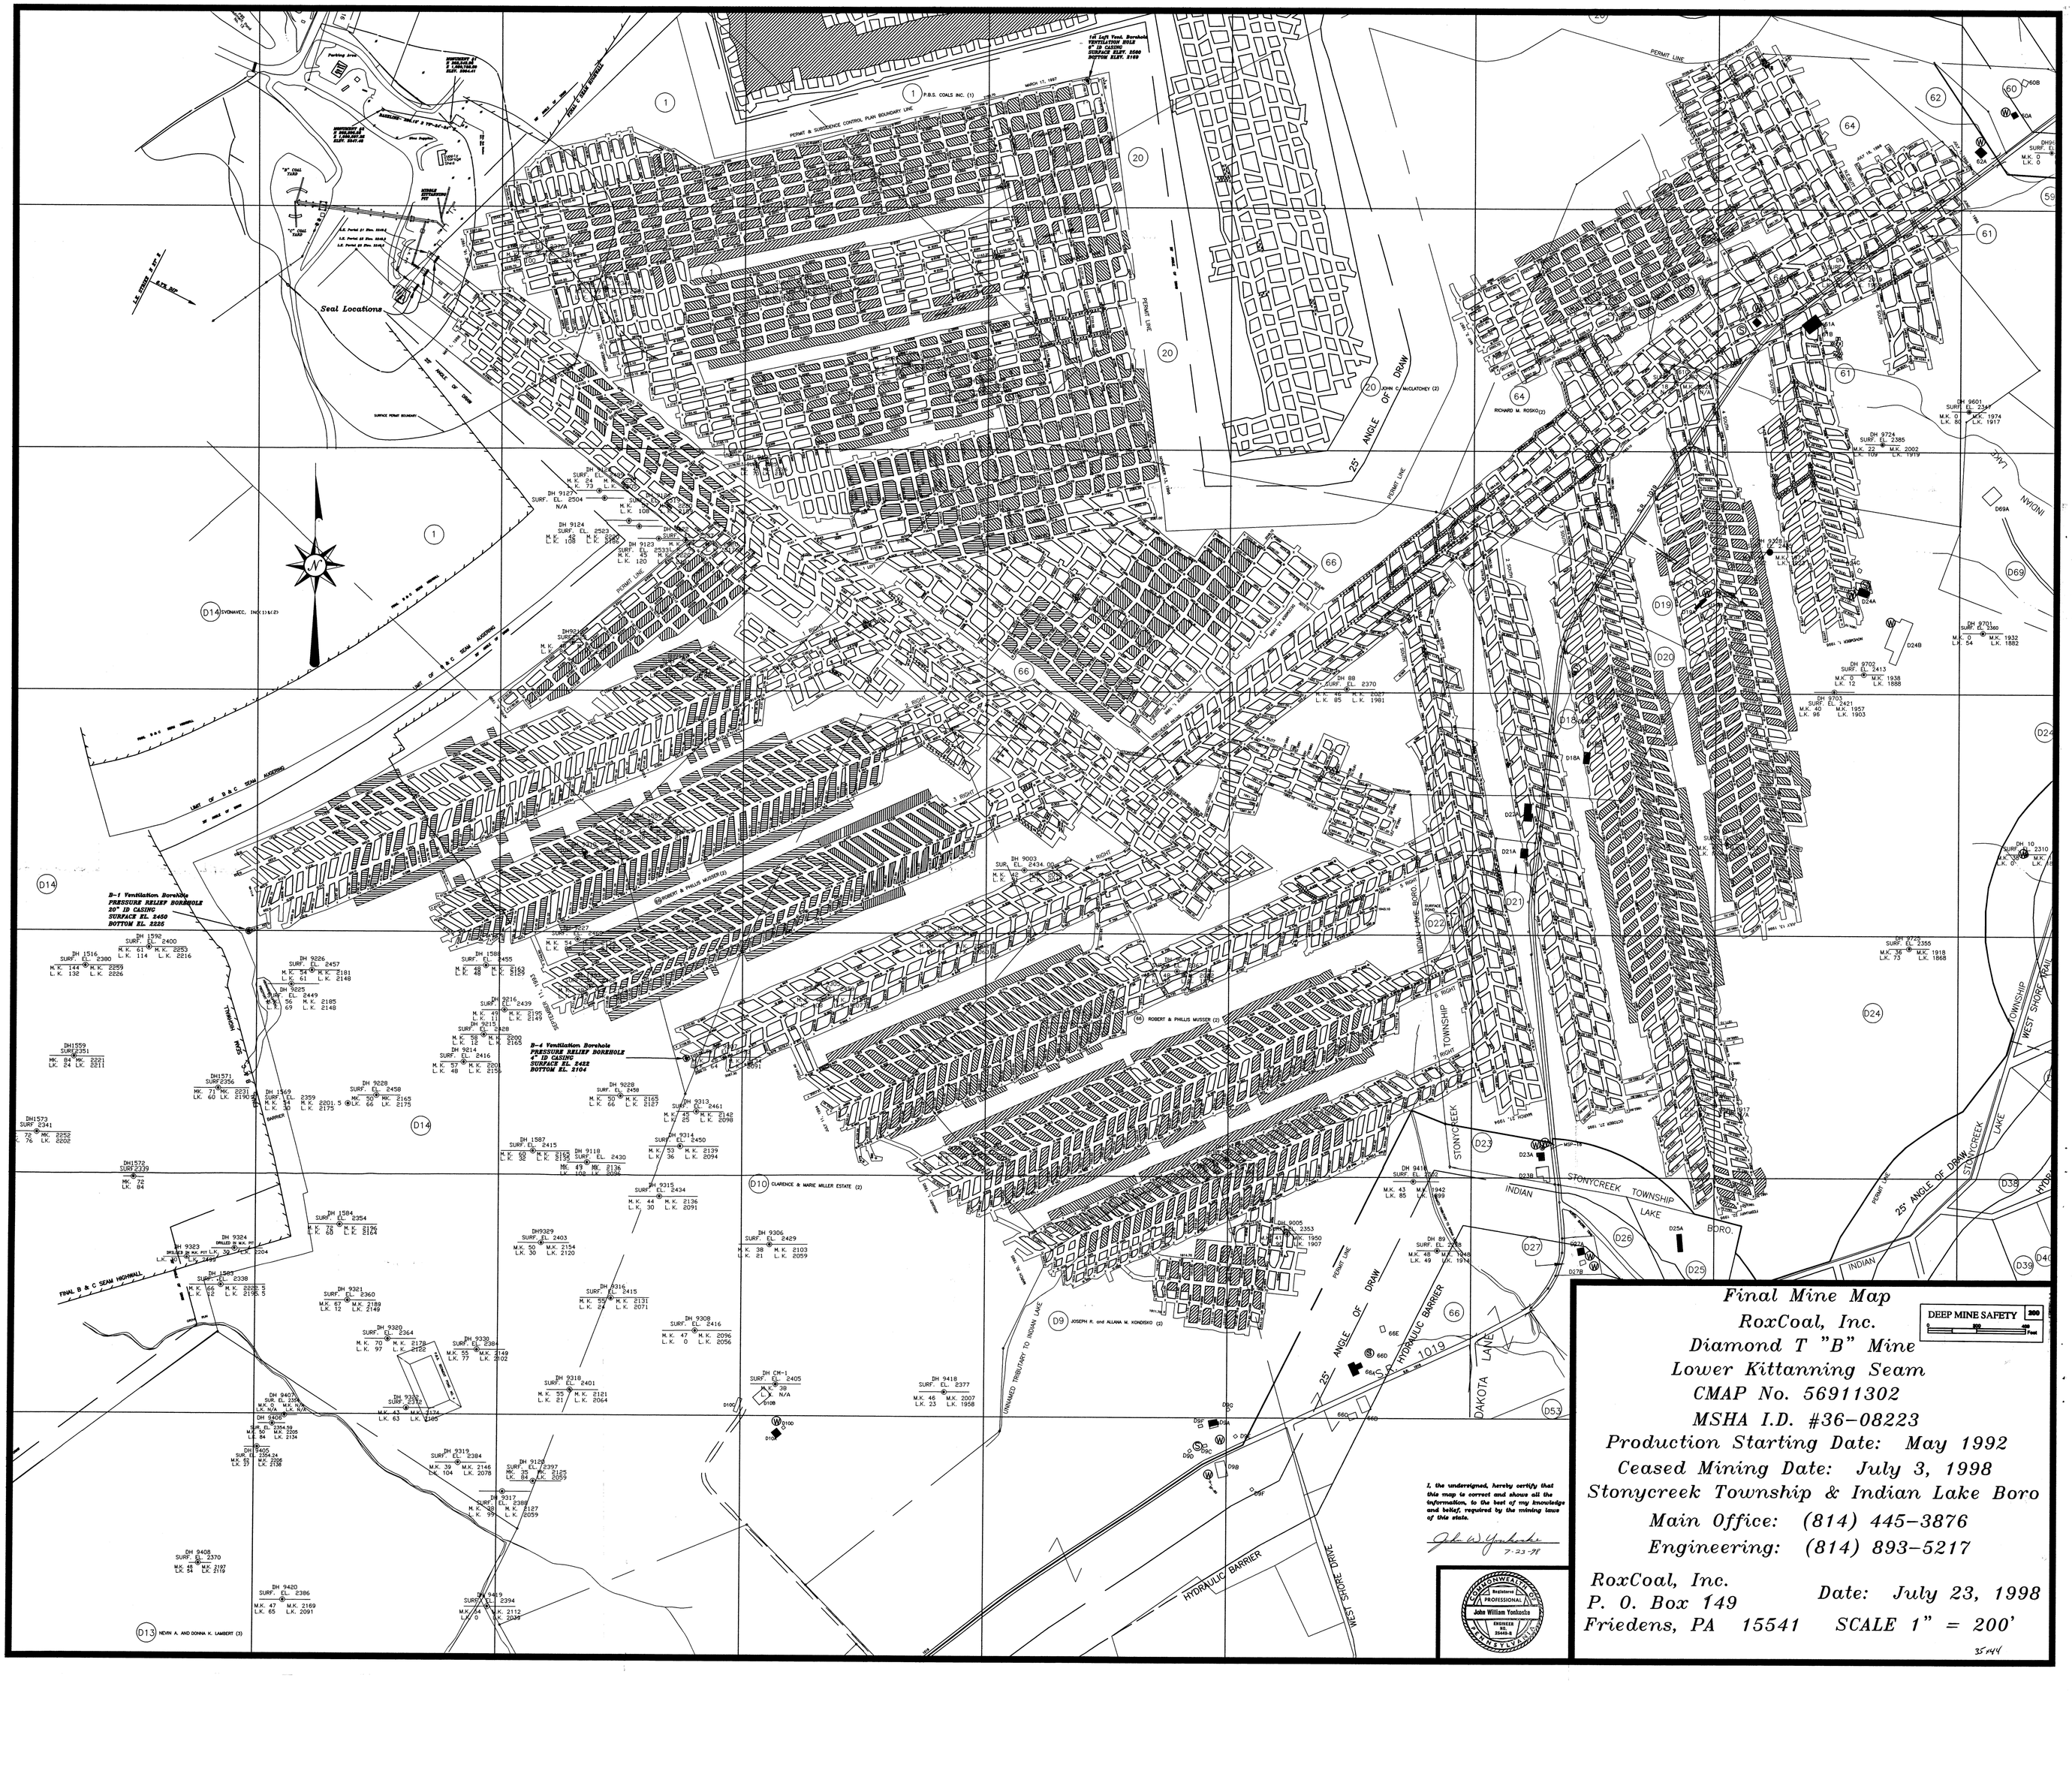

Final Mine Map
RoxCoal, Inc.
Diamond T "B" Mine
Lower Kittanning Seam
CMAP No. 56911302
MSHA I.D. #36-08223
Production Starting Date: May 1992
Ceased Mining Date: July 3, 1998
Stonycreek Township & Indian Lake Boro
Main Office: (814) 445-3876
Engineering: (814) 893-5217

RoxCoal, Inc.
P. O. Box 149
Friedens, PA 15541

Date: July 23, 1998
SCALE 1" = 200'

I, the undersigned, hereby certify that this map is correct and shows all the information, to the best of my knowledge and belief, required by the mining laws of this state.

John W. Yonkoske
7-23-98

COMMONWEALTH OF PENNSYLVANIA
Registered PROFESSIONAL
John William Yonkoske
ENGINEER
No. 25449-R

35x44