


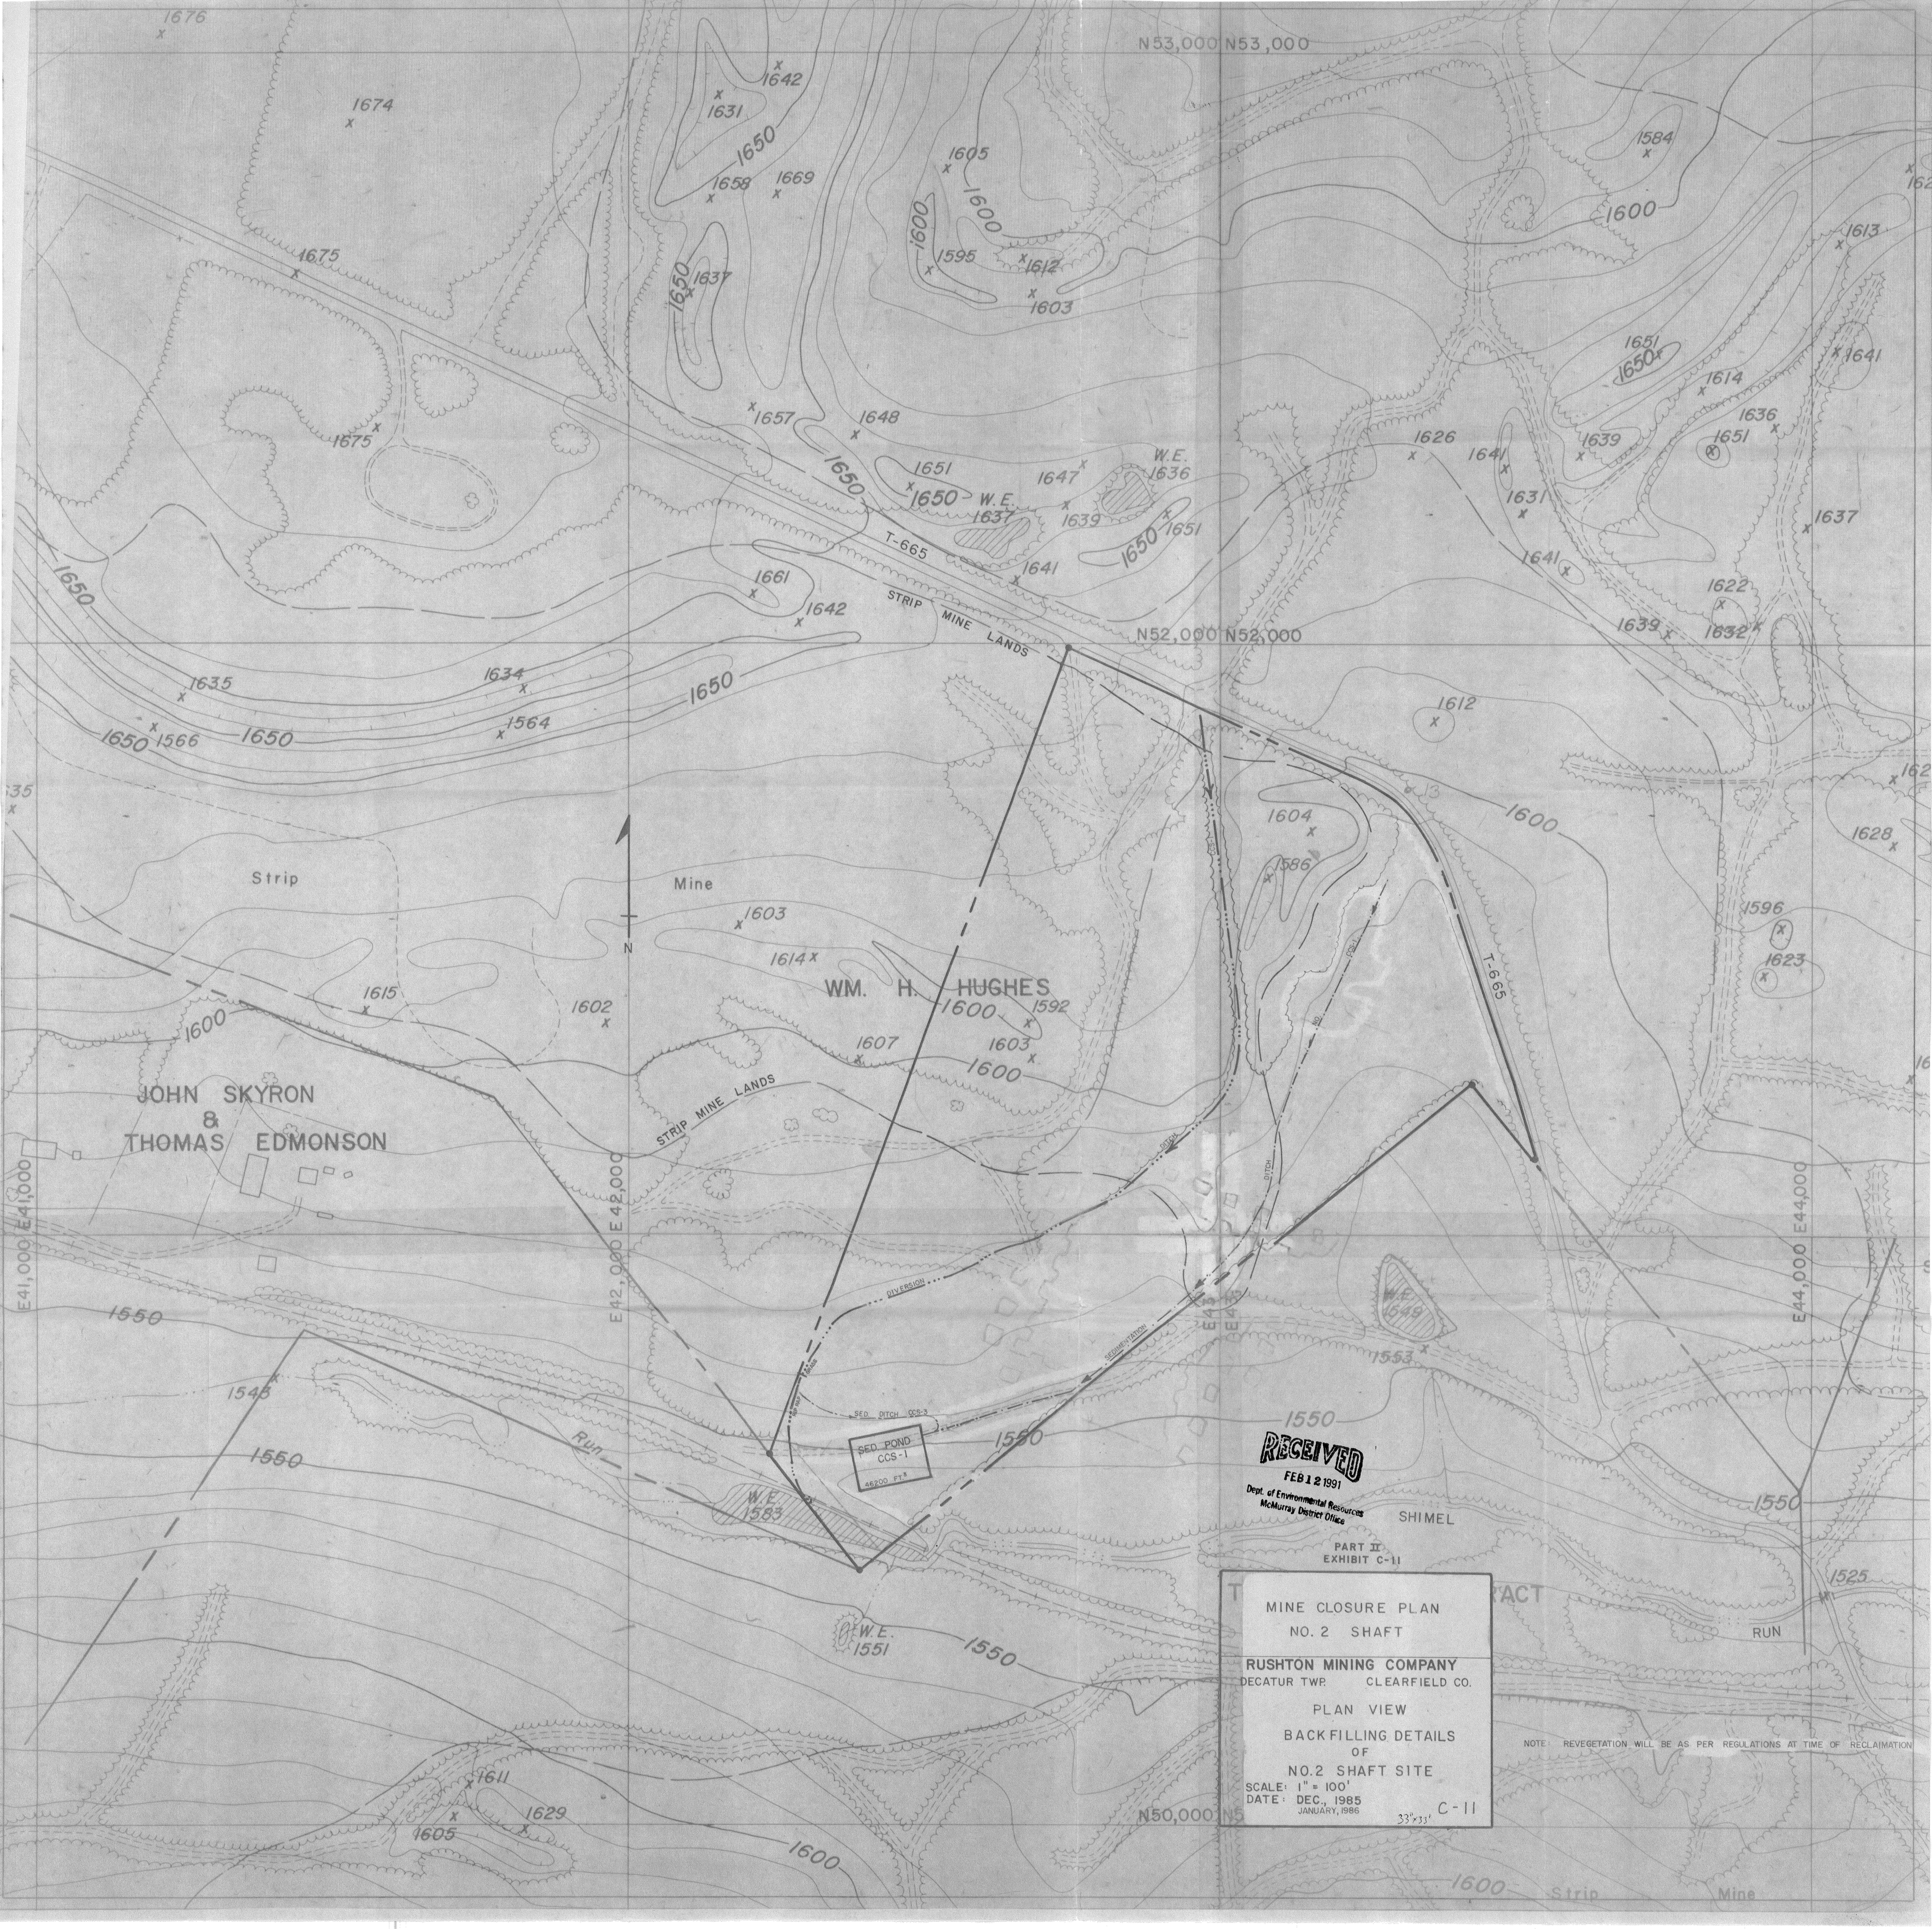

RECEIVED
FEB 12 1991

Dept. of Environmental Resources
McMurray District Office

SHIMEL

PART II
EXHIBIT C-11

MINE CLOSURE PLAN
NO. 2 SHAFT

RUSHTON MINING COMPANY
DECATUR TWP. CLEARFIELD CO.

PLAN VIEW
BACKFILLING DETAILS
OF
NO. 2 SHAFT SITE

SCALE: 1" = 100'
DATE: DEC., 1985
JANUARY, 1986

C-11

NOTE: REVEGETATION WILL BE AS PER REGULATIONS AT TIME OF RECLAMATION