

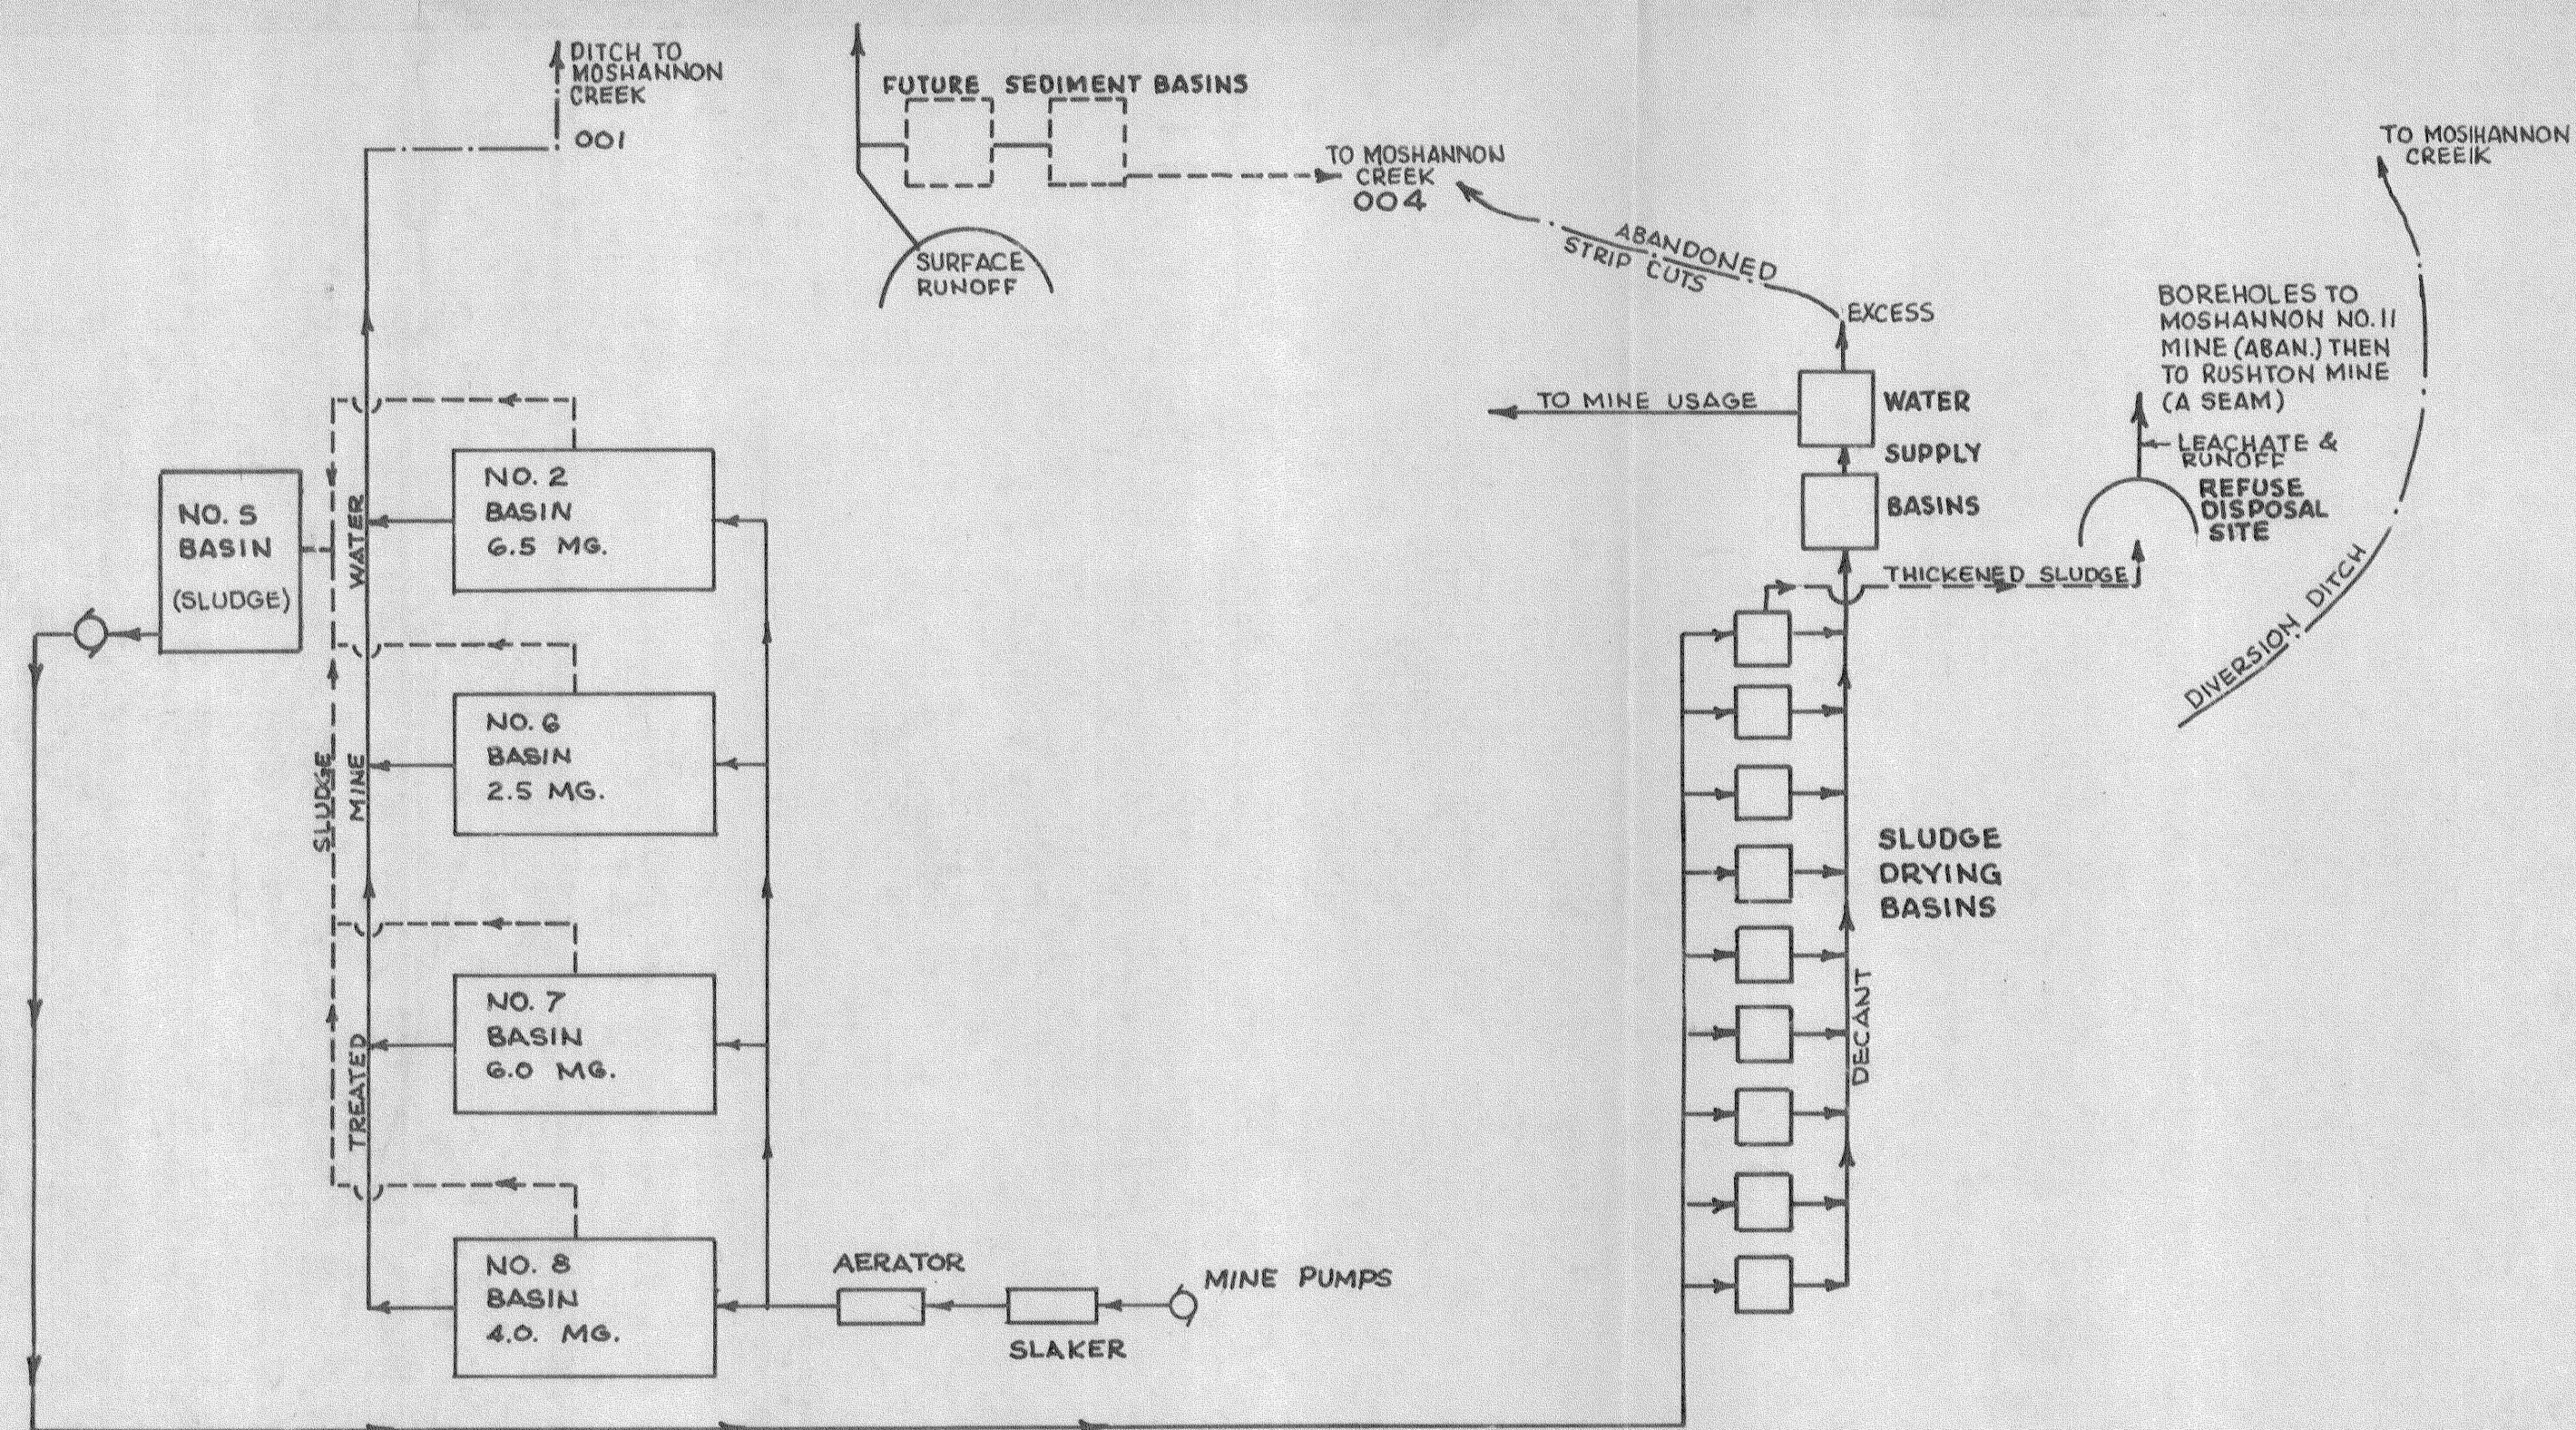


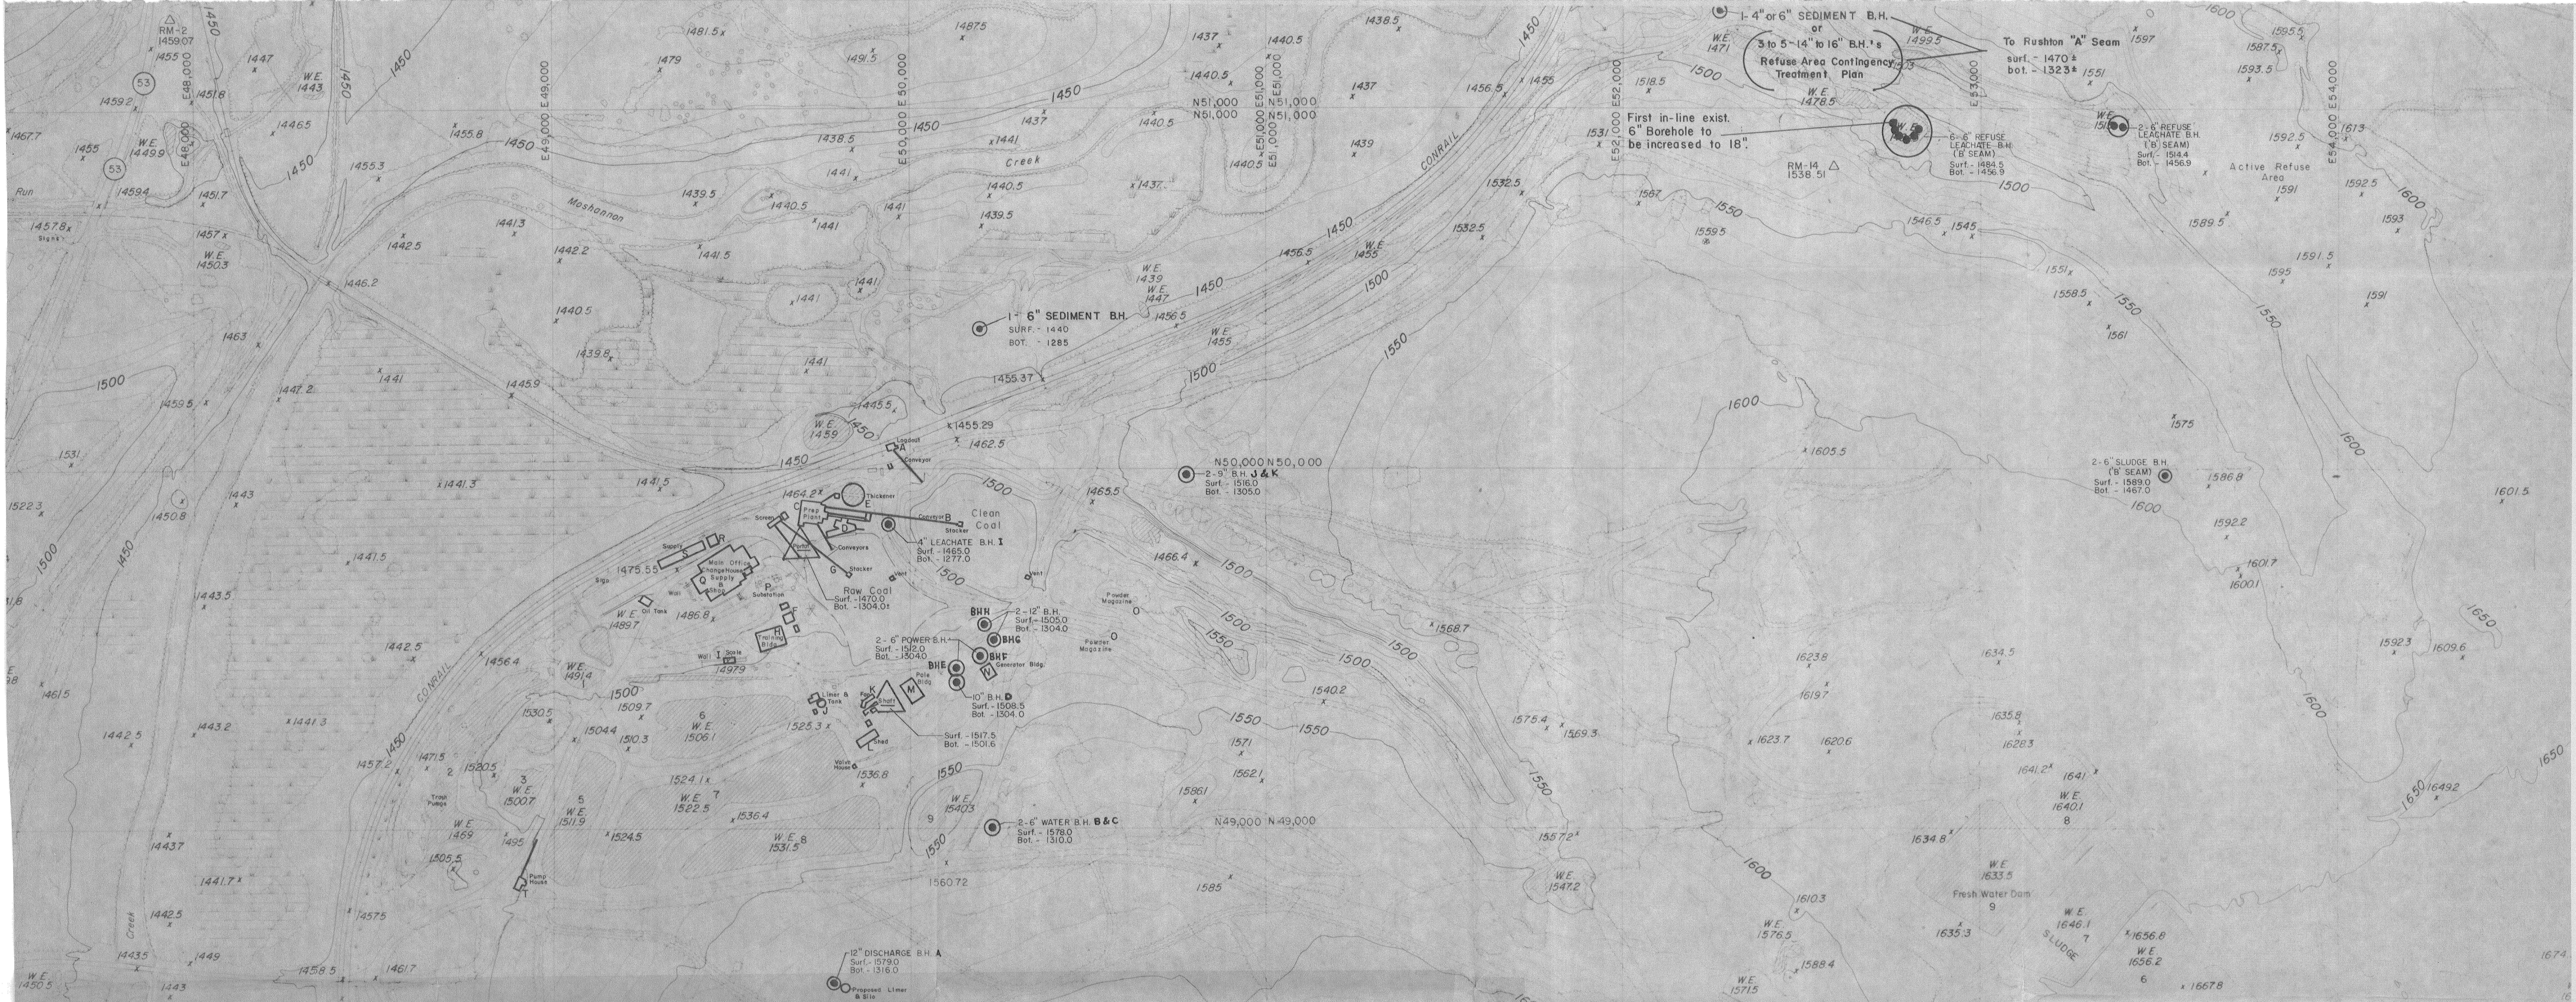

SCHEMATIC FLOW DIAGRAM
PROPOSED NEW SYSTEM

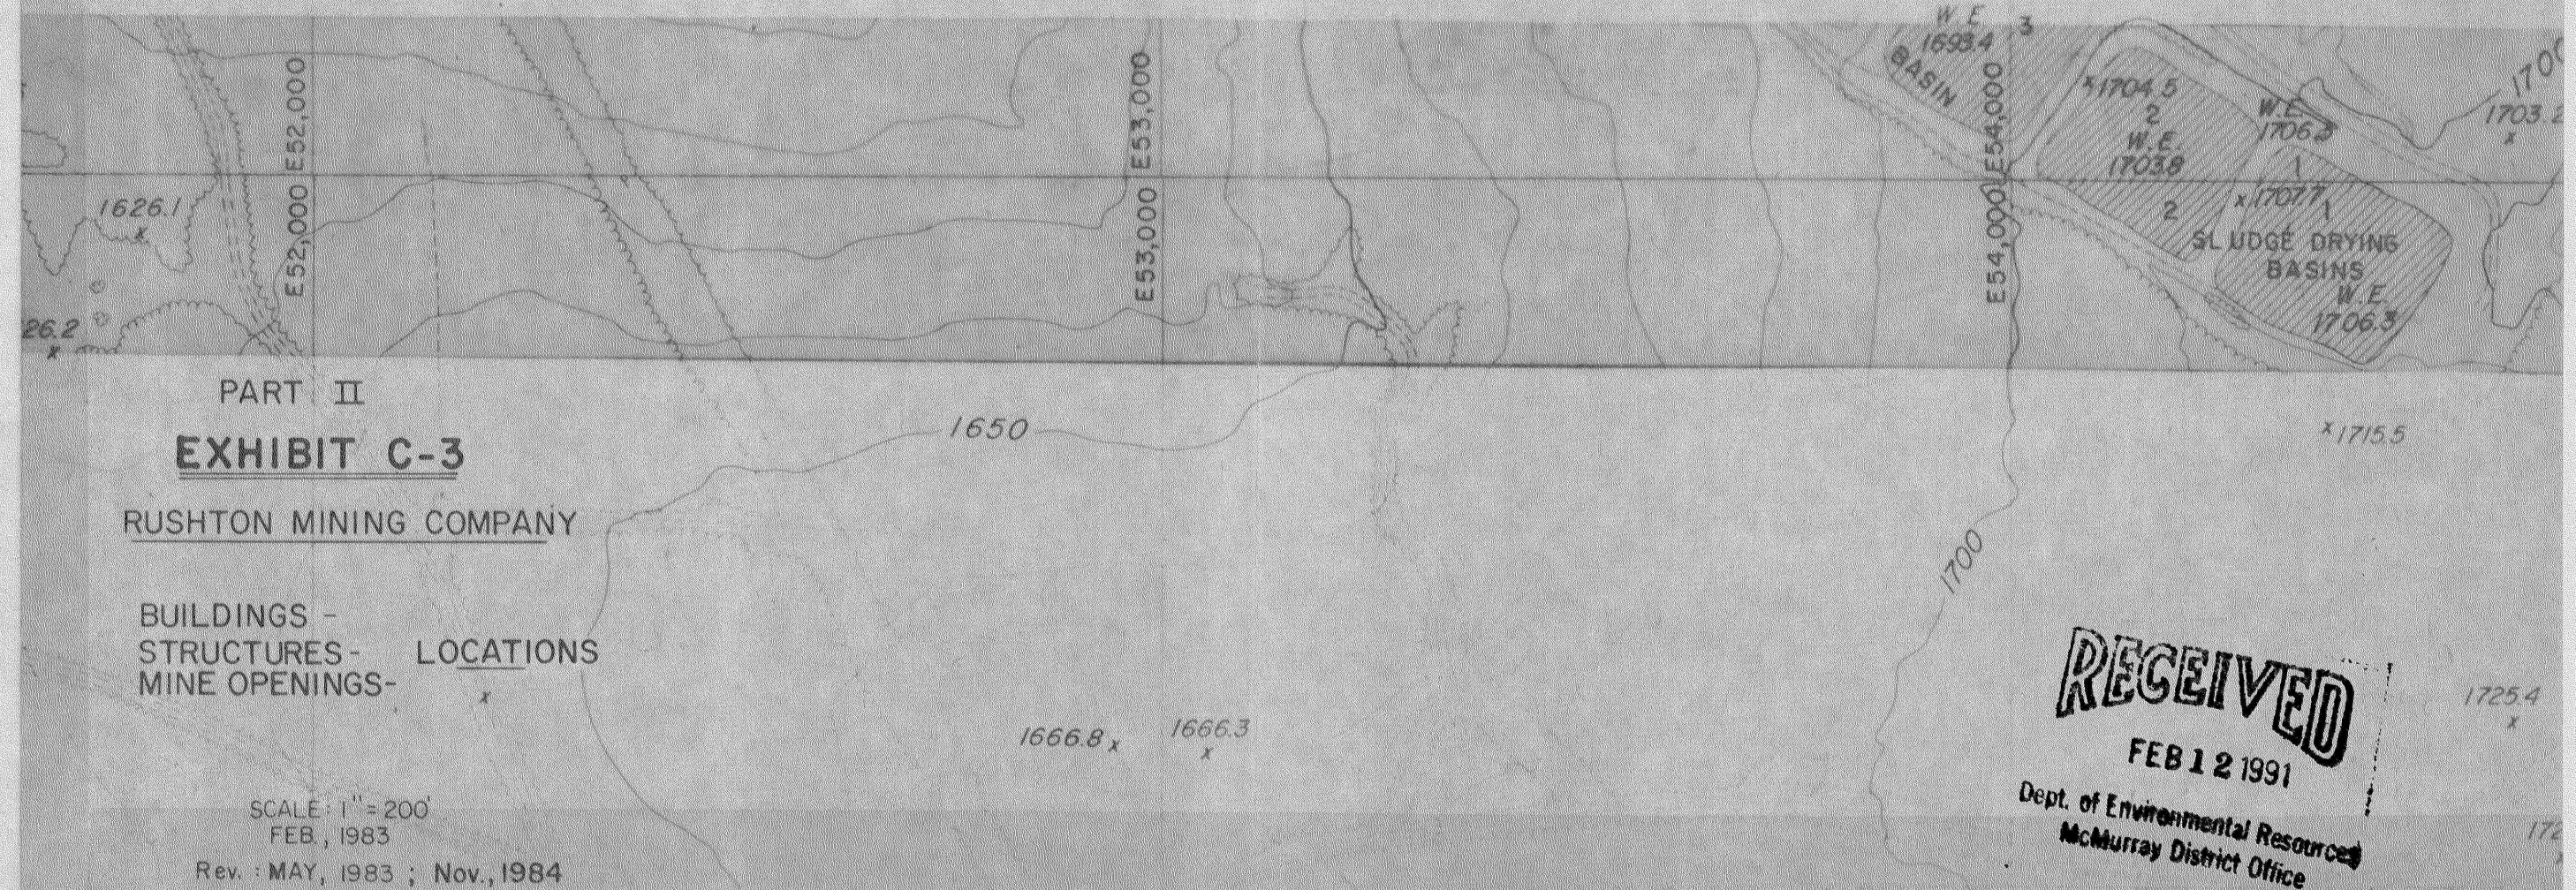

PART II
EXHIBIT C-5

ISSUED	DRAINAGE & TREATMENT		SCALE
			AS SHOWN
MINE CLOSURE PLAN			
RUSHTON MINING COMPANY			
RUSH TWP, CENTRE CO. &			
DECATUR TWP, CLEARFIELD CO. PA.			
JOB B	GWIN, DOBSON & FOREMAN, INC.		SHEET NO.
FILE	ALTOONA - PENNSYLVANIA		C-5
DRAWN BY:		CHECKED:	