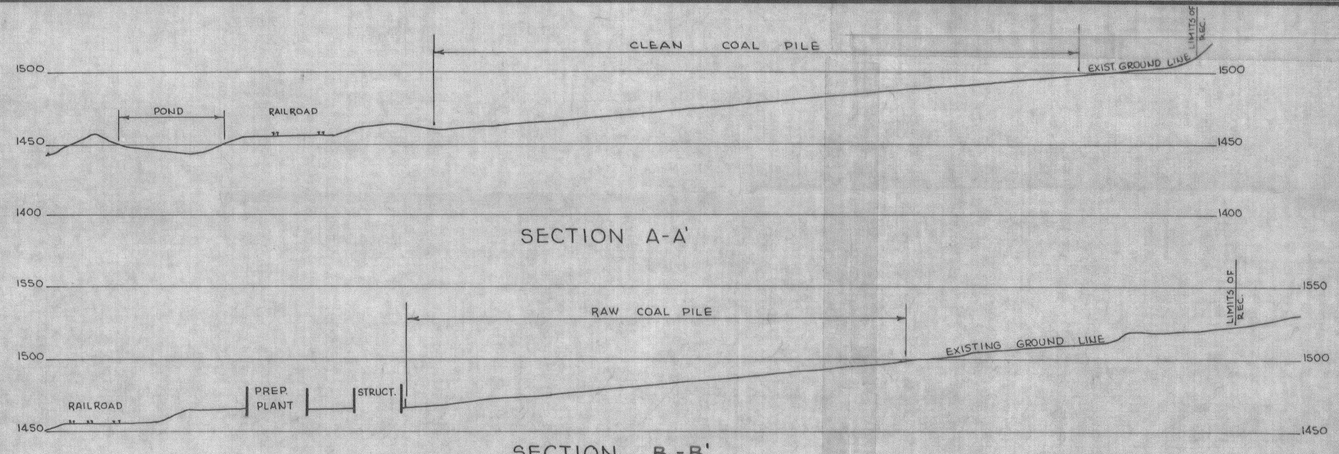

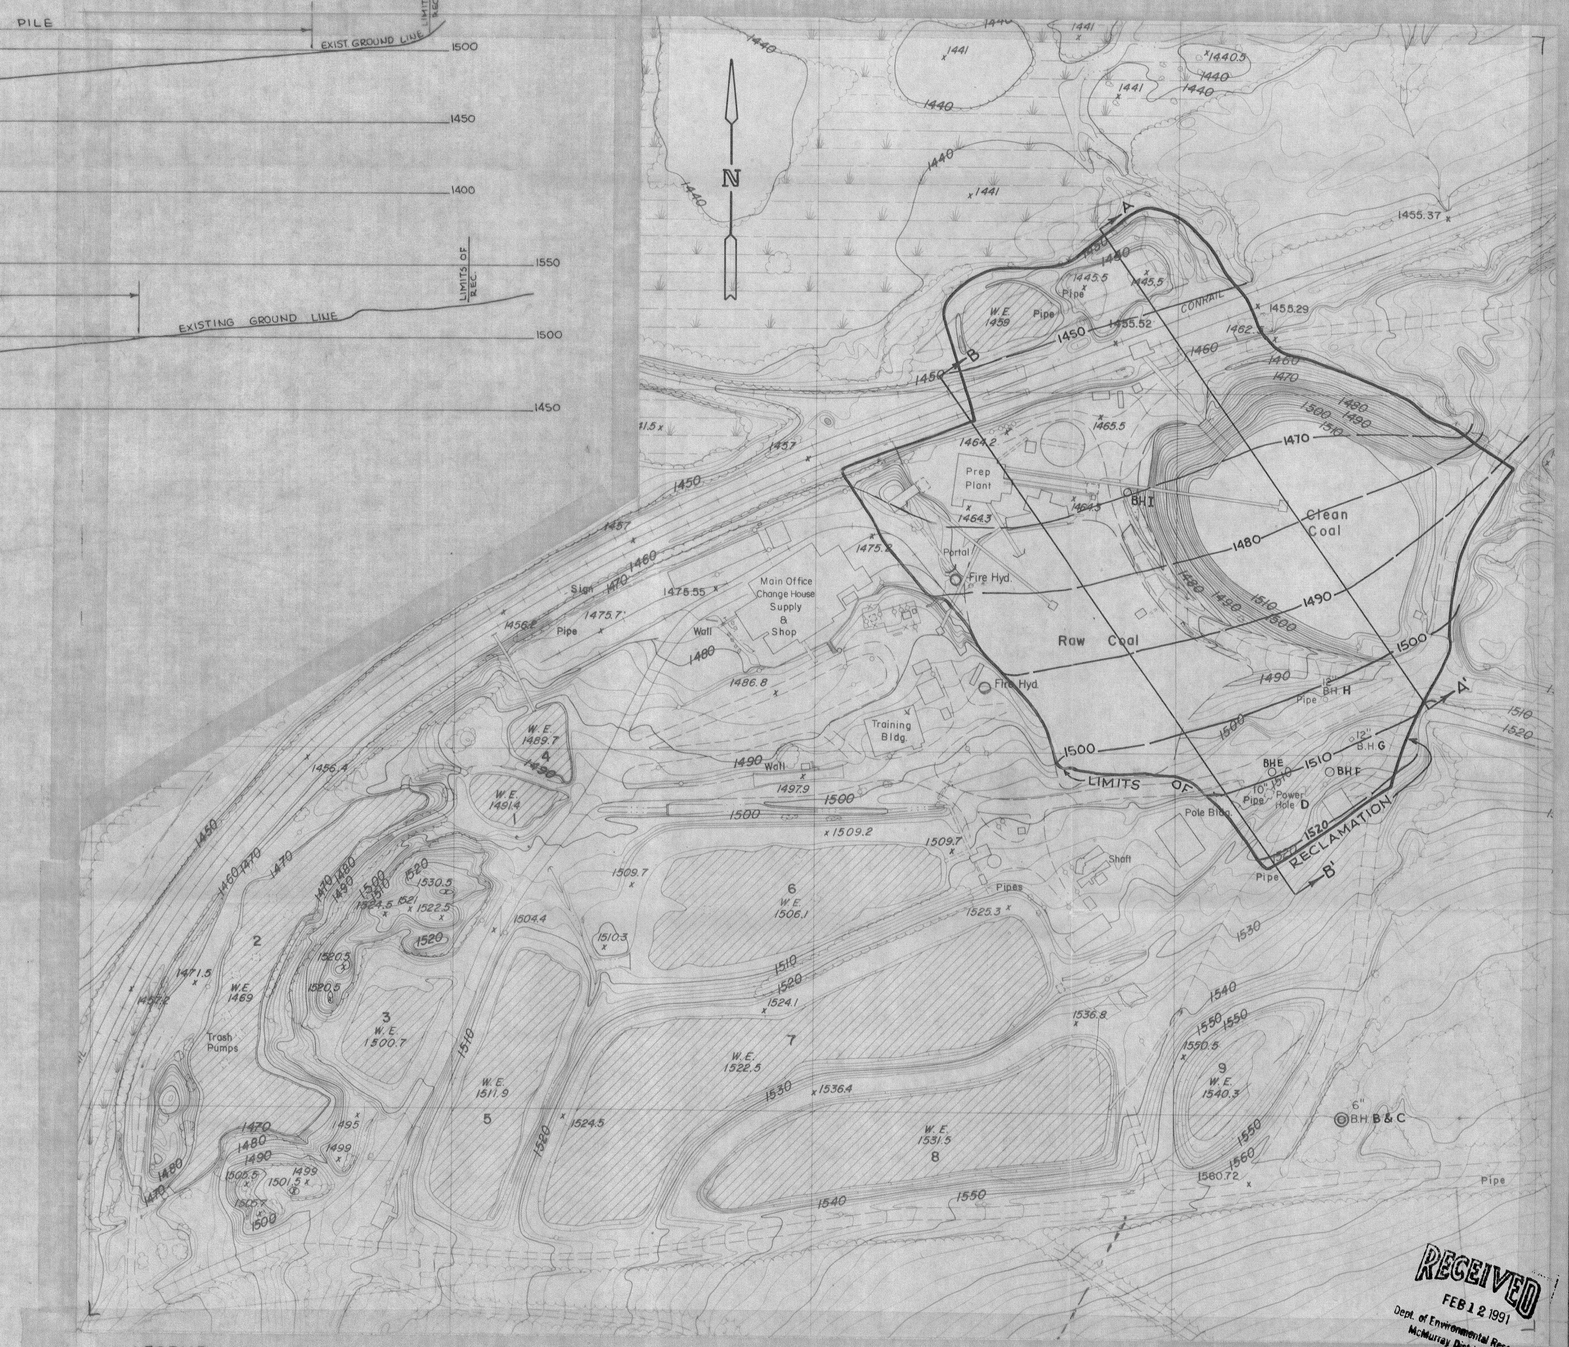

LEGEND:
——— LIMITS OF RECLAMATION
—1500— PROPOSED FINAL CONTOURS

PLAN
SCALE: 1"=100'

PART II
EXHIBIT C-7

RECEIVED
FEB 12 1991
Dept. of Environmental Resources
McMurray District Office

ISSUED	MAIN FACILITIES AREA BACKFILLING PLAN	SCALE AS SHOWN
	MINE CLOSURE PLAN RUSHTON MINING COMPANY RUSH TWP., CENTRE CO., & DECATUR TWP., CLEARFIELD CO., PA	24 X 36
JOB B FILE	GWIN, DOBSON & FOREMAN, INC. CONSULTING ENGINEERS ALTOONA · PENNSYLVANIA DRAWN BY: CHECKED:	SHEET NO. C-7

ZENITH GUIDELINE A. & B. SMITH CO., PGH., PA.