
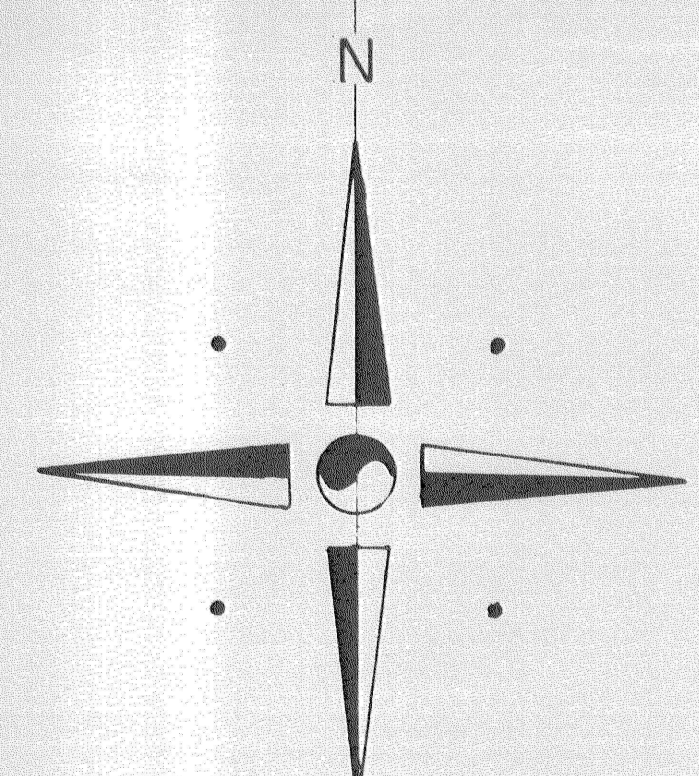


 

- NOTES:
1. 50% OF THE UNMINED PILLAR CROSSING A SUPPORT LINE WILL REMAIN.
 2. MINING IN SUPPORT AREAS WILL BE ON CENTERLINE PROJECTIONS ONLY.
 3. MINERAL RIGHTS OF PARCEL US1 ARE OWNED BY CYPRUS RIVER PROCESSING CORP.
 4. MINERAL RIGHTS OF PARCEL US2 ARE OWNED BY CONSOLIDATOR COAL CO.
 5. NO AREAS WITH LESS THAN 100' OF COVER.
 6. NO SECOND MINING PROPOSED AT THIS TIME.

NOTE: ALL UNDERGROUND MINING ACTIVITY DONE BETWEEN SEPTEMBER 7, 1993 AND MARCH 2, 1994, DEPICTED ON THIS MAP WERE PROVIDED BY OPERATOR AND DOES NOT REPRESENT AN ACTUAL FIELD SURVEY BY CHARBEL ENGINEERING.

- LEGEND
- PERMIT BOUNDARY
 - SUBSIDENCE CONTROL PLAN BOUNDARY
 - 06 MONTH PROJECTION LIMITS
 - PROPERTY BOUNDARY
 - COAL BARRIER
 - PROPERTY IDENTIFICATION NUMBER (SEE DATA SHEET)
 - STRUCTURE IDENTIFICATION NUMBER (SEE DATA SHEET)
 - PROTECTED STRUCTURE (PRE-ACT)
 - UNPROTECTED STRUCTURE (POST-ACT)
 - SUPPORT BLOCK (50% MINING)
 - PILLARED AREA
 - SURVEY STATION-UNDERGROUND
 - SURVEY STATION-SURFACE
 - PERMANENT MONUMENT - SURFACE
 - GAS OR OIL WELL
 - MINING PROVIDED BY OPERATOR

 PITTSBURGH SEAM	SIX MONTH CONTEMPLATED MINING 4 - 1 - 94 TO 10 - 1 - 94	
	CYPRUS RIVER PROCESSING CORP. MONONGAHELA RESOURCE MINE MSHA NO. 36-08336 C.M.A.P. NO. 30921301 JEFFERSON & MORGAN TWP. GREENE COUNTY, PA	
 Robert L. Garbart DATE 6/1/95	PERMITTEE: MONONGAHELA RESOURCE MINE CYPRUS RIVER PROCESSING CORP. 140 ELAM DRIVE WAYNESBURG, PA 15370	SCALE: 1" = 100' SHEET NO. 1 OF 6
	PREPARED BY: DYNAMIC RECOVERY, INC. ROUTE 12, SUITE J10 ASHBROOKE SQUARE MORGANTOWN, WV 26505 PHONE: (304) 594-2244	PREPARED BY: CHARBEL ENGINEERING SERVICES P.O. BOX 4-A LEWISTOWN, PA 15456 PHONE: (412) 439-5225