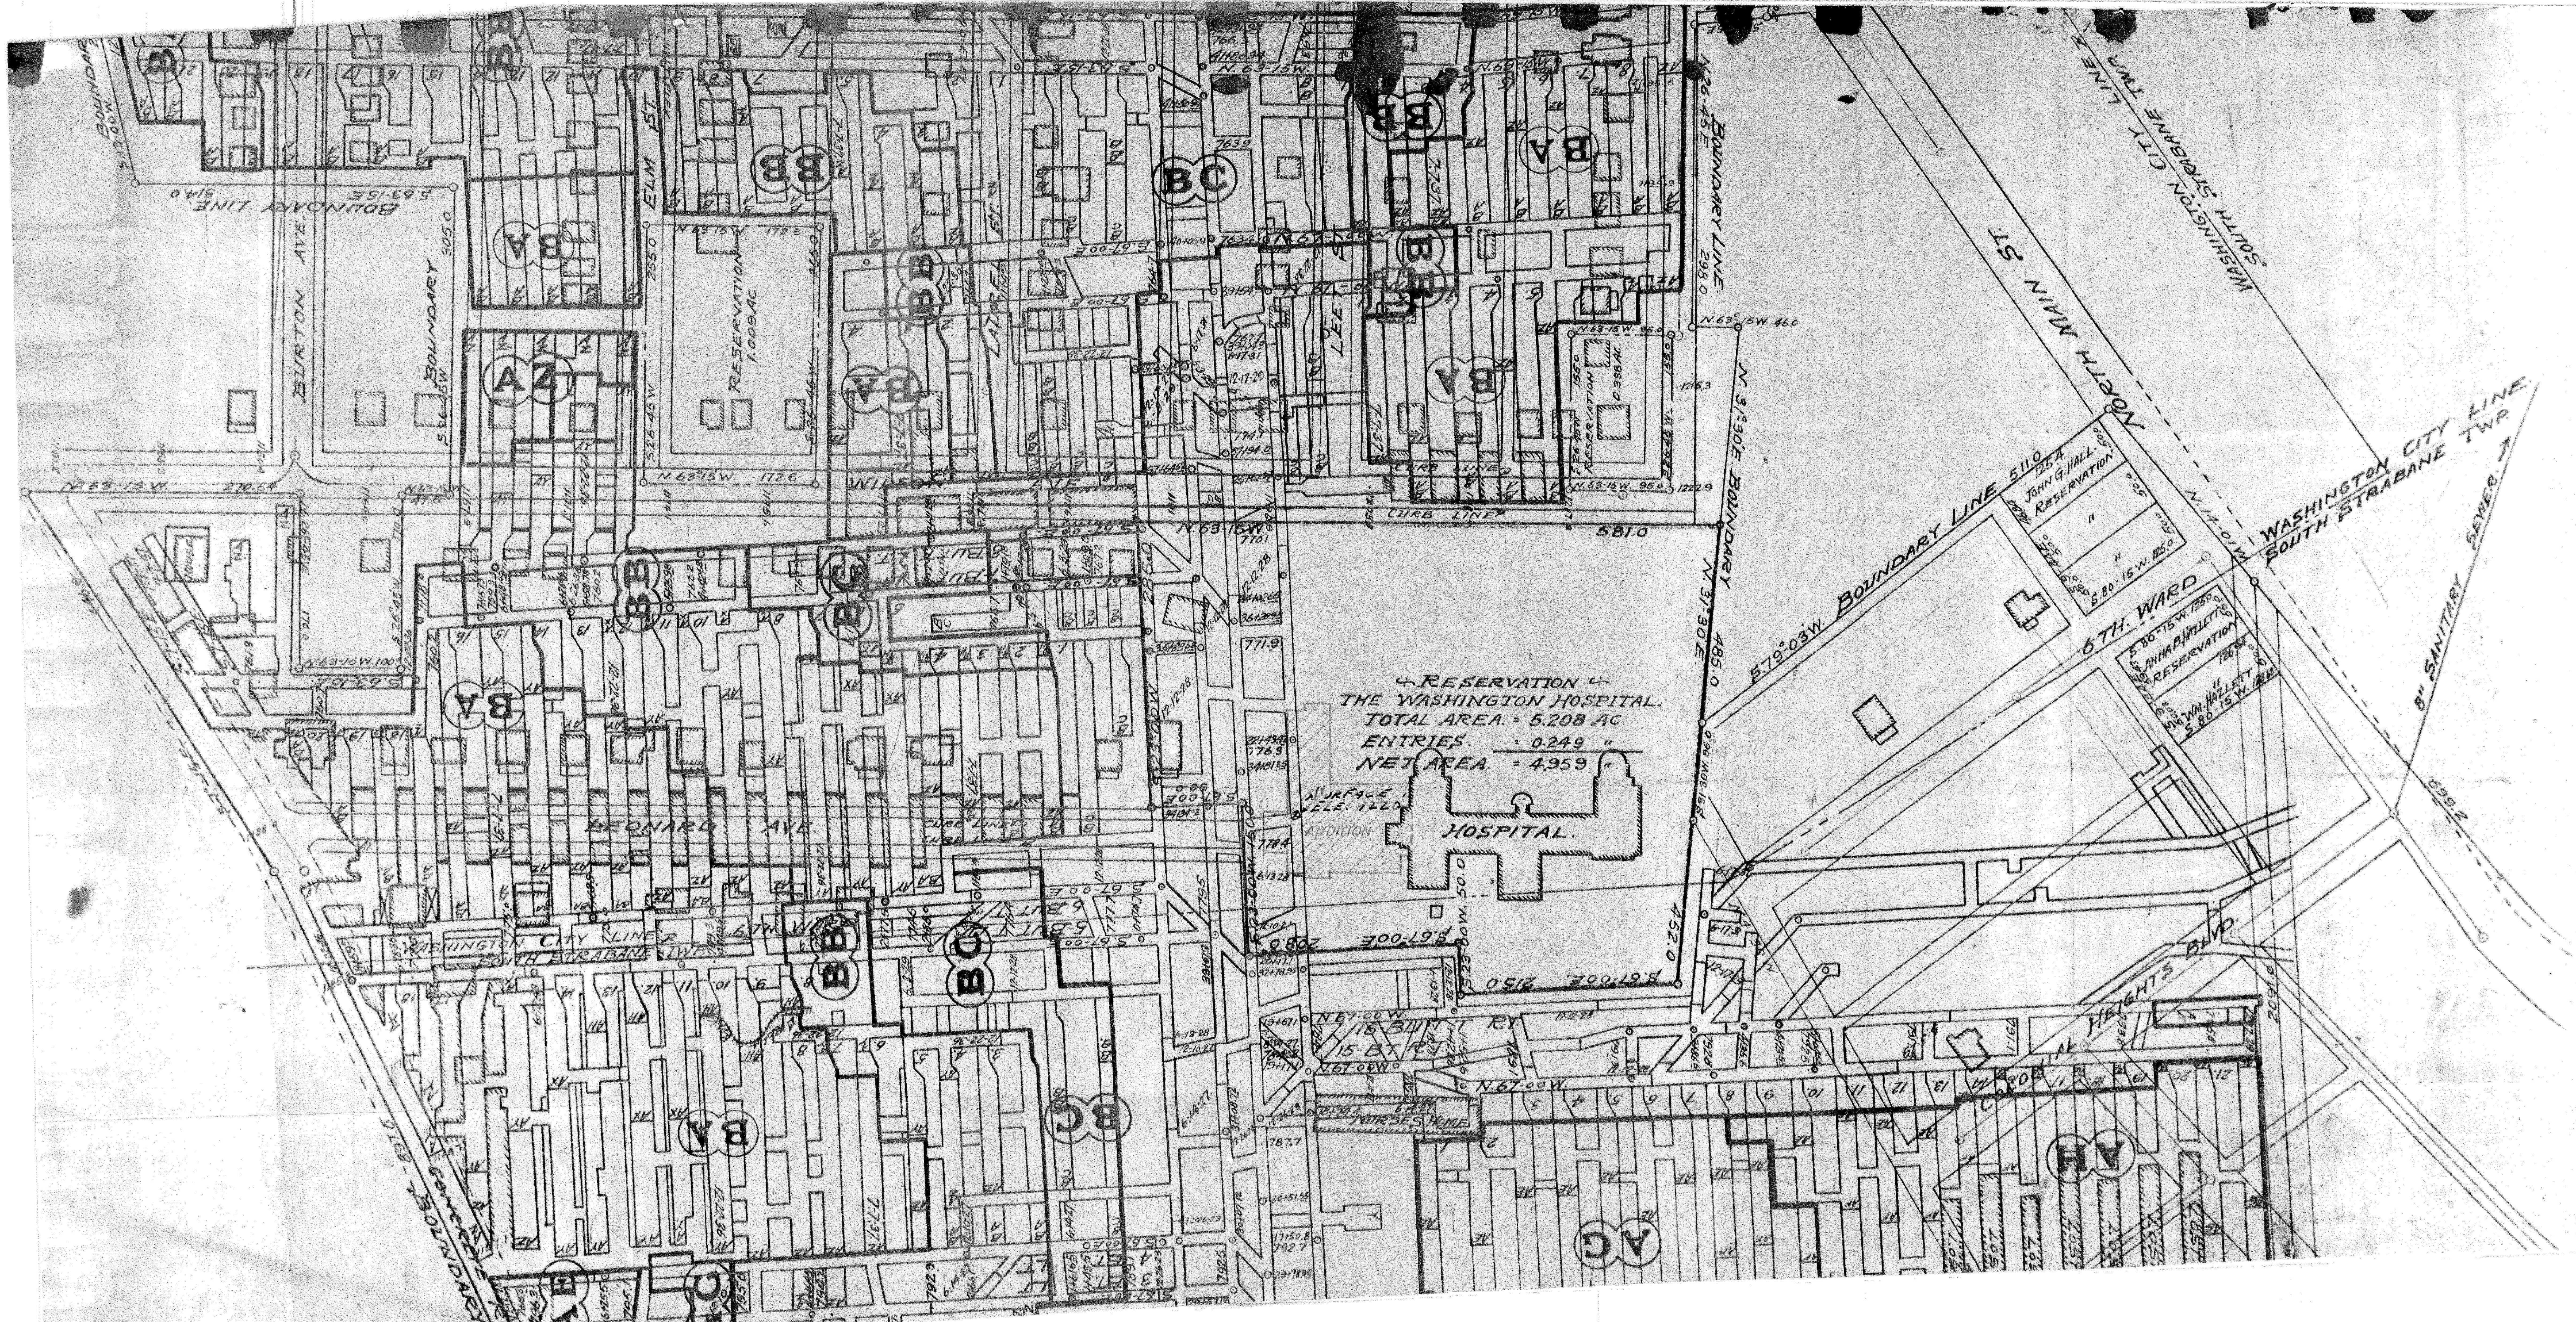
RESERVATION
THE WASHINGTON HOSPITAL.
TOTAL AREA. = 5.208 AC.
ENTRIES. = 0.249 "
NET AREA. = 4.959 "
HOSPITAL.
ADDITION
SURFACE ELE. 1220
NURSES HOME
NORTH MAIN ST.
WASHINGTON CITY LINE
SOUTH STRABANE TWP.
6TH. WARD
S.79°-03'W. BOUNDARY LINE 511.0
N.31°30'E. BOUNDARY 485.0
BOUNDARY LINE N.26-45E. 298.0
N.63°-15W. 46.0
581.0
452.0
S.67-00E. 215.0
S.67-00E. 208.0
N.14-01W.
JOHN G. HALL RESERVATION
ANNA B. HAZLETT RESERVATION
WM. HAZLETT
S.80-15W. 125.0
8" SANITARY SEWER
699.2
2091.0
COLONIAL HEIGHTS BLVD.
BOUNDARY LINE S.63-15E. 314.0
S.13-00W.
BURTON AVE.
BOUNDARY S.26-45W.
305.0
ELM ST.
RESERVATION 1.009 AC.
N.63°15W. 172.5
N.63°15W. 172.6
LAUREL ST.
LEE ST.
WILSON AVE.
LEONARD AVE.
RESERVATION 0.338 AC.
CURB LINE
N.63-15W. 270.54
N.63-15W. 100.0
N.67-00W.
16 BUTT
15 BUTT
771.9
776.3
778.4
787.7
792.7
BOUNDARY
CONCRETE
BB
BA
BC
AZ
AH
AG