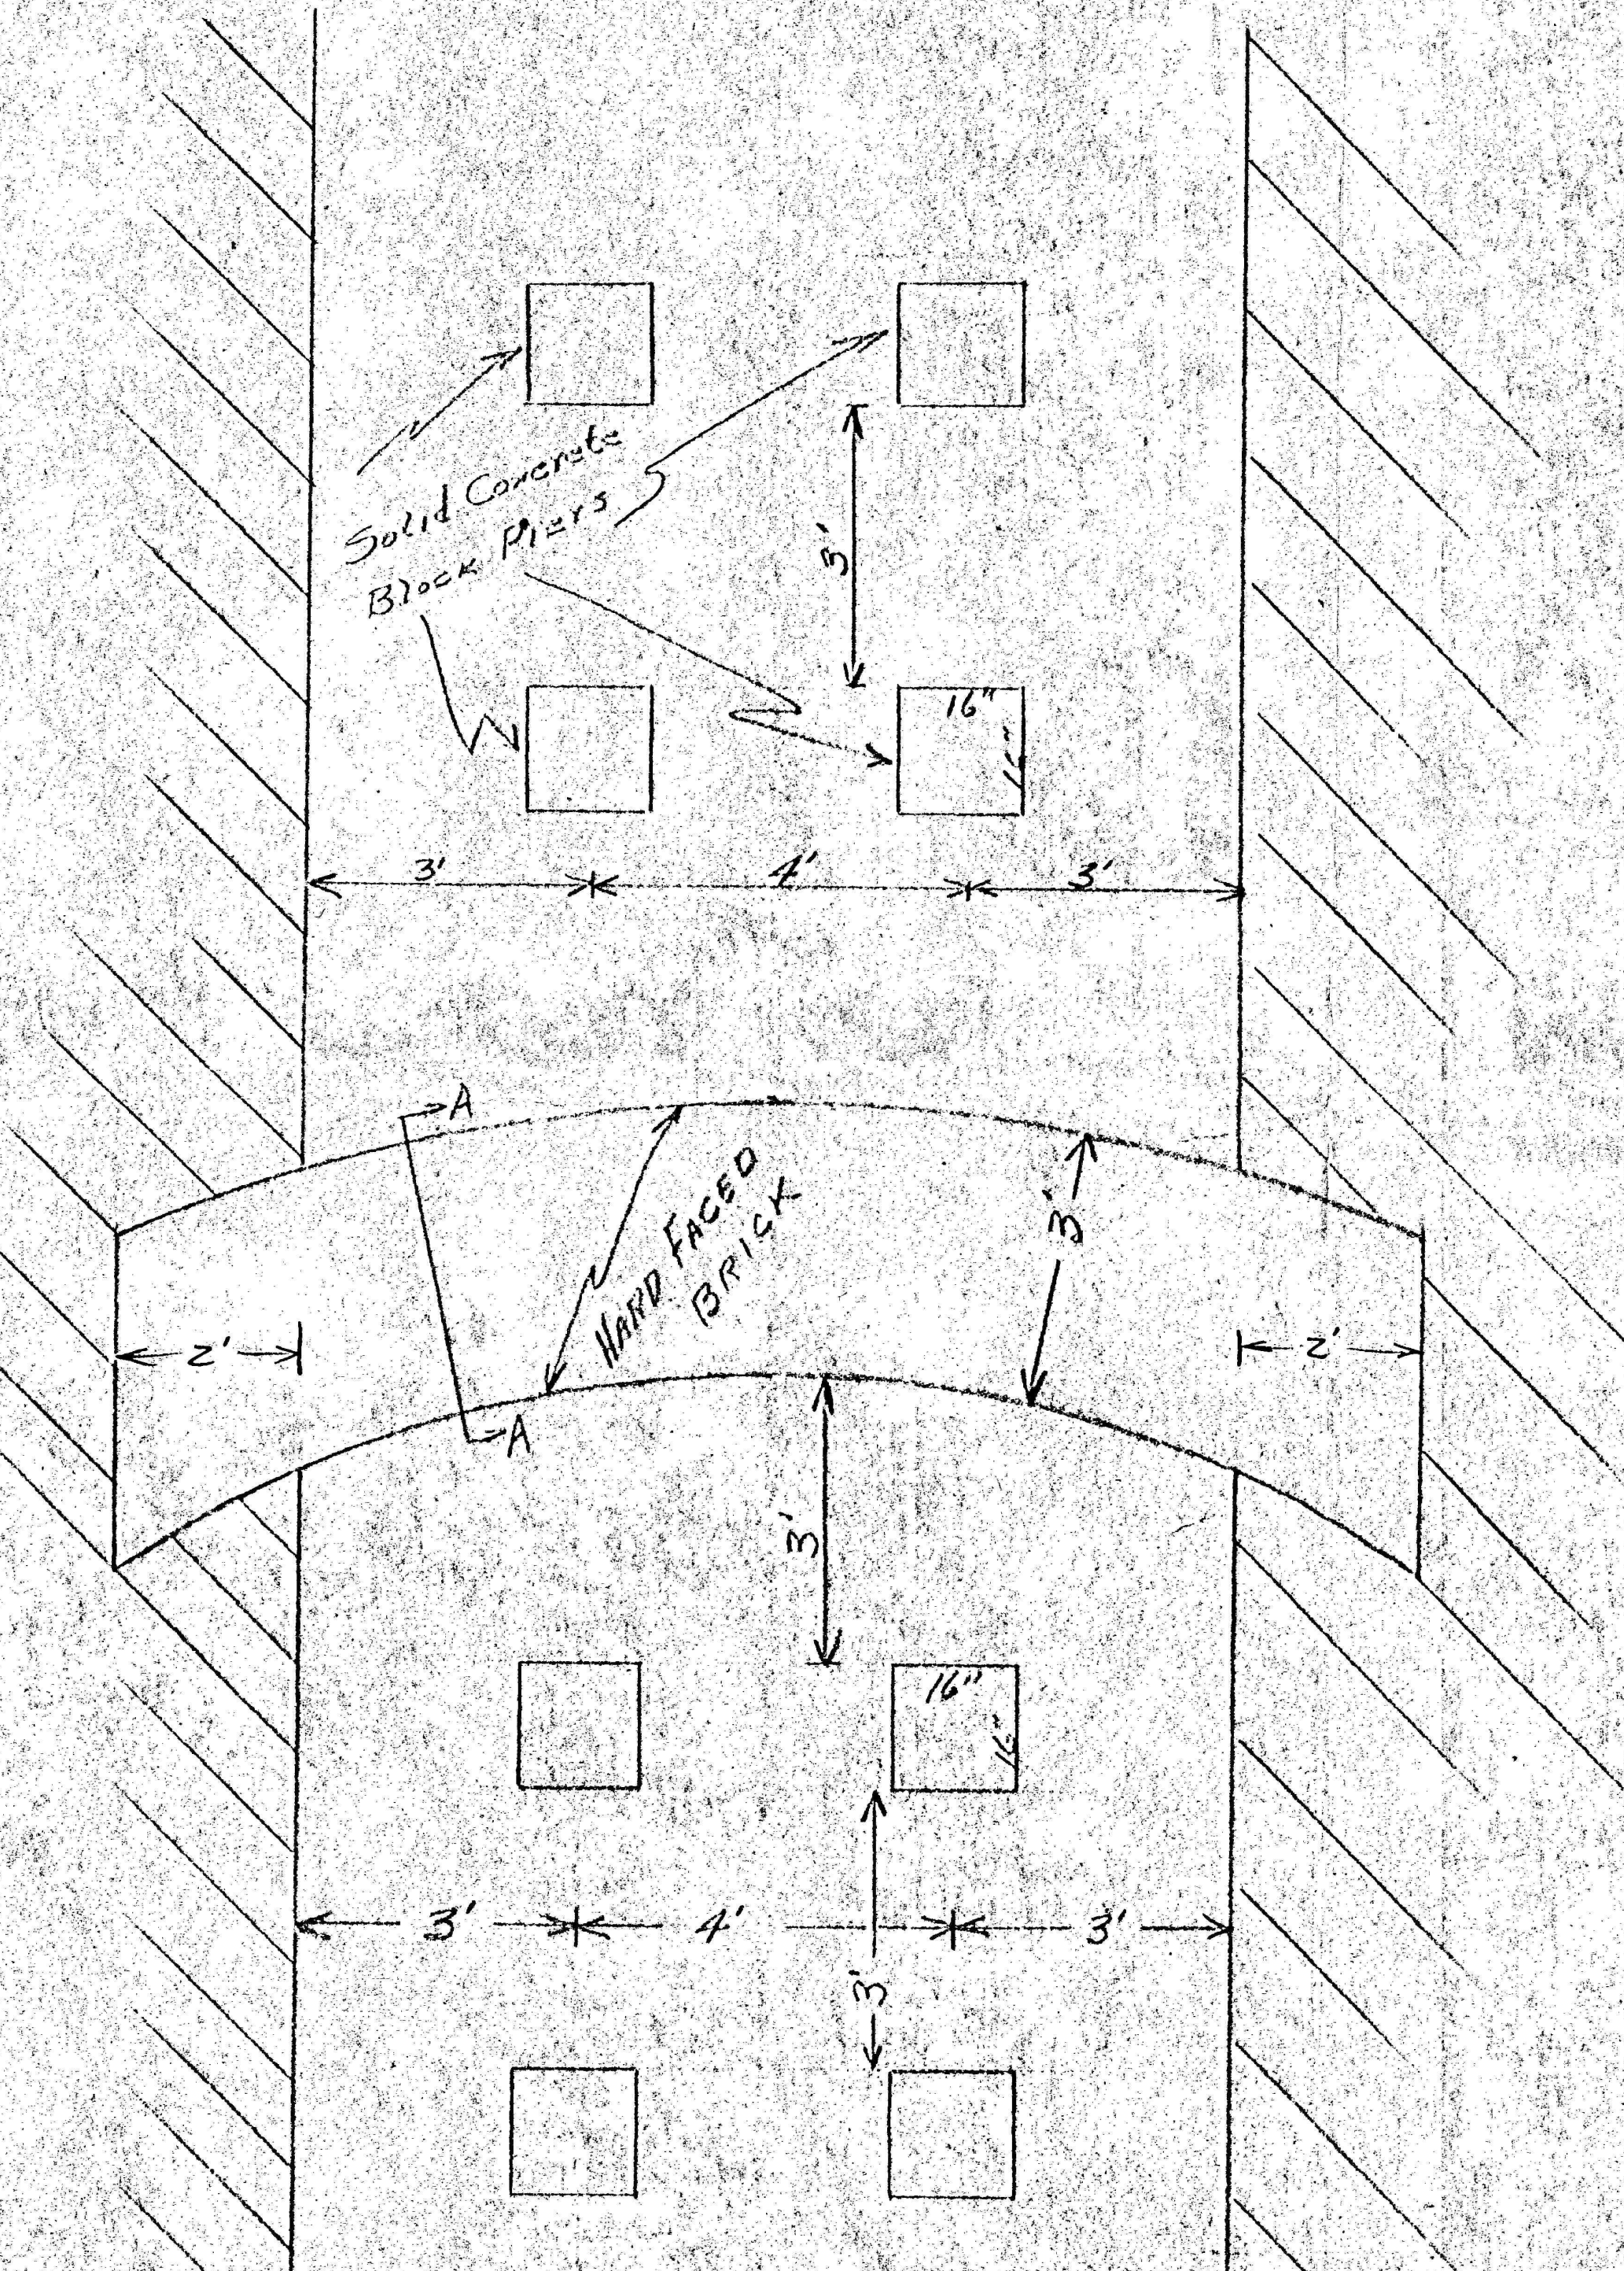
Solid Concrete
Block Piers
16"
3'
3'
4'
3'
A
A
Hard Faced
Brick
3'
2'
2'
3'
16"
3'
4'
3'
3'

PLAN OF DAMS A

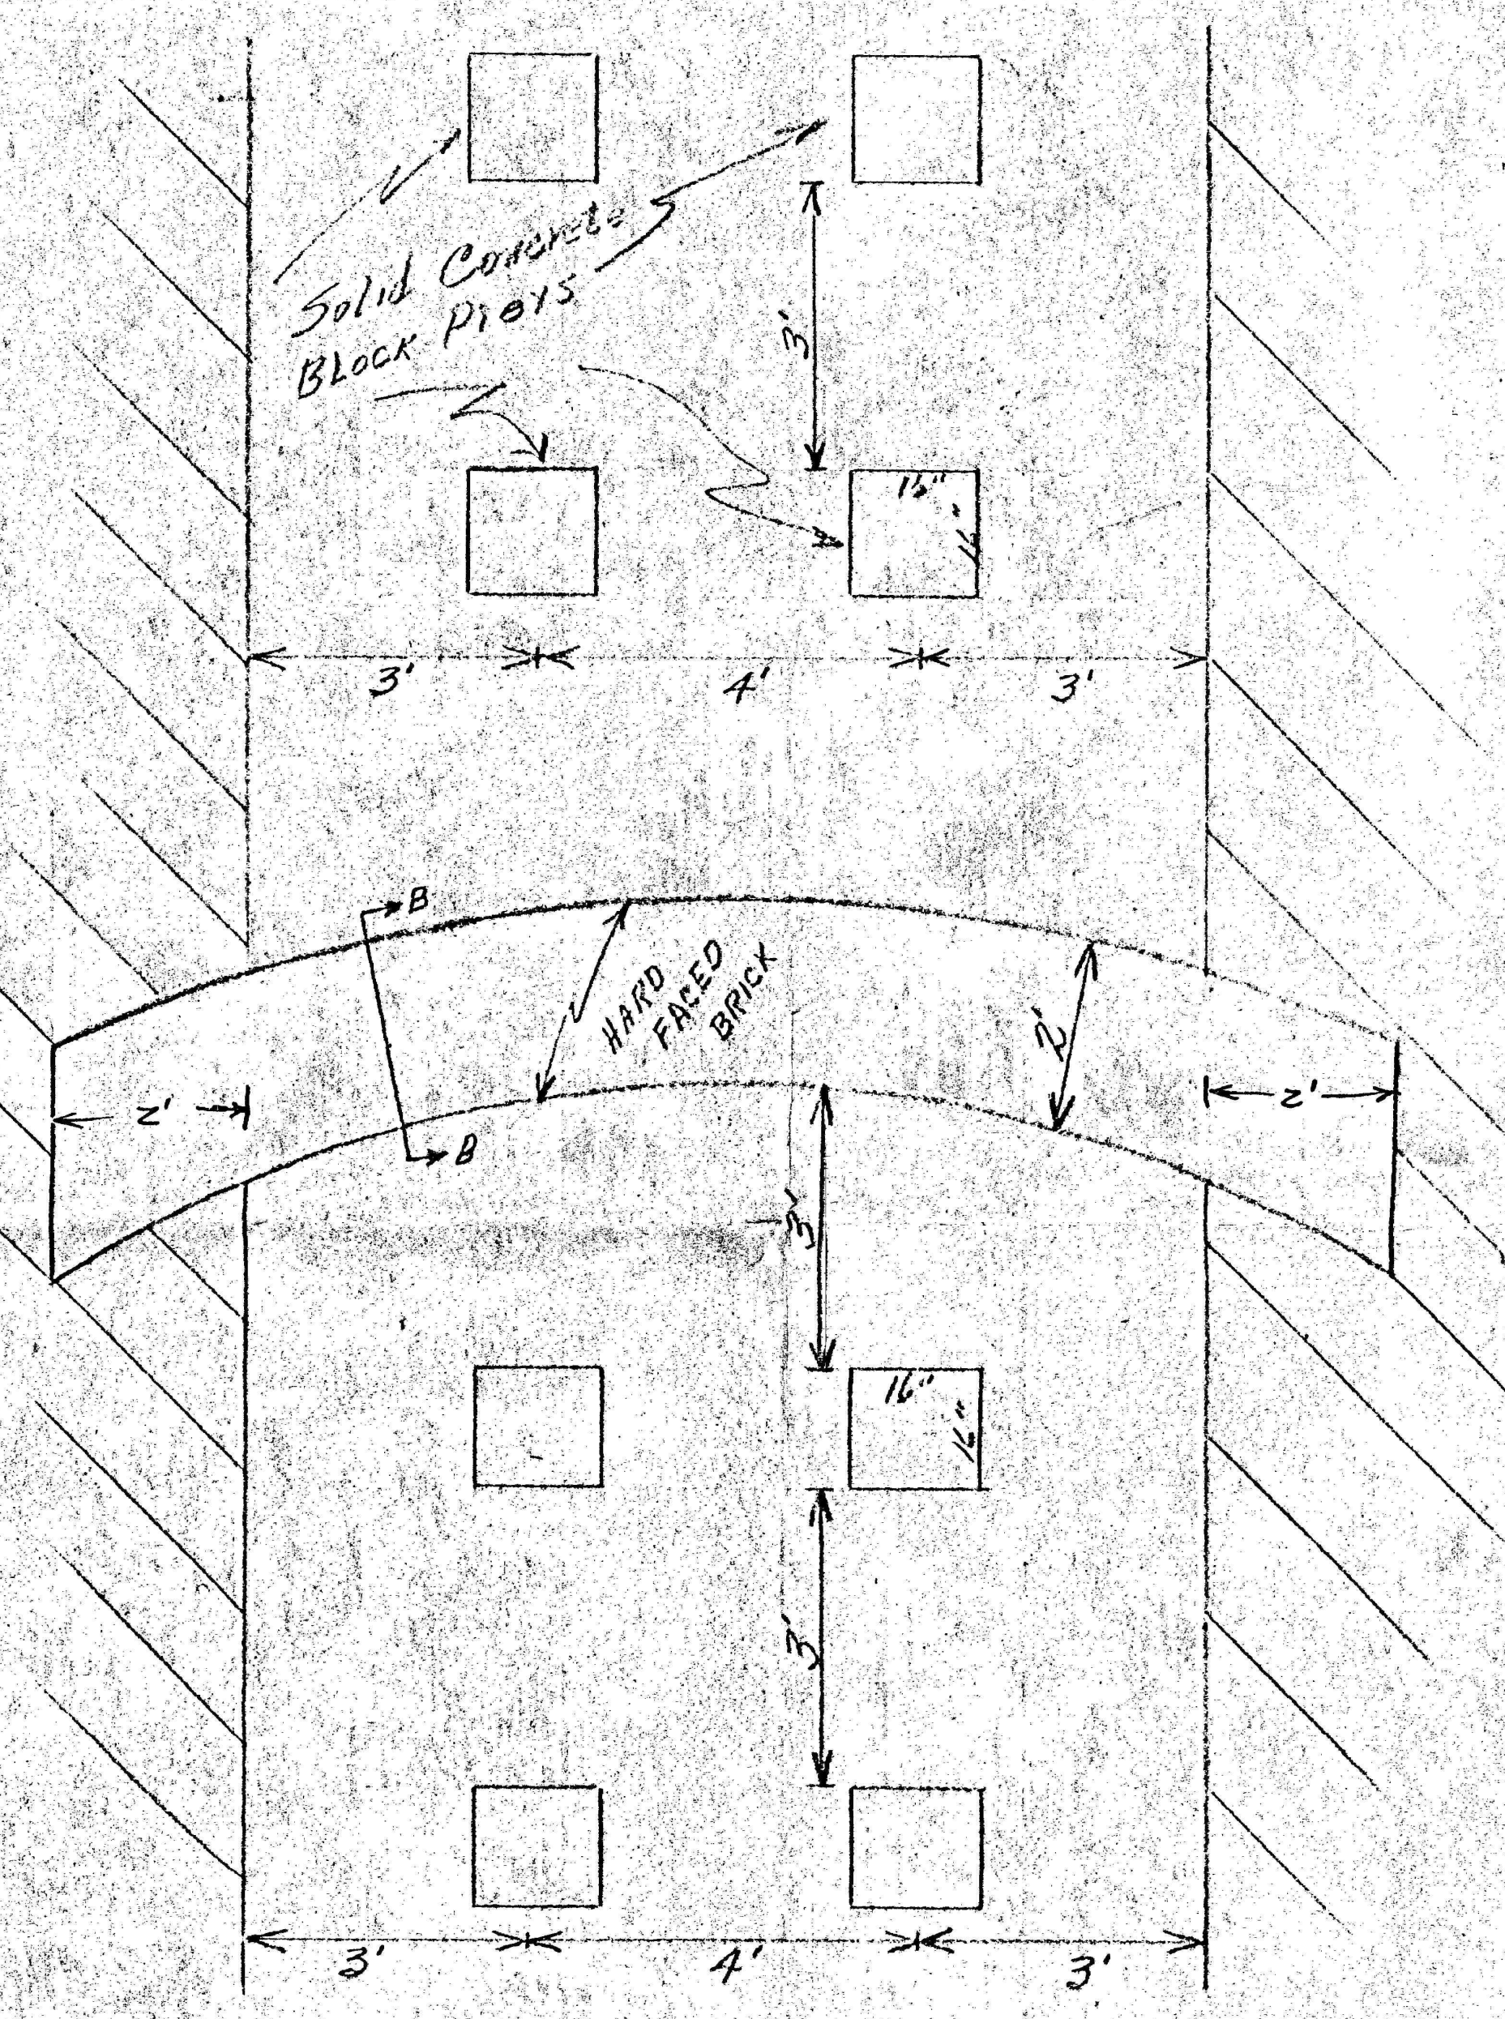
Solid Concrete
Block Piers
3'
16"
3'
4'
3'
B
B
Hard
Faced
Brick
2'
2'
2'
3'
16"
3'
3'
4'
3'

PLAN OF DAMS B

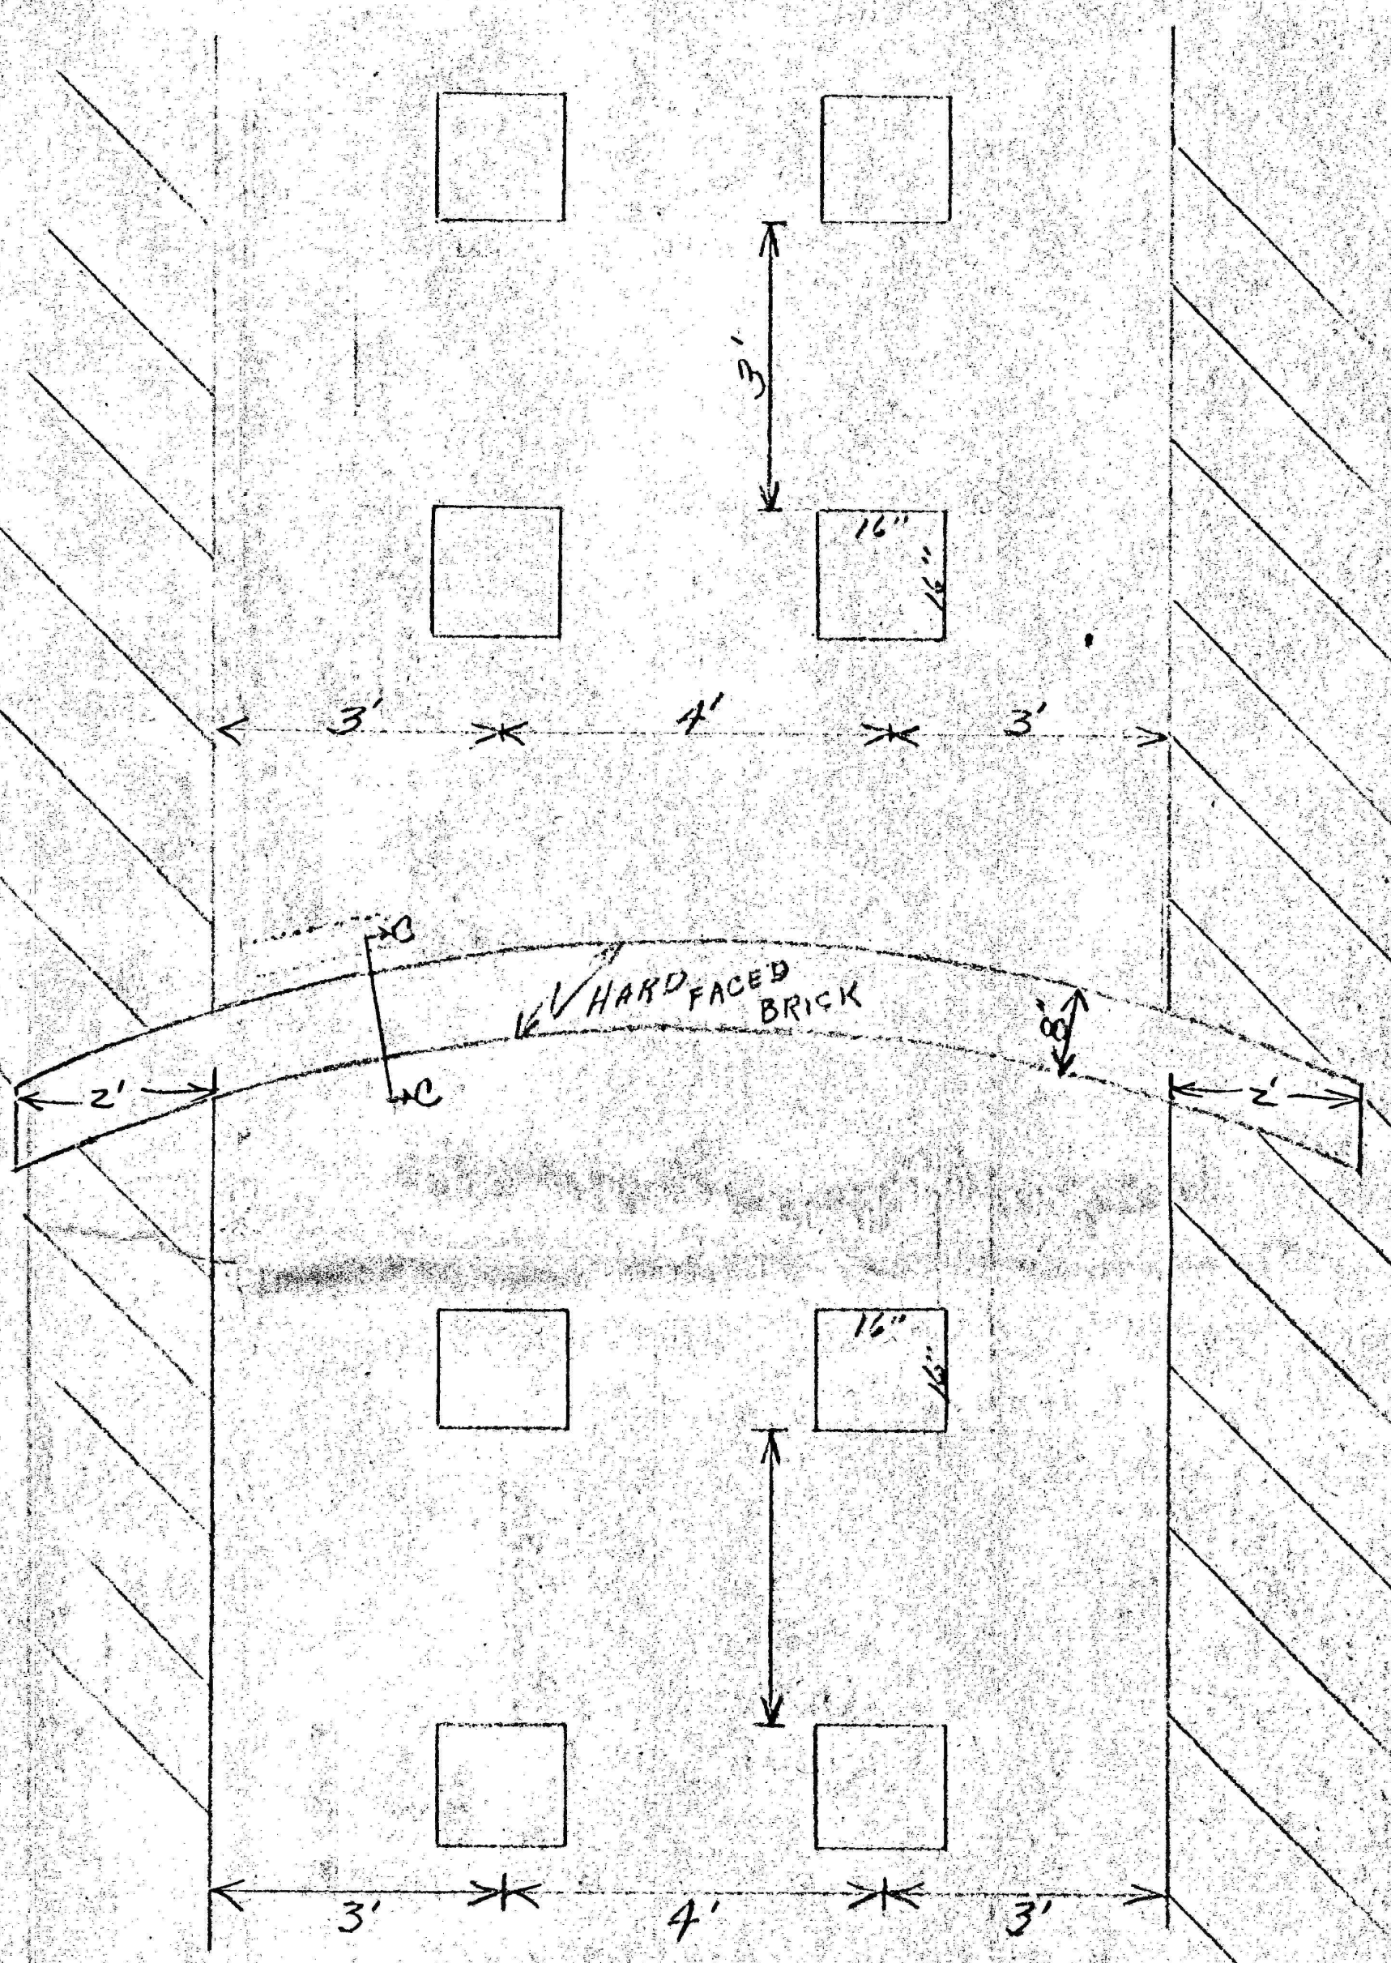
3'
16"
16"
3'
4'
3'
C
C
Hard Faced
Brick
8"
2'
2'
16"
16"
3'
4'
3'

PLAN OF DAMS C

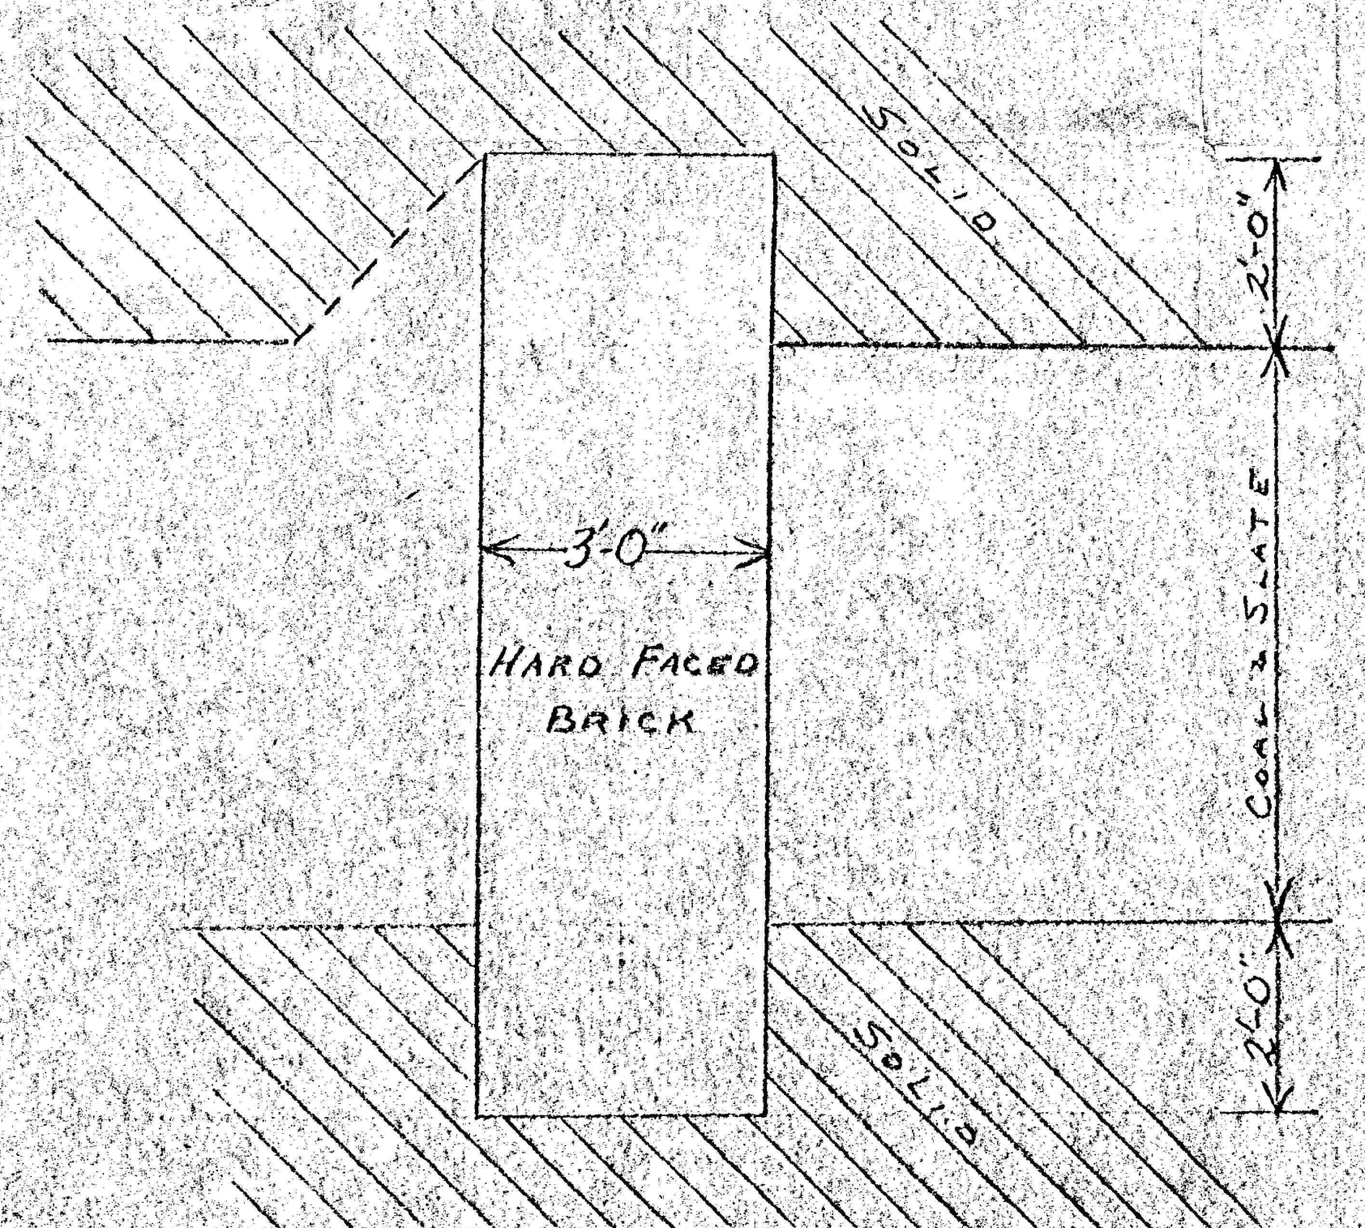
Solid
2'-0"
3'-0"
Hard Faced
Brick
Coal & Slate
2'-0"
Solid

Section AA

Scale 1"=2'

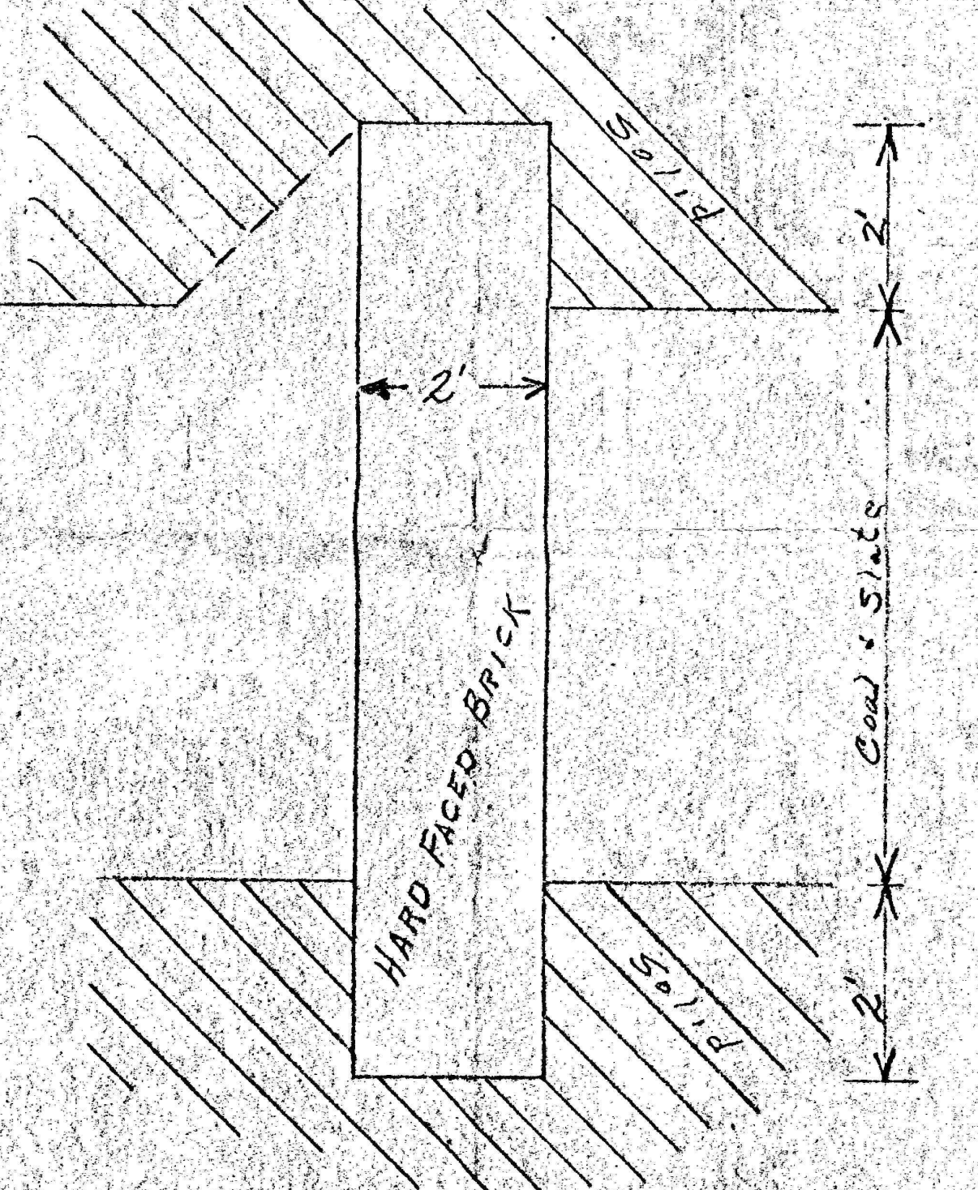
Solid
2'
2'
Hard Faced Brick
Coal & Slate
Solid
2'

Section BB

Scale 1"=2'

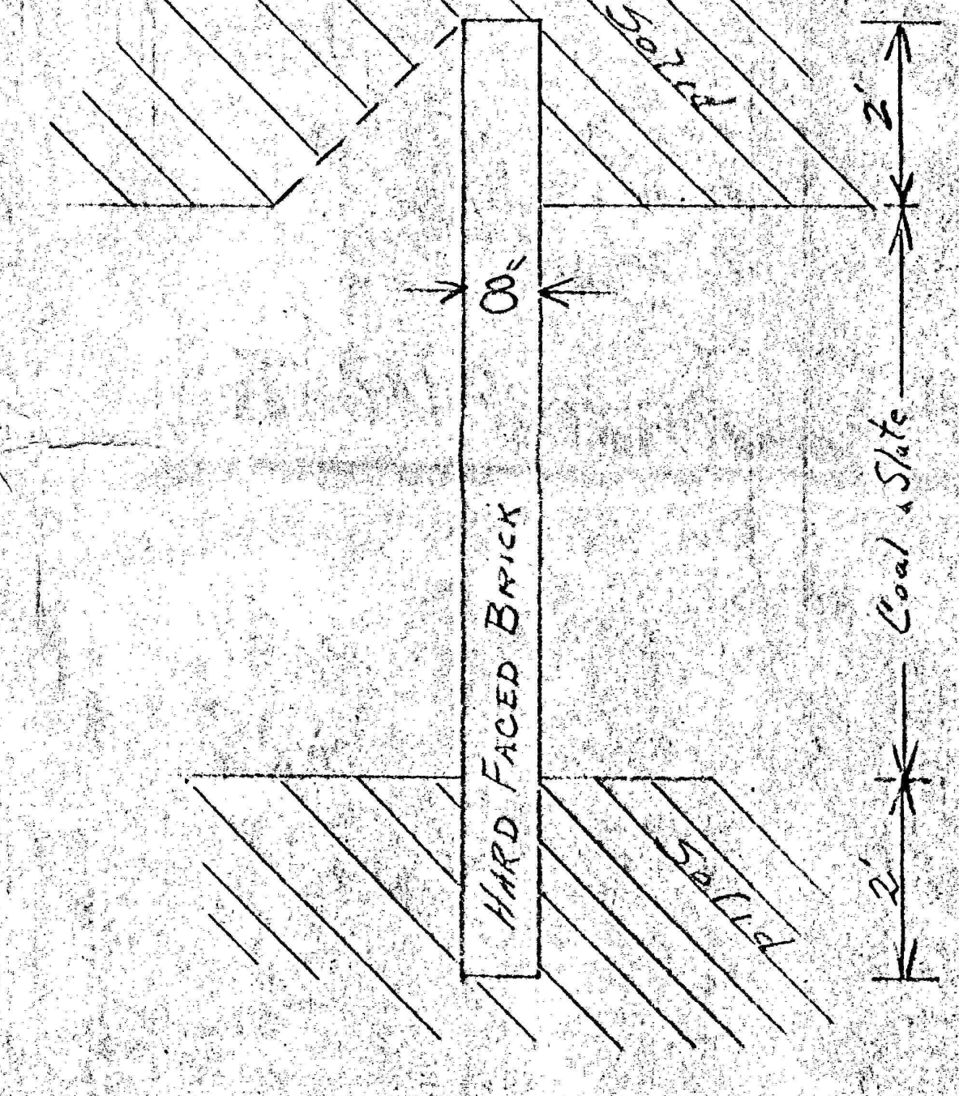
Solid
2'
8"
Hard Faced Brick
Coal & Slate
Solid
2'

Section CC

Scale 1"=2'

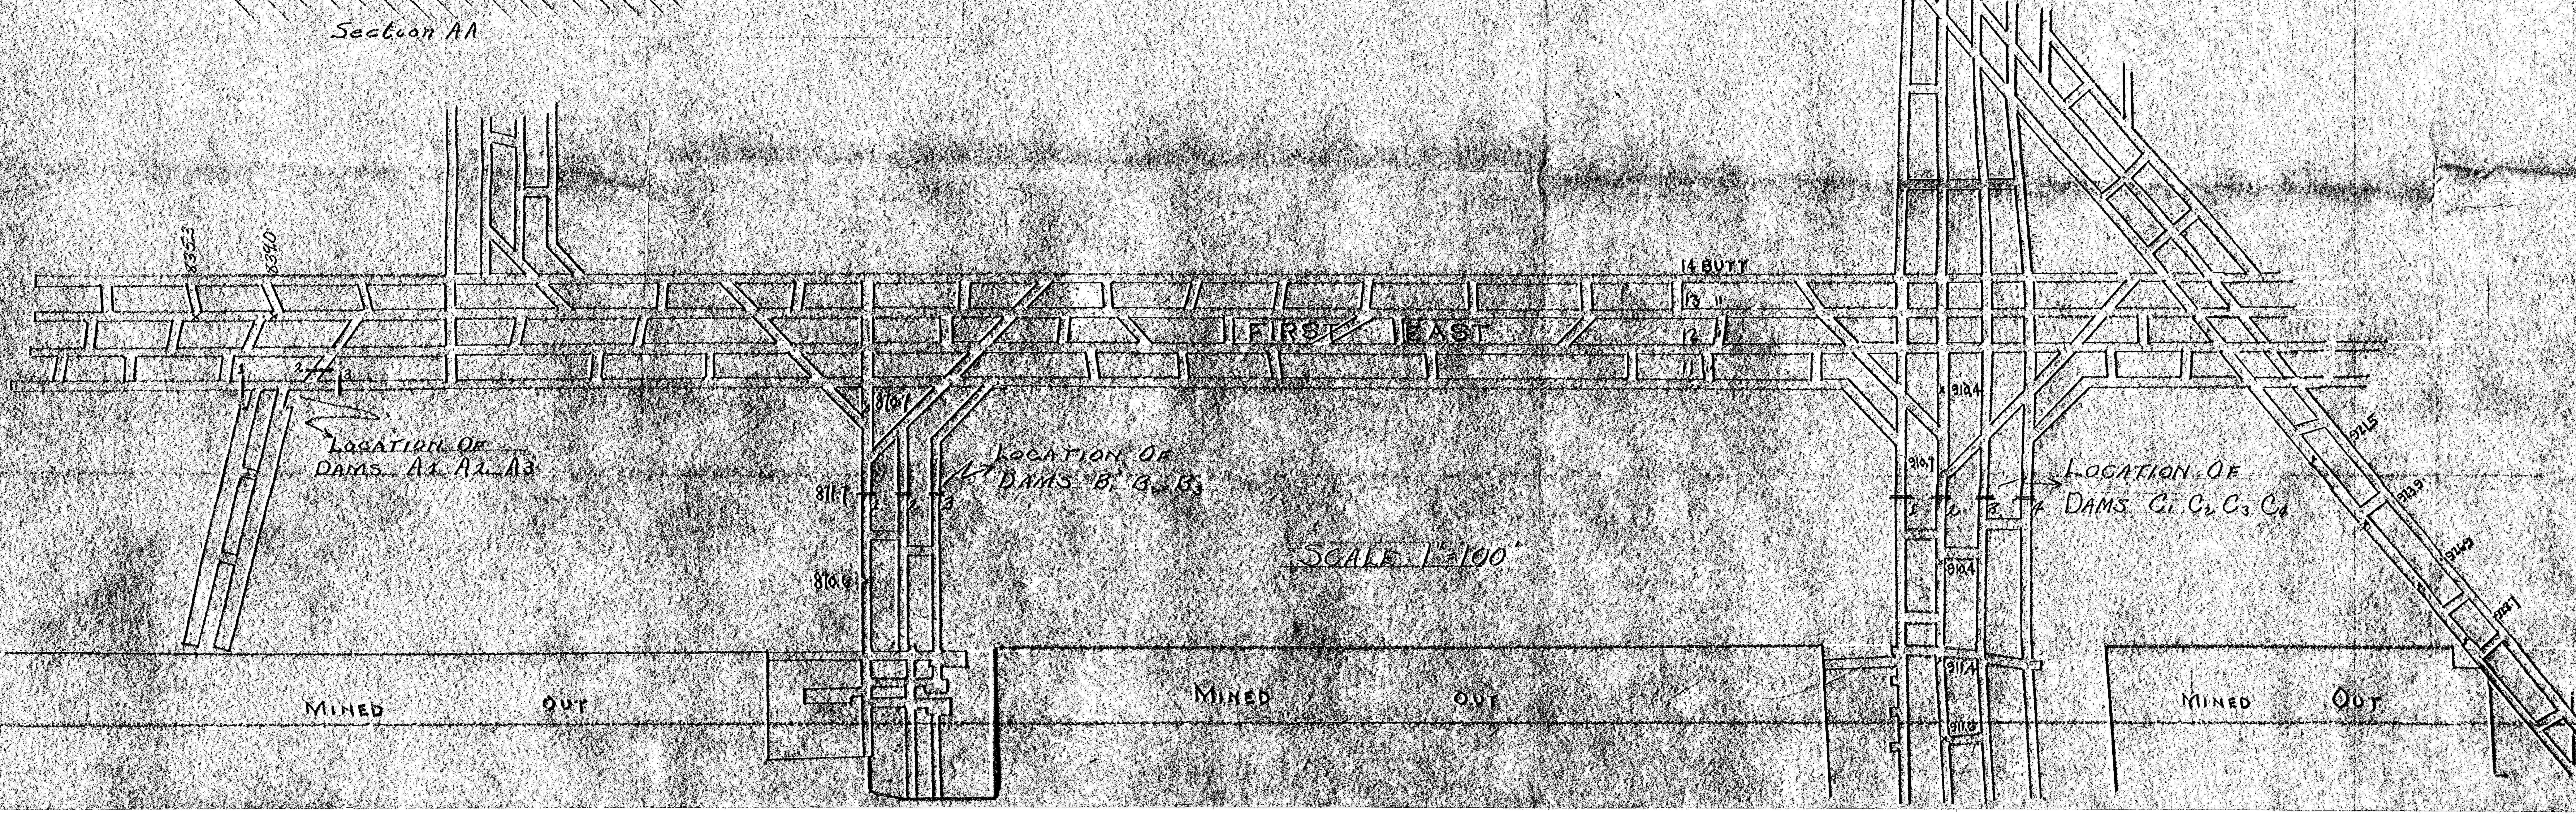
8353
8390
1
2
3
Location Of
Dams A1 A2 A3
First East
14 Butt
13
12
11
810.7
816.7
810.6
Location Of
Dams B1 B2 B3
Scale 1"=100'
910.4
910.9
1
2
3
4
Location Of
Dams C1 C2 C3 C4
910.4
911.4
911.6
921.5
913.9
924.9
923.1
Mined Out
Mined Out
Mined Out

PITTSBURGH COAL CO.
LINDLEY MINE
PROPOSED BULKHEADS IN 1ST EAST

NOV 1949 Scale as Noted