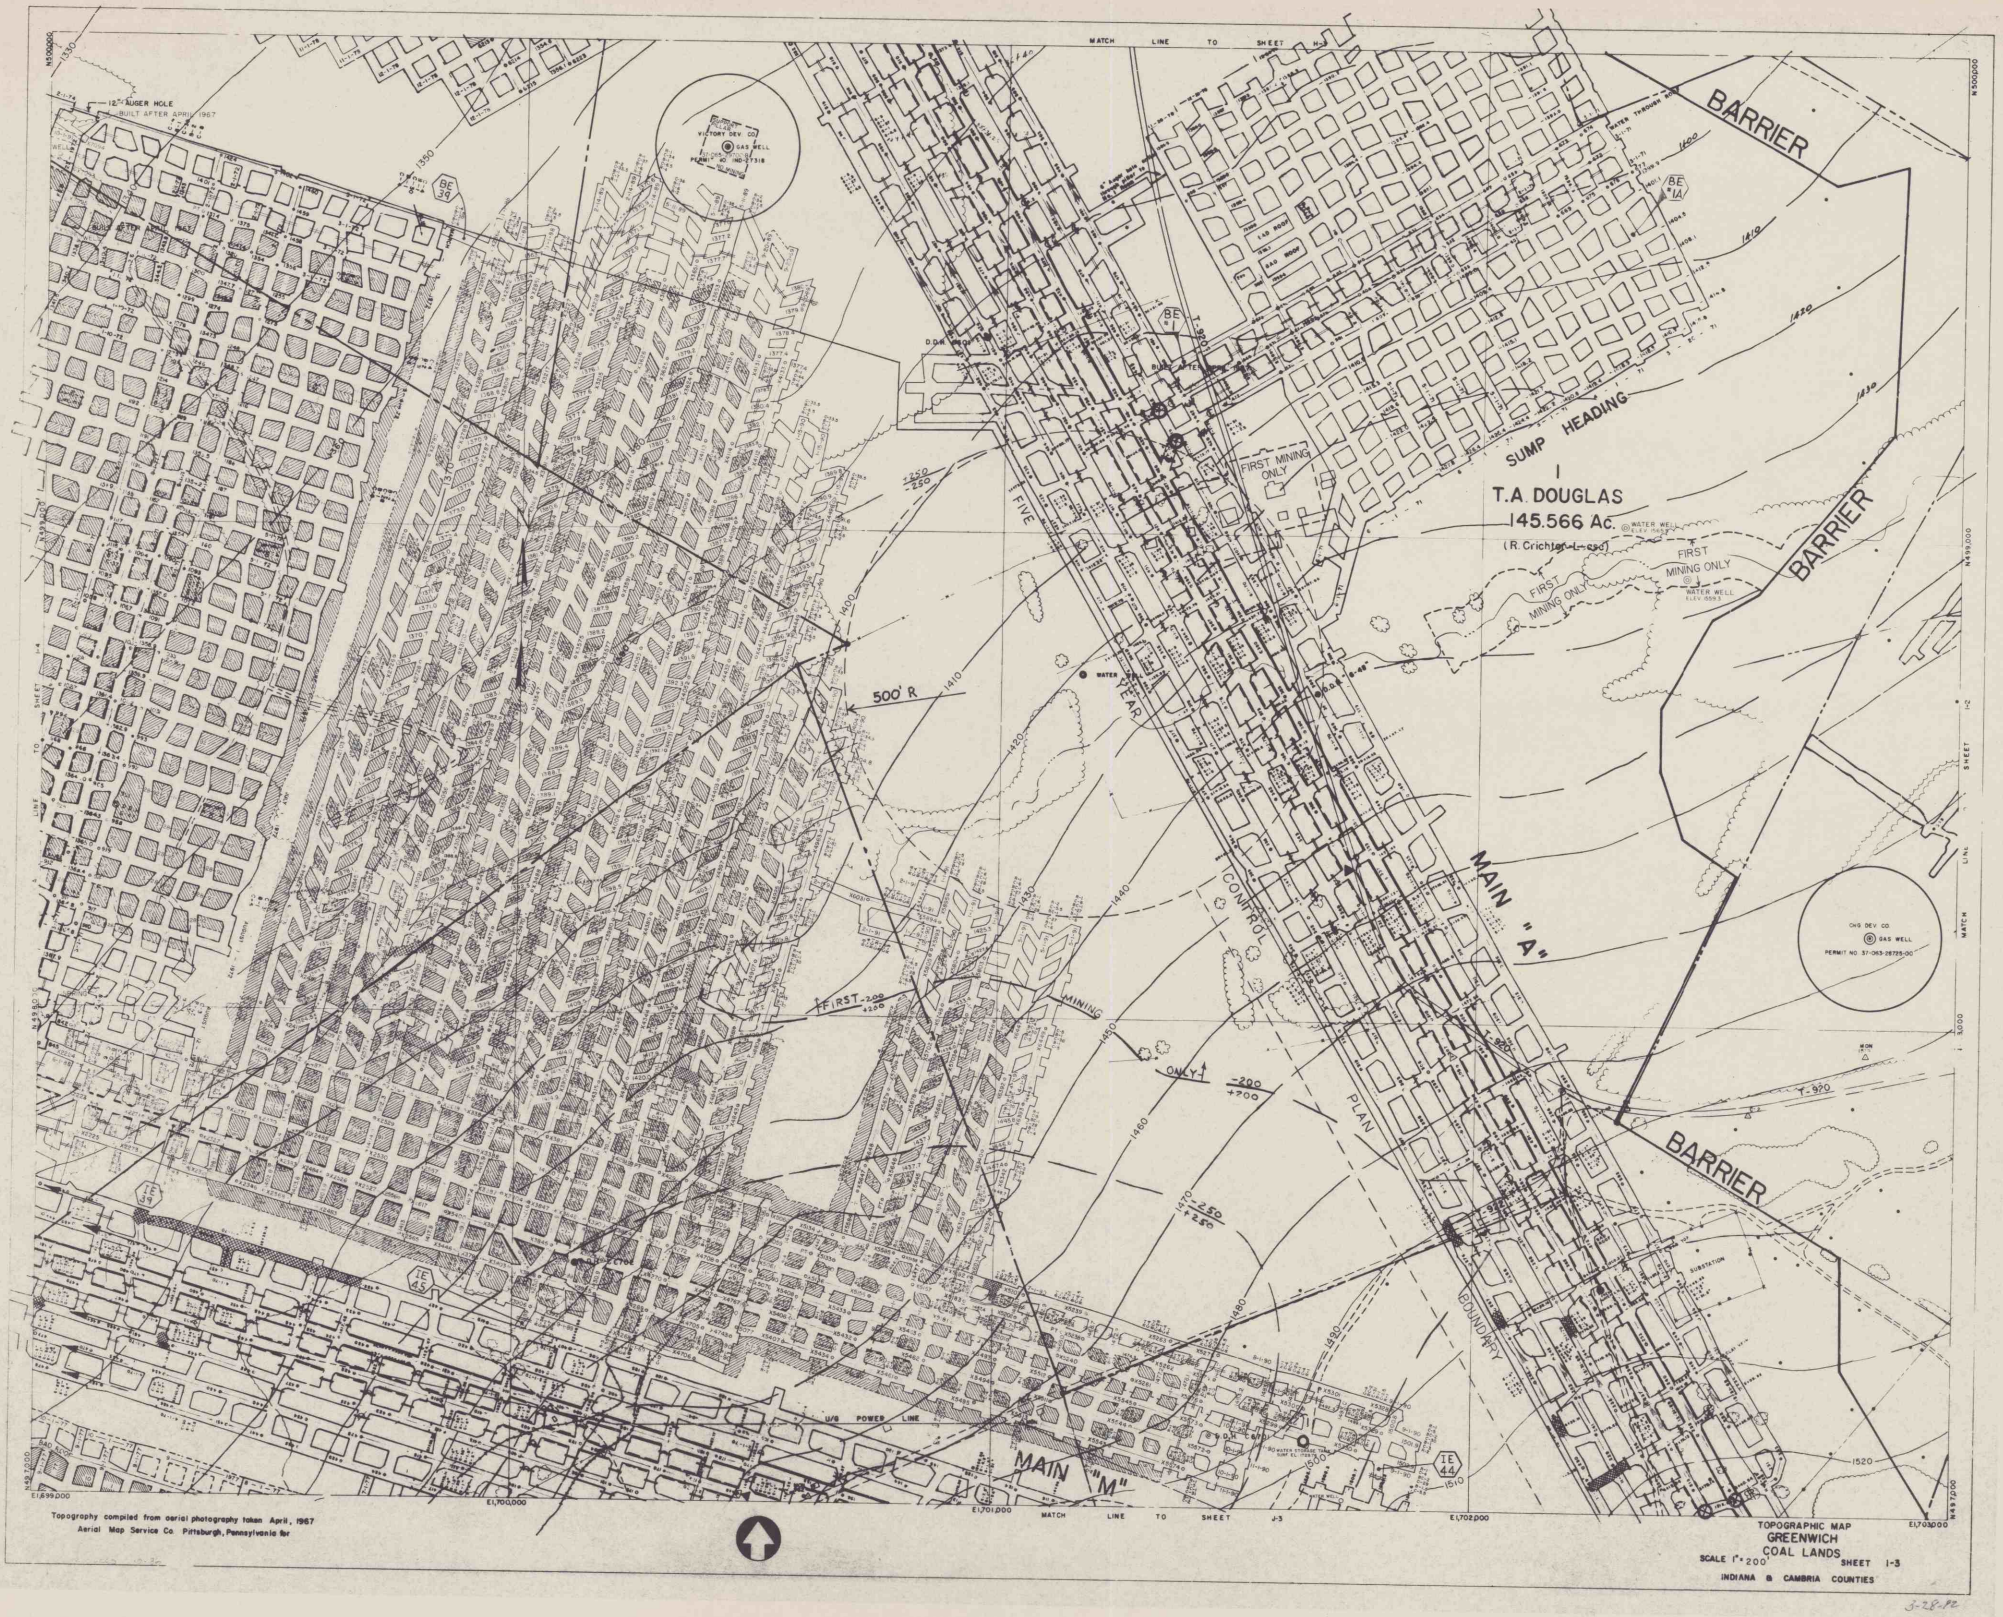
MATCH LINE TO SHEET H-3
12" AUGER HOLE
BUILT AFTER APRIL 1967
VICTORY DEV CO
GAS WELL
PERMIT NO 110-27318
BARRIER
SUMP HEADING
T.A. DOUGLAS
145.566 Ac.
(R. Crichton L-ease)
FIRST MINING ONLY
WATER WELL
ELEV 1066'
FIVE YEAR
500' R
CONTROL PLAN
MAIN "A"
MAIN "M"
BOUNDARY
FIRST MINING ONLY
U/G POWER LINE
CHS DEV CO
GAS WELL
PERMIT NO 37-063-26795-00
SUBSTATION
MATCH LINE TO SHEET J-3
E1,699,000
E1,700,000
E1,701,000
E1,702,000
E1,703,000
N499,000
N498,000
N497,000
N496,000
N495,000
N494,000
N493,000
N492,000
Topography compiled from aerial photography taken April, 1967
Aerial Map Service Co. Pittsburgh, Pennsylvania for
TOPOGRAPHIC MAP
GREENWICH
COAL LANDS
SCALE 1" = 200'
SHEET 1-3
INDIANA & CAMBRIA COUNTIES

3-28-72