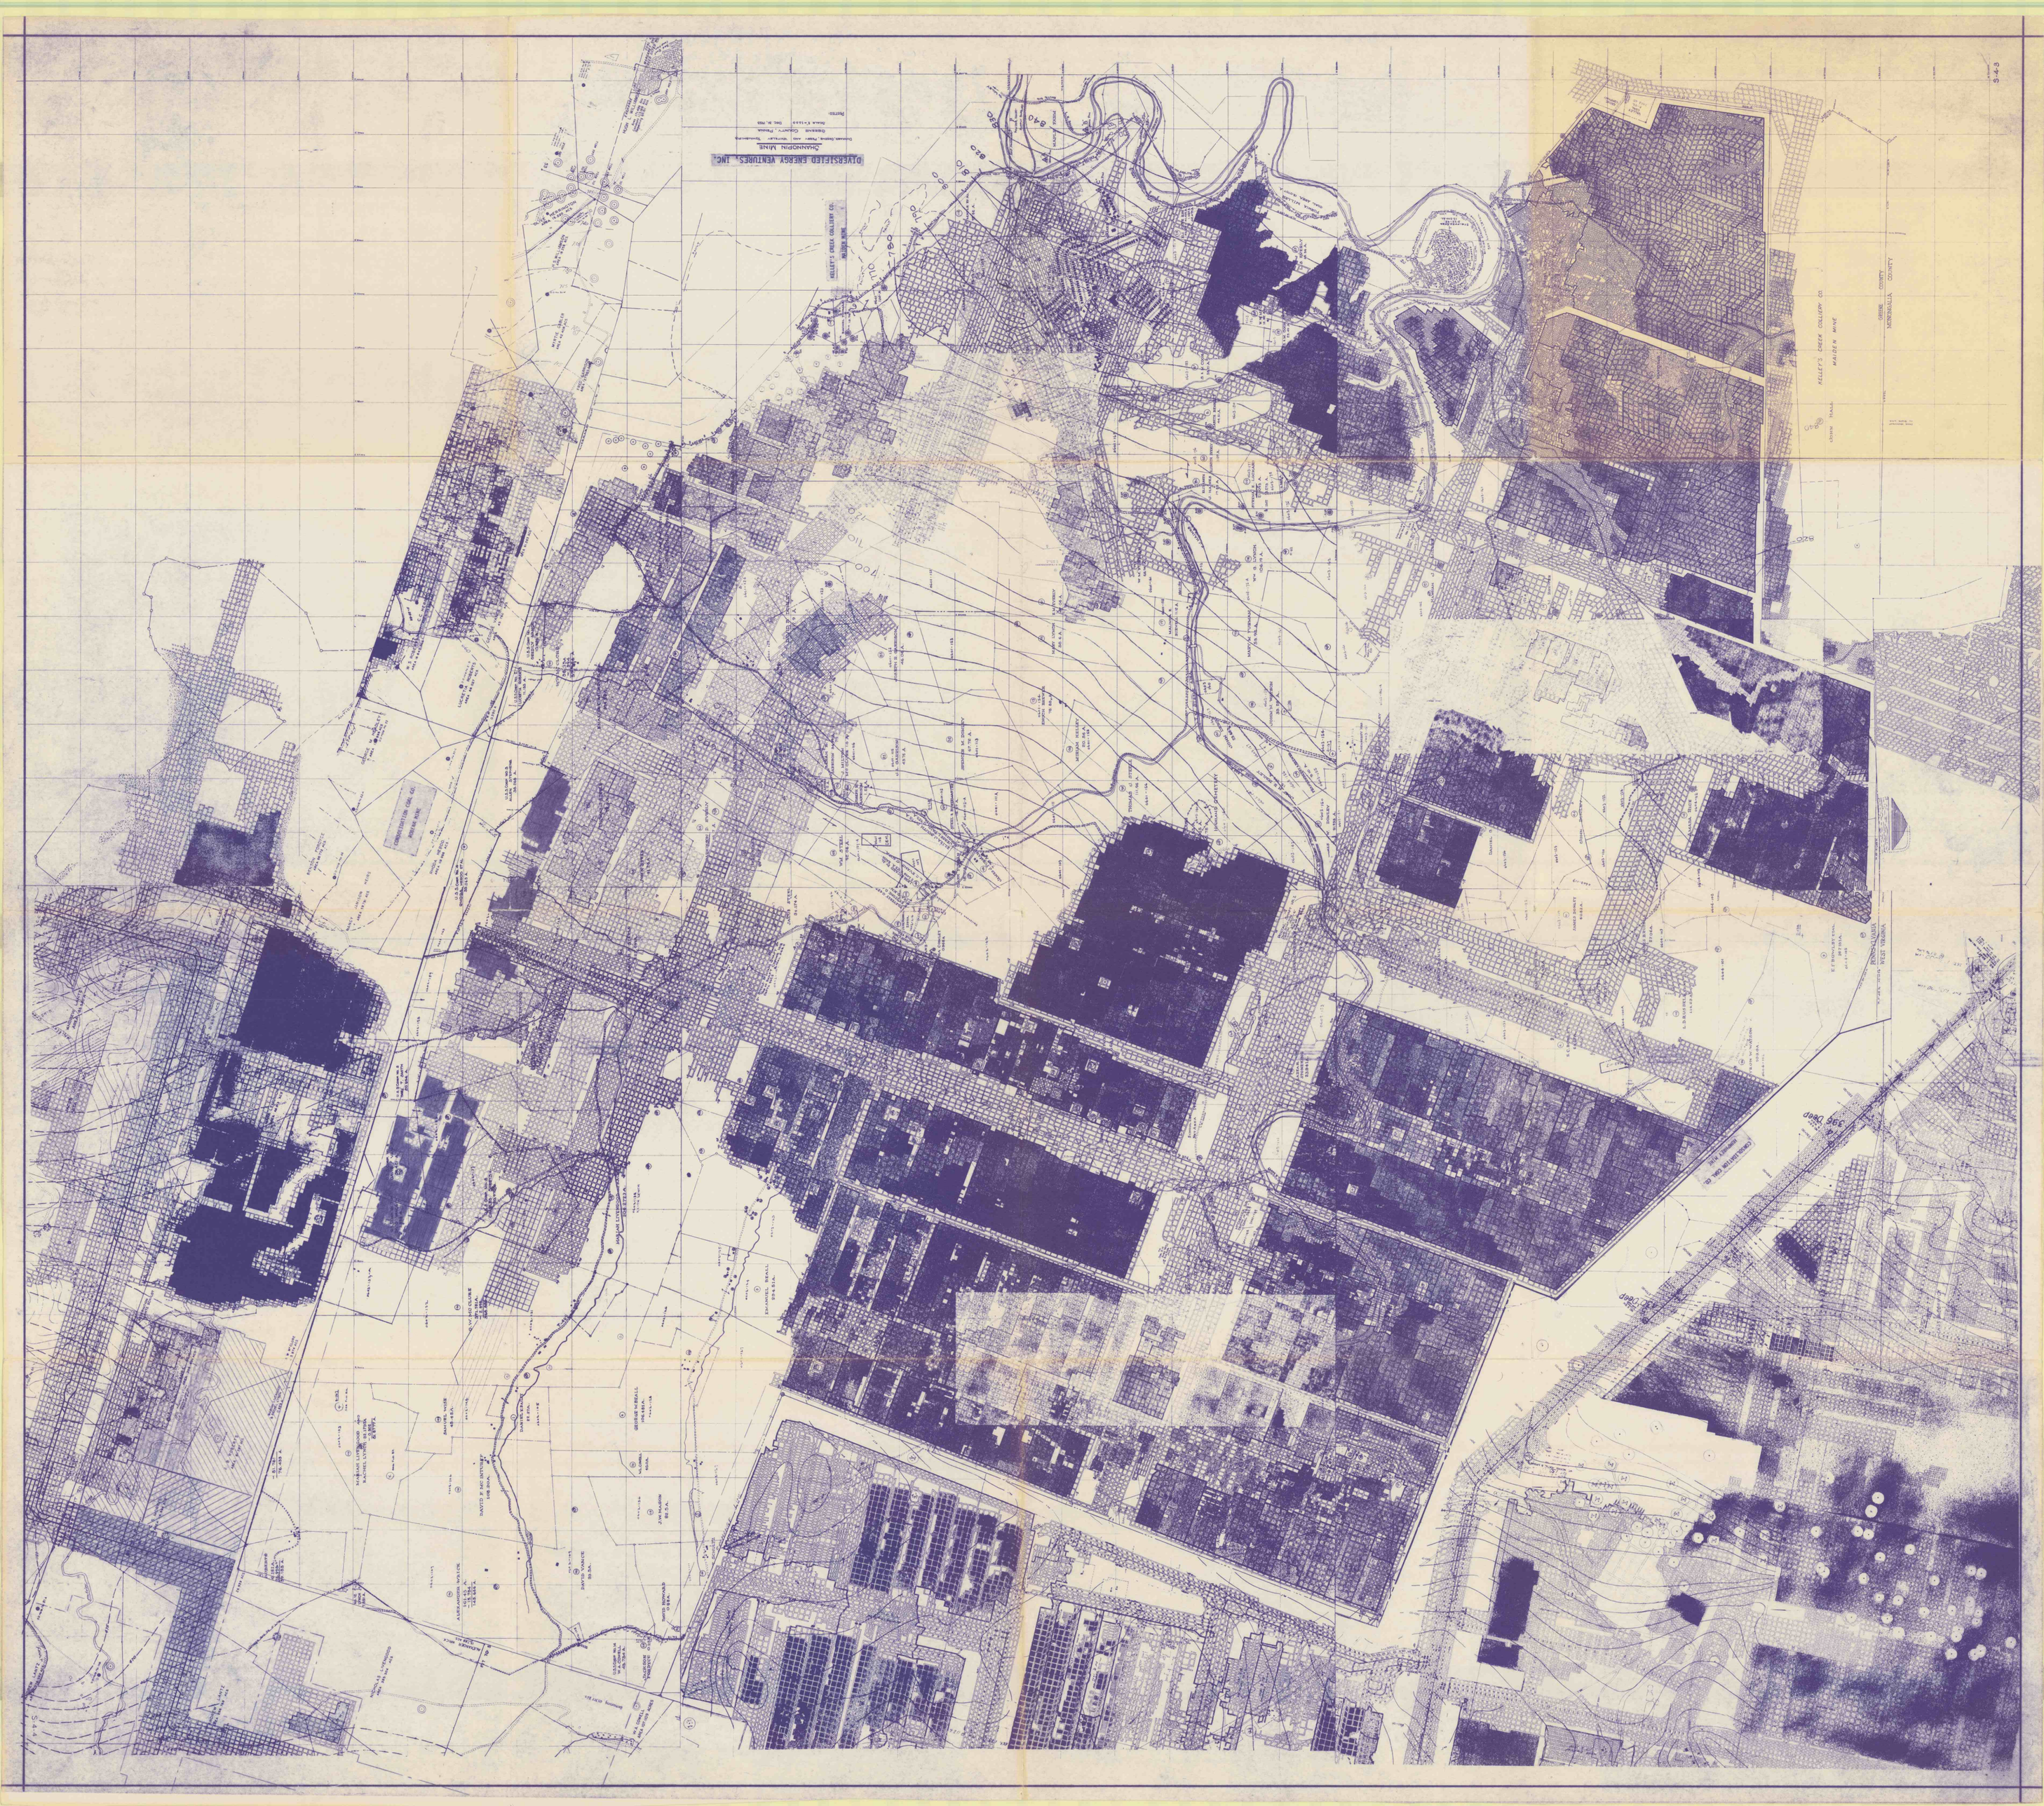
DIVERSIFIED ENERGY VENTURES, INC.
Shannopin Mine
Allegheny County, Pennsylvania
Scale 1"=1320'
Dec. 31, 1983
KELLER'S CREEK COLLIERY CO.
MAIDEN MINE
CONSOLIDATION COAL CO.
BOGGS MINE
KELLER'S CREEK COLLIERY CO.
MAIDEN MINE
GREENE COUNTY
MONONGALIA COUNTY
PENNSYLVANIA
WEST VIRGINIA
396' Deep
3-4-3