THE TAYLOR & MC COY COAL & COKE CO.
LITZIN.PENNA.

MAP OF PROPERTY
OF THE
TAYLOR & McCOY COAL & COKE CO

GALLITZIN - TOWNSHIP, CAMBRIA CO., PA.
CRESSON " " " "

SCALE :- 1" = 400 ft.

Jos. S. Silverman & Co.
CIVIL & MINING ENGRS.

ALTOONA, PA.

AVERAGE THICKNESS OF "E" OR UPPER FREEPORT SEAM - 4'-0"
" " "B" " LOWER KITTANNING SEAM - PROBABLY 2'-6" (NOT PROSPECTED)
" " "D" AND "A" SEAMS NOT KNOWN (NOT PROSPECTED) PROBABLY
UNWORKABLE ON LARGE PART OF AREA.
COAL SEAMS DO NOT OUTCROP ON PROPERTY.

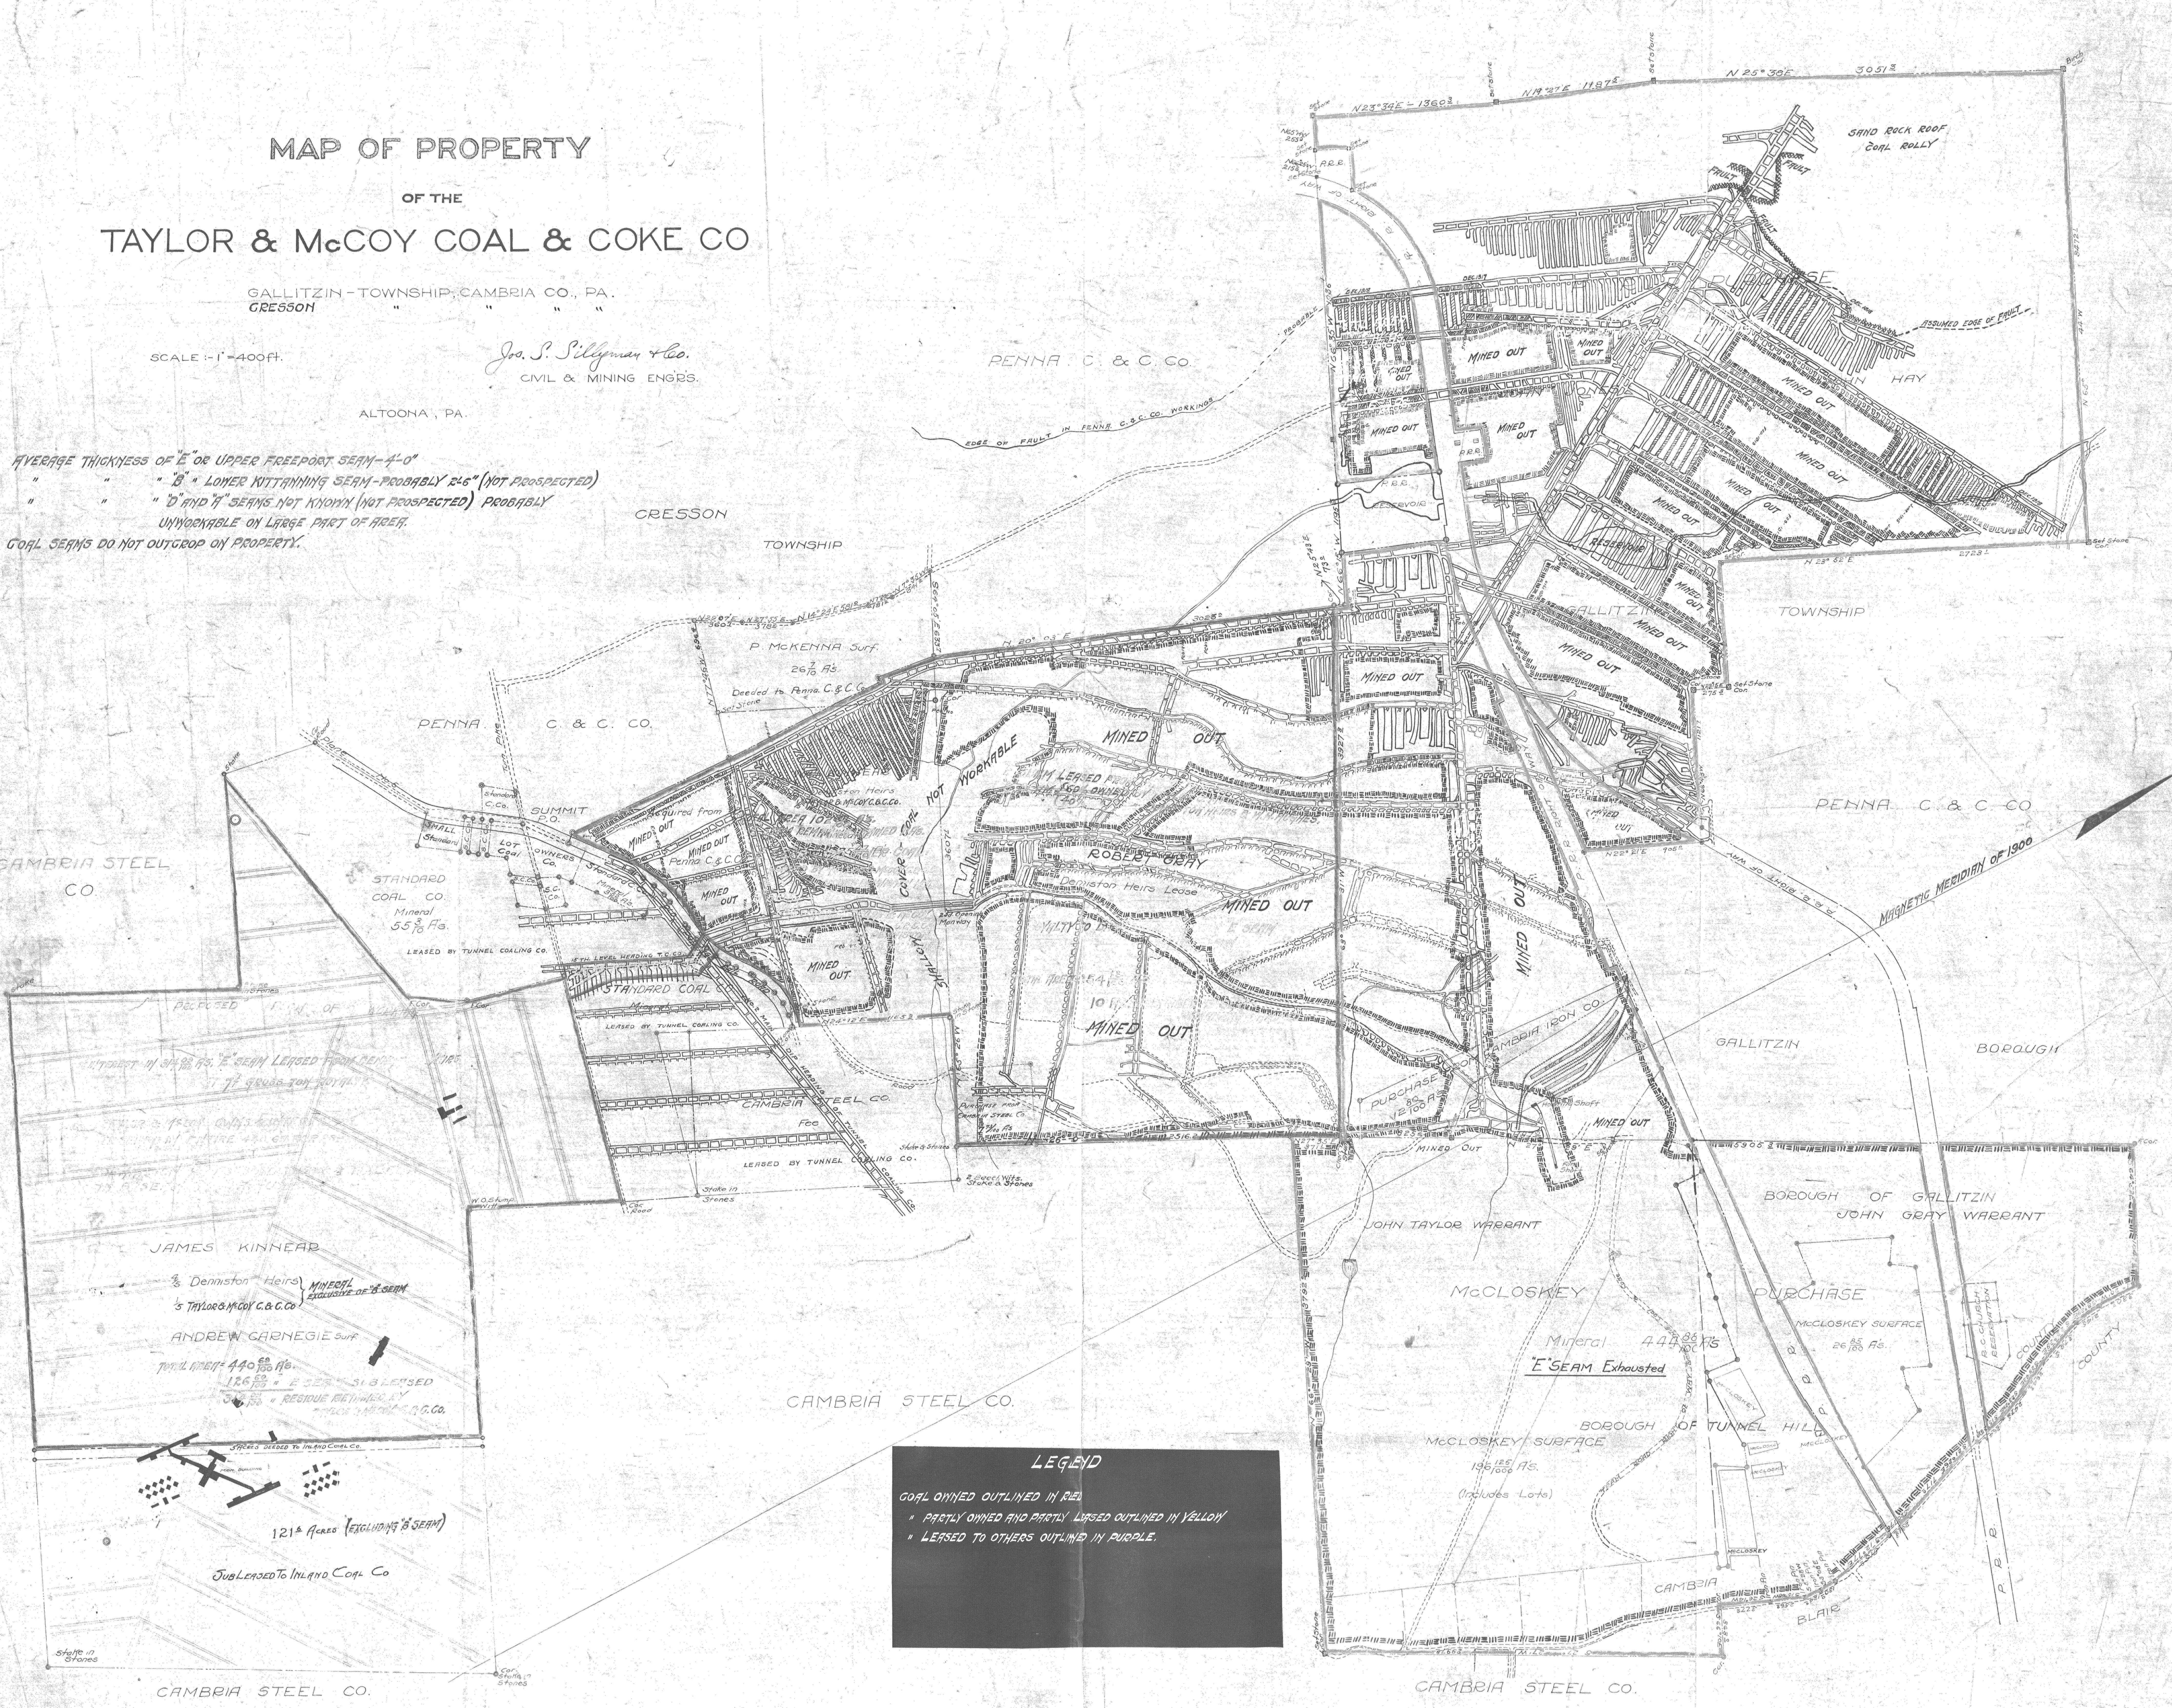
PENNA. C. & C. Co.
PENNA. C. & C. Co.
EDGE OF FAULT IN PENNA. C. & C. CO. WORKINGS
PROBABLE
CRESSON
TOWNSHIP
N23°34'E - 1360.3
N19°27'E 1187.5
N25°38'E 3051.3
Set Stone
Birch Cor.
SAND ROCK ROOF
COAL ROLLY
FAULT
ASSUMED EDGE OF FAULT
DEC. 1918
DEC. 1917
P.R.R. RIGHT OF WAY
MINED OUT
RESERVOIR
JOHN HAY
PURCHASE
GALLITZIN
TOWNSHIP
N23°52'E 2723.1
N65° 44'W 3472.1
Set Stone Cor.
N23°15'E 275.3
N22°21'E 905.2
PENNA. C & C CO
MAGNETIC MERIDIAN OF 1900
P.R.R. RIGHT OF WAY
N20°03'E
3025.0
N14°24'E 581.8
N29°07'E 360.1
N27°55'E 378.2
N77°46'W 696.3
S64°05'E 632.7
P. McKENNA Surf.
26 7/10 A's.
Deeded to Penna. C. & C. Co.
PENNA. C. & C. CO.
Plane No. 5
Turn Pike
Stake
Cor. Road
Standard C. Co.
SUMMIT P.O.
SMALL Standard
S.C. Co.
LOT Coal
OWNERS Co.
Standard C. Co.
Acquired from Penna. C. & C. Co.
CAMBRIA STEEL CO.
STANDARD COAL CO.
Mineral 55 3/10 A's.
LEASED BY TUNNEL COALING CO.
15TH. LEVEL HEADING T.C. CO.
STANDARD COAL CO.
Mineral
LEASED BY TUNNEL COALING CO.
CAMBRIA STEEL CO.
Fee
LEASED BY TUNNEL COALING CO.
Stake in Stones
Cor. Road
W.O. Stump Witt.
No. 2 MAIN DIP HEADING OF TUNNEL COALING CO.
Township Road
COVER - COAL NOT WORKABLE
SHALLOW
Denniston Heirs
Taylor & McCoy C. & C. Co.
ROBERT GRAY
Denniston Heirs Lease
E SEAM
23d. Opening Manway
N24°12'E 1165.3
S65°26'W
PURCHASE FROM CAMBRIA STEEL CO.
7 77/100 A's
Stake & Stones
2 Beech Wits. Stake & Stones
2516.2
3927.3
PURCHASE FROM CAMBRIA IRON CO.
12 80/100 A's
Hoisting Shaft
Fan Shaft
MINED OUT
5905.3
GALLITZIN
BOROUGH
BOROUGH OF GALLITZIN
JOHN GRAY WARRANT
JOHN TAYLOR WARRANT
McCLOSKEY
PURCHASE
Mineral 444 88/100 A's
"E" SEAM Exhausted
McCLOSKEY SURFACE
26 85/100 A's.
R.C. CHURCH RESERVATION
BOROUGH OF TUNNEL HILL
McCLOSKEY SURFACE
196 125/1000 A's.
(Includes Lots)
TEAM ROAD RIGHT OF WAY
McCLOSKEY
N66°29'W 3792
Set Stone Cor.
CAMBRIA
BLAIR
COUNTY
COUNTY
P.R.R.
CAMBRIA STEEL CO.
CAMBRIA STEEL CO.
PROPOSED ... OF WAY
INTEREST IN 314 93/100 A's. "E" SEAM LEASED FROM DENNISTON HEIRS
AT 7¢ GROSS TON ROYALTY
Stake in Stones
JAMES KINNEAR
4/5 Denniston Heirs
1/5 TAYLOR & McCOY C. & C. Co.
MINERAL EXCLUSIVE OF "B" SEAM
ANDREW CARNEGIE Surf.
TOTAL AREA = 440 69/100 A's.
126 60/100 " E SEAM SUB LEASED
314 09/100 " RESIDUE RETAINED BY TAYLOR & McCOY C. & C. Co.
5 ACRES DEEDED TO INLAND COAL CO.
MAIN BUILDING
121± ACRES (EXCLUDING "B" SEAM)
SUB LEASED TO INLAND COAL CO
Stake in Stones
Cor. Stake in Stones
CAMBRIA STEEL CO.

LEGEND

COAL OWNED OUTLINED IN RED
" PARTLY OWNED AND PARTLY LEASED OUTLINED IN YELLOW
" LEASED TO OTHERS OUTLINED IN PURPLE.