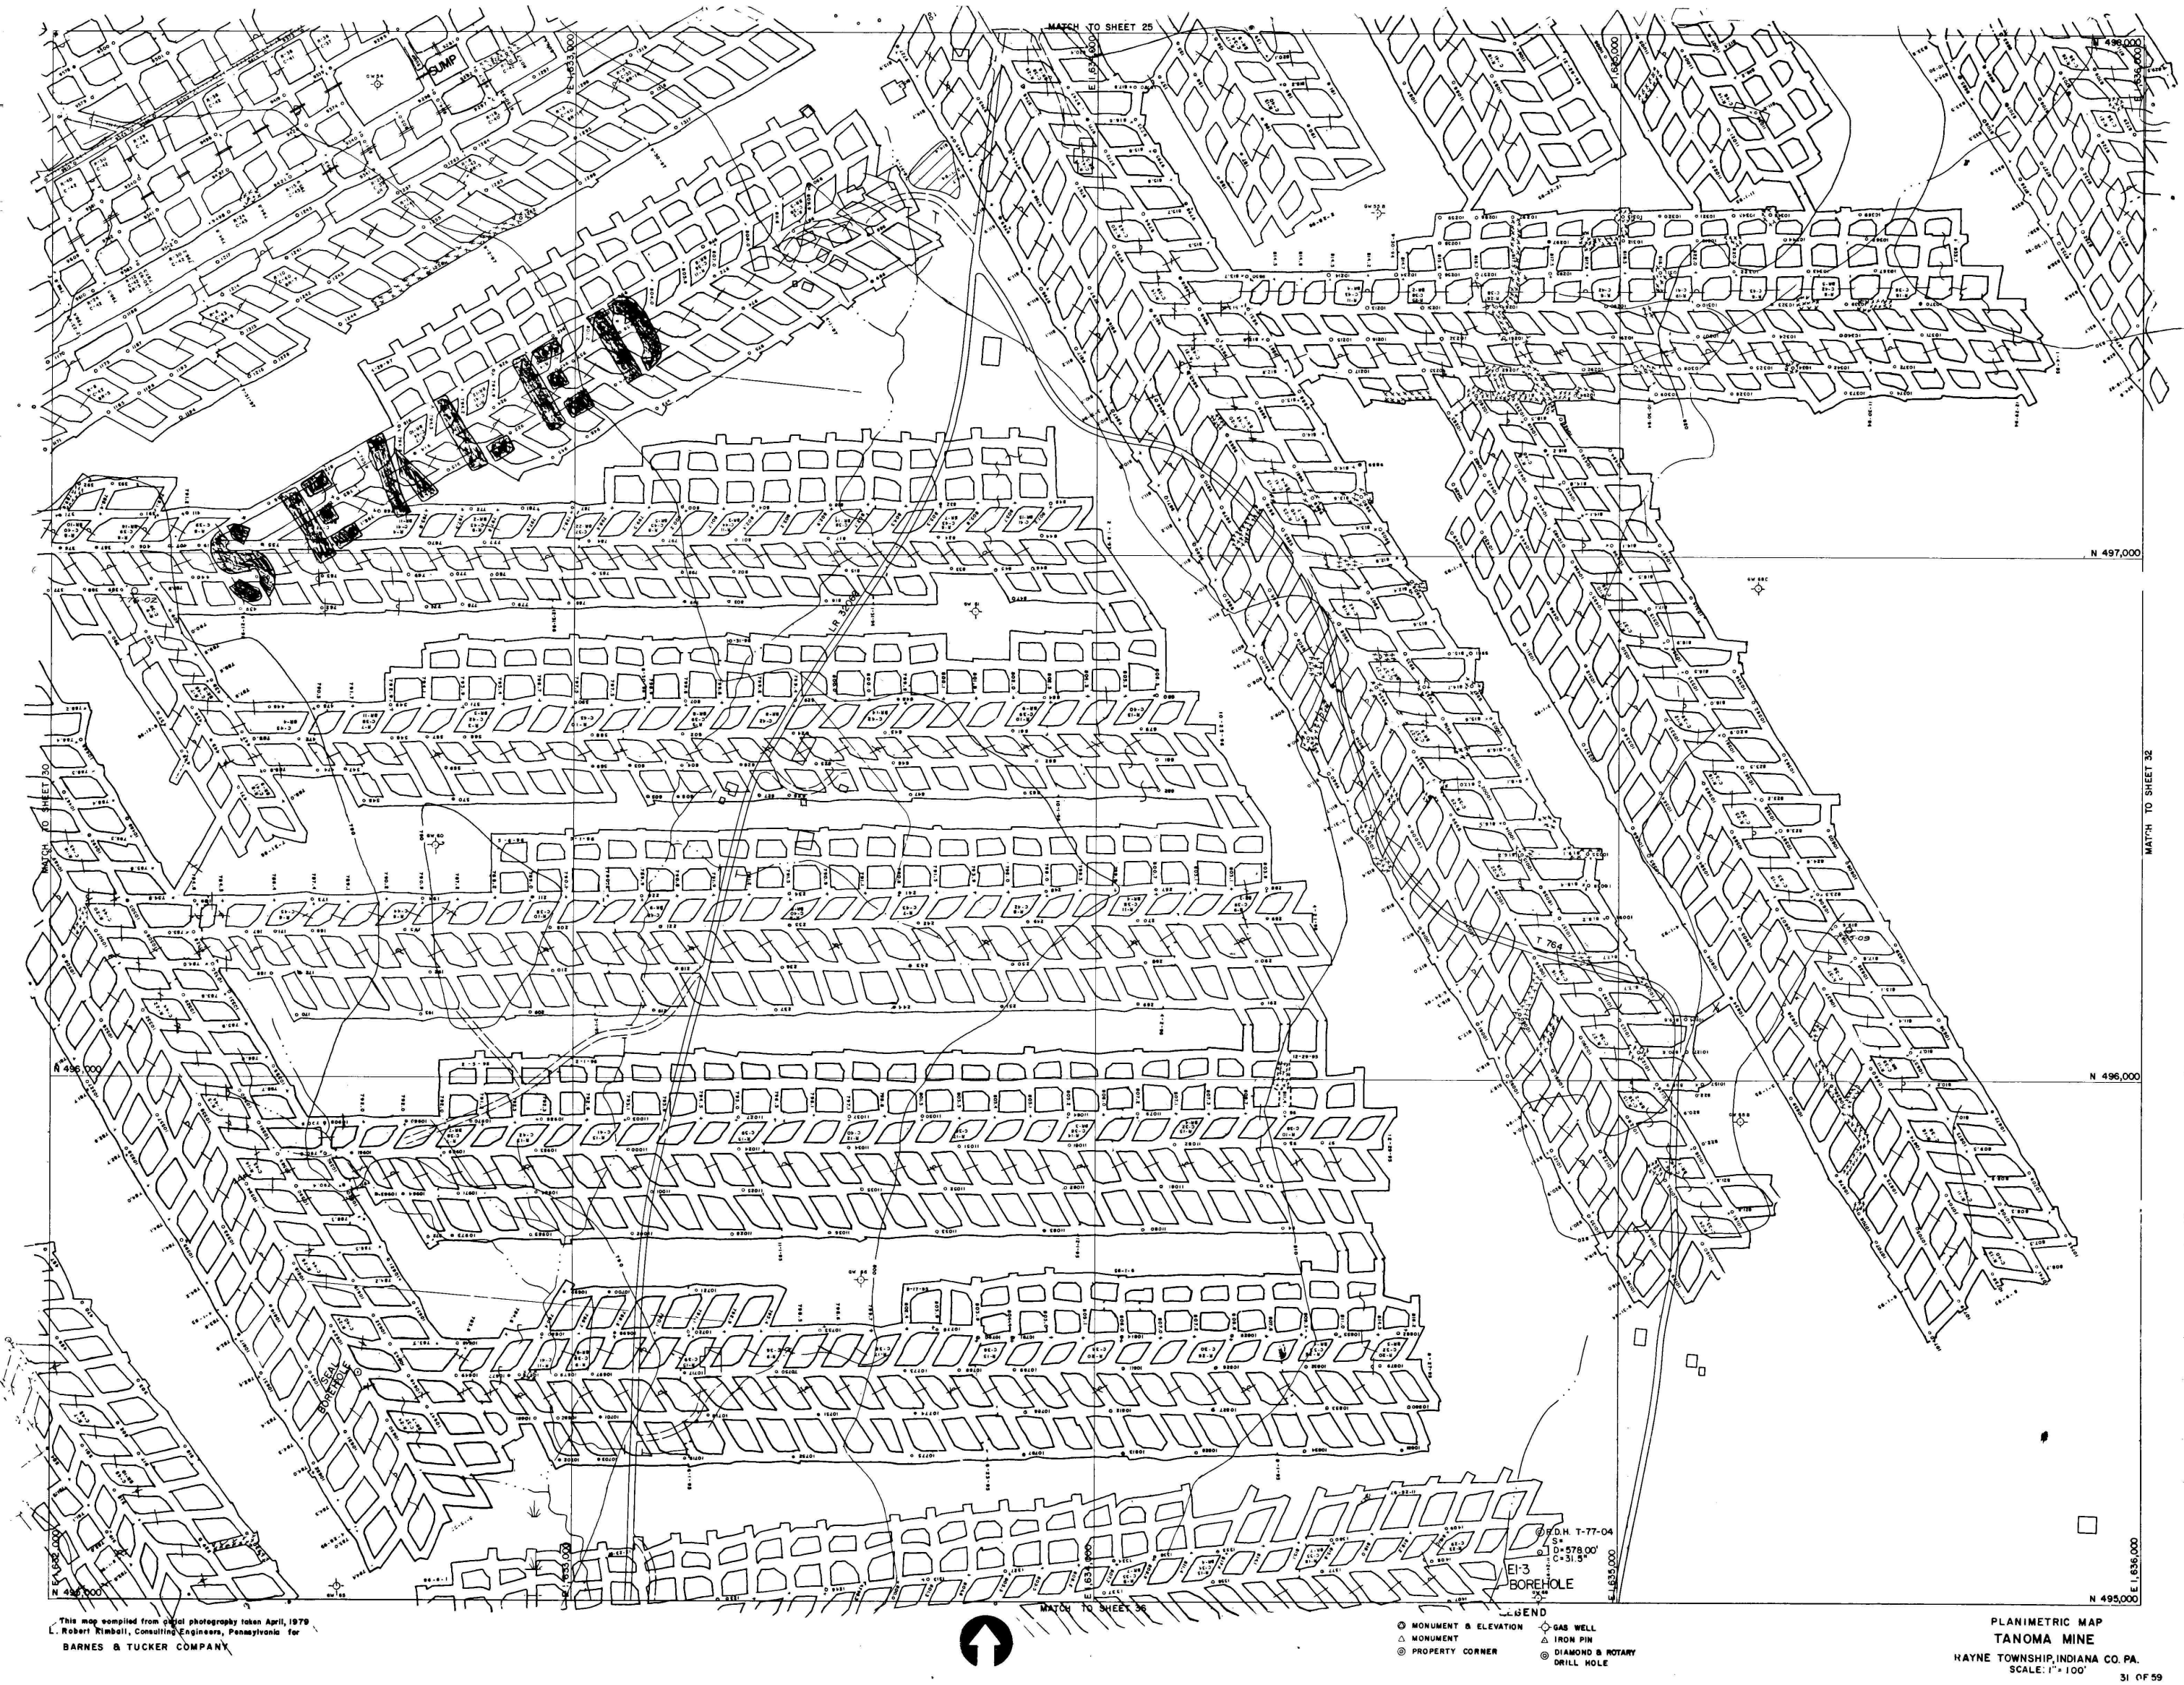

This map compiled from aerial photography taken April, 1979
L. Robert Kimball, Consulting Engineers, Pennsylvania for
BARNES & TUCKER COMPANY

PLANIMETRIC MAP
TANOMA MINE
RAYNE TOWNSHIP, INDIANA CO. PA.
SCALE: 1" = 100'