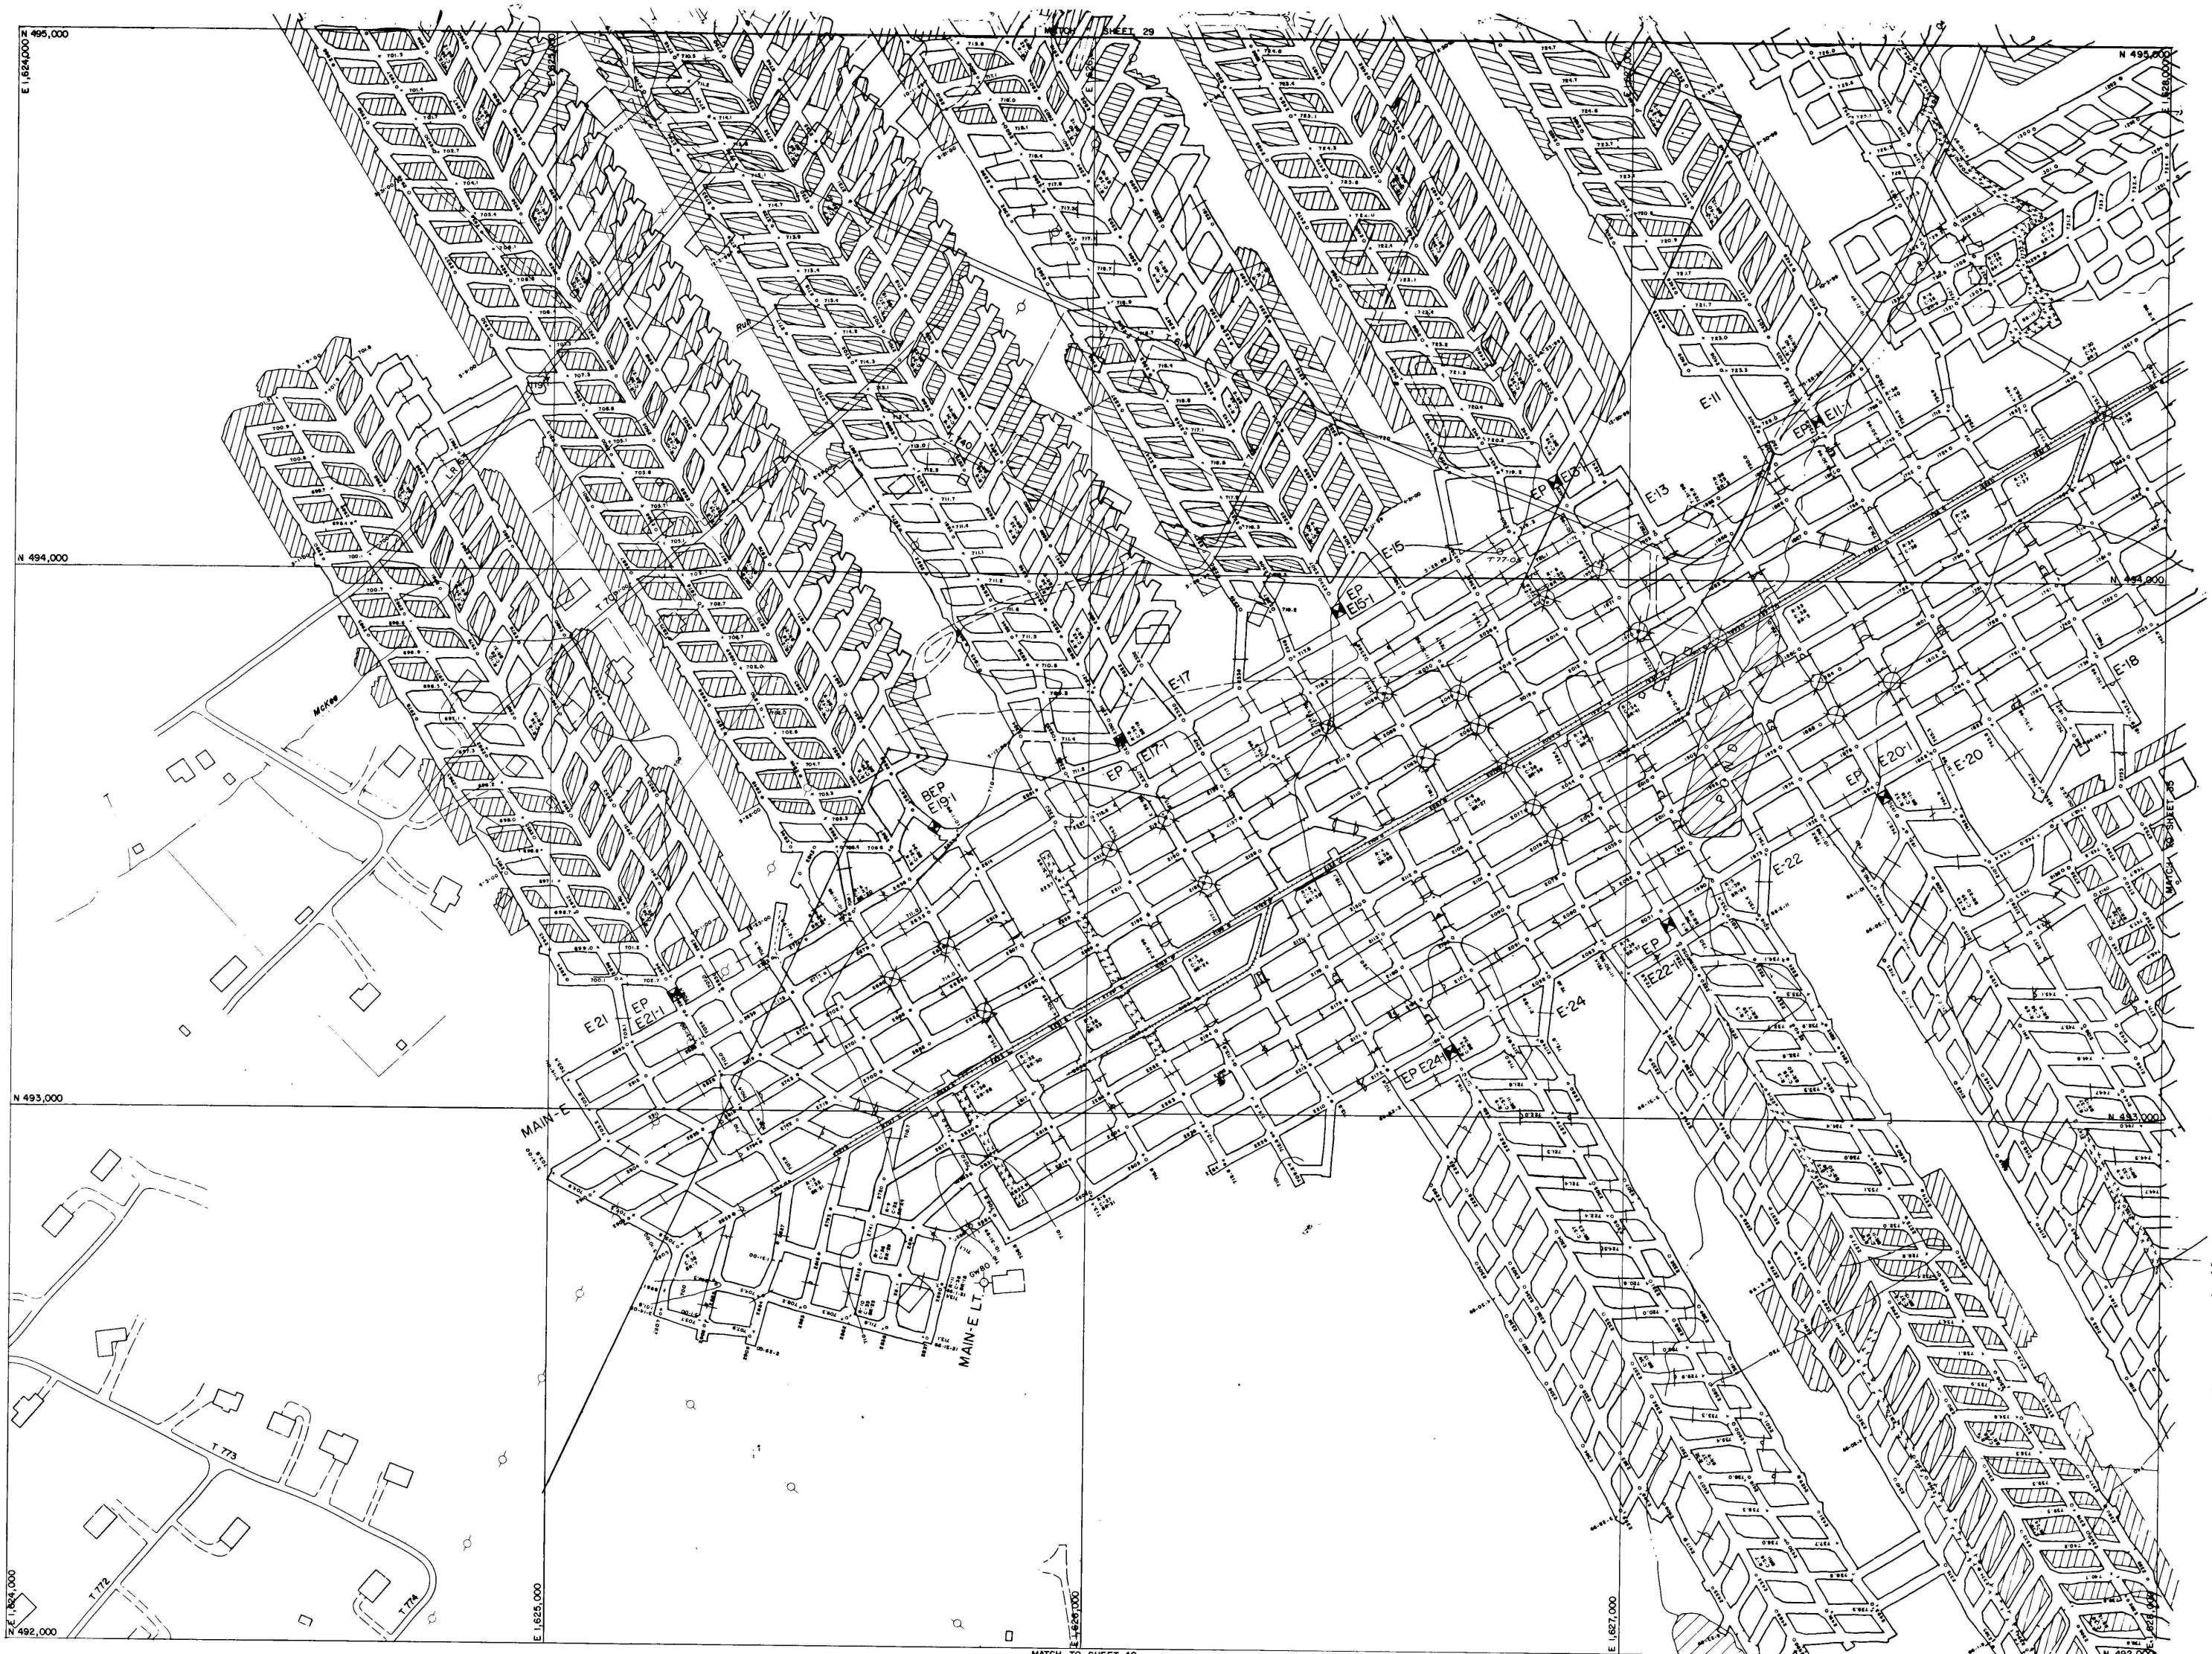

This map compiled from aerial photography taken April, 1979
L. Robert Kimball, Consulting Engineers, Pennsylvania for
BARNES & TUCKER COMPANY

LEGEND

- MONUMENT & ELEVATION
- MONUMENT
- PROPERTY CORNER
- GAS WELL
- IRON PIN
- DIAMOND & ROTARY DRILL HOLE

PLANIMETRIC MAP
TANOMA MINE
RAYNE TOWNSHIP, INDIANA CO. PA.
SCALE: 1"=