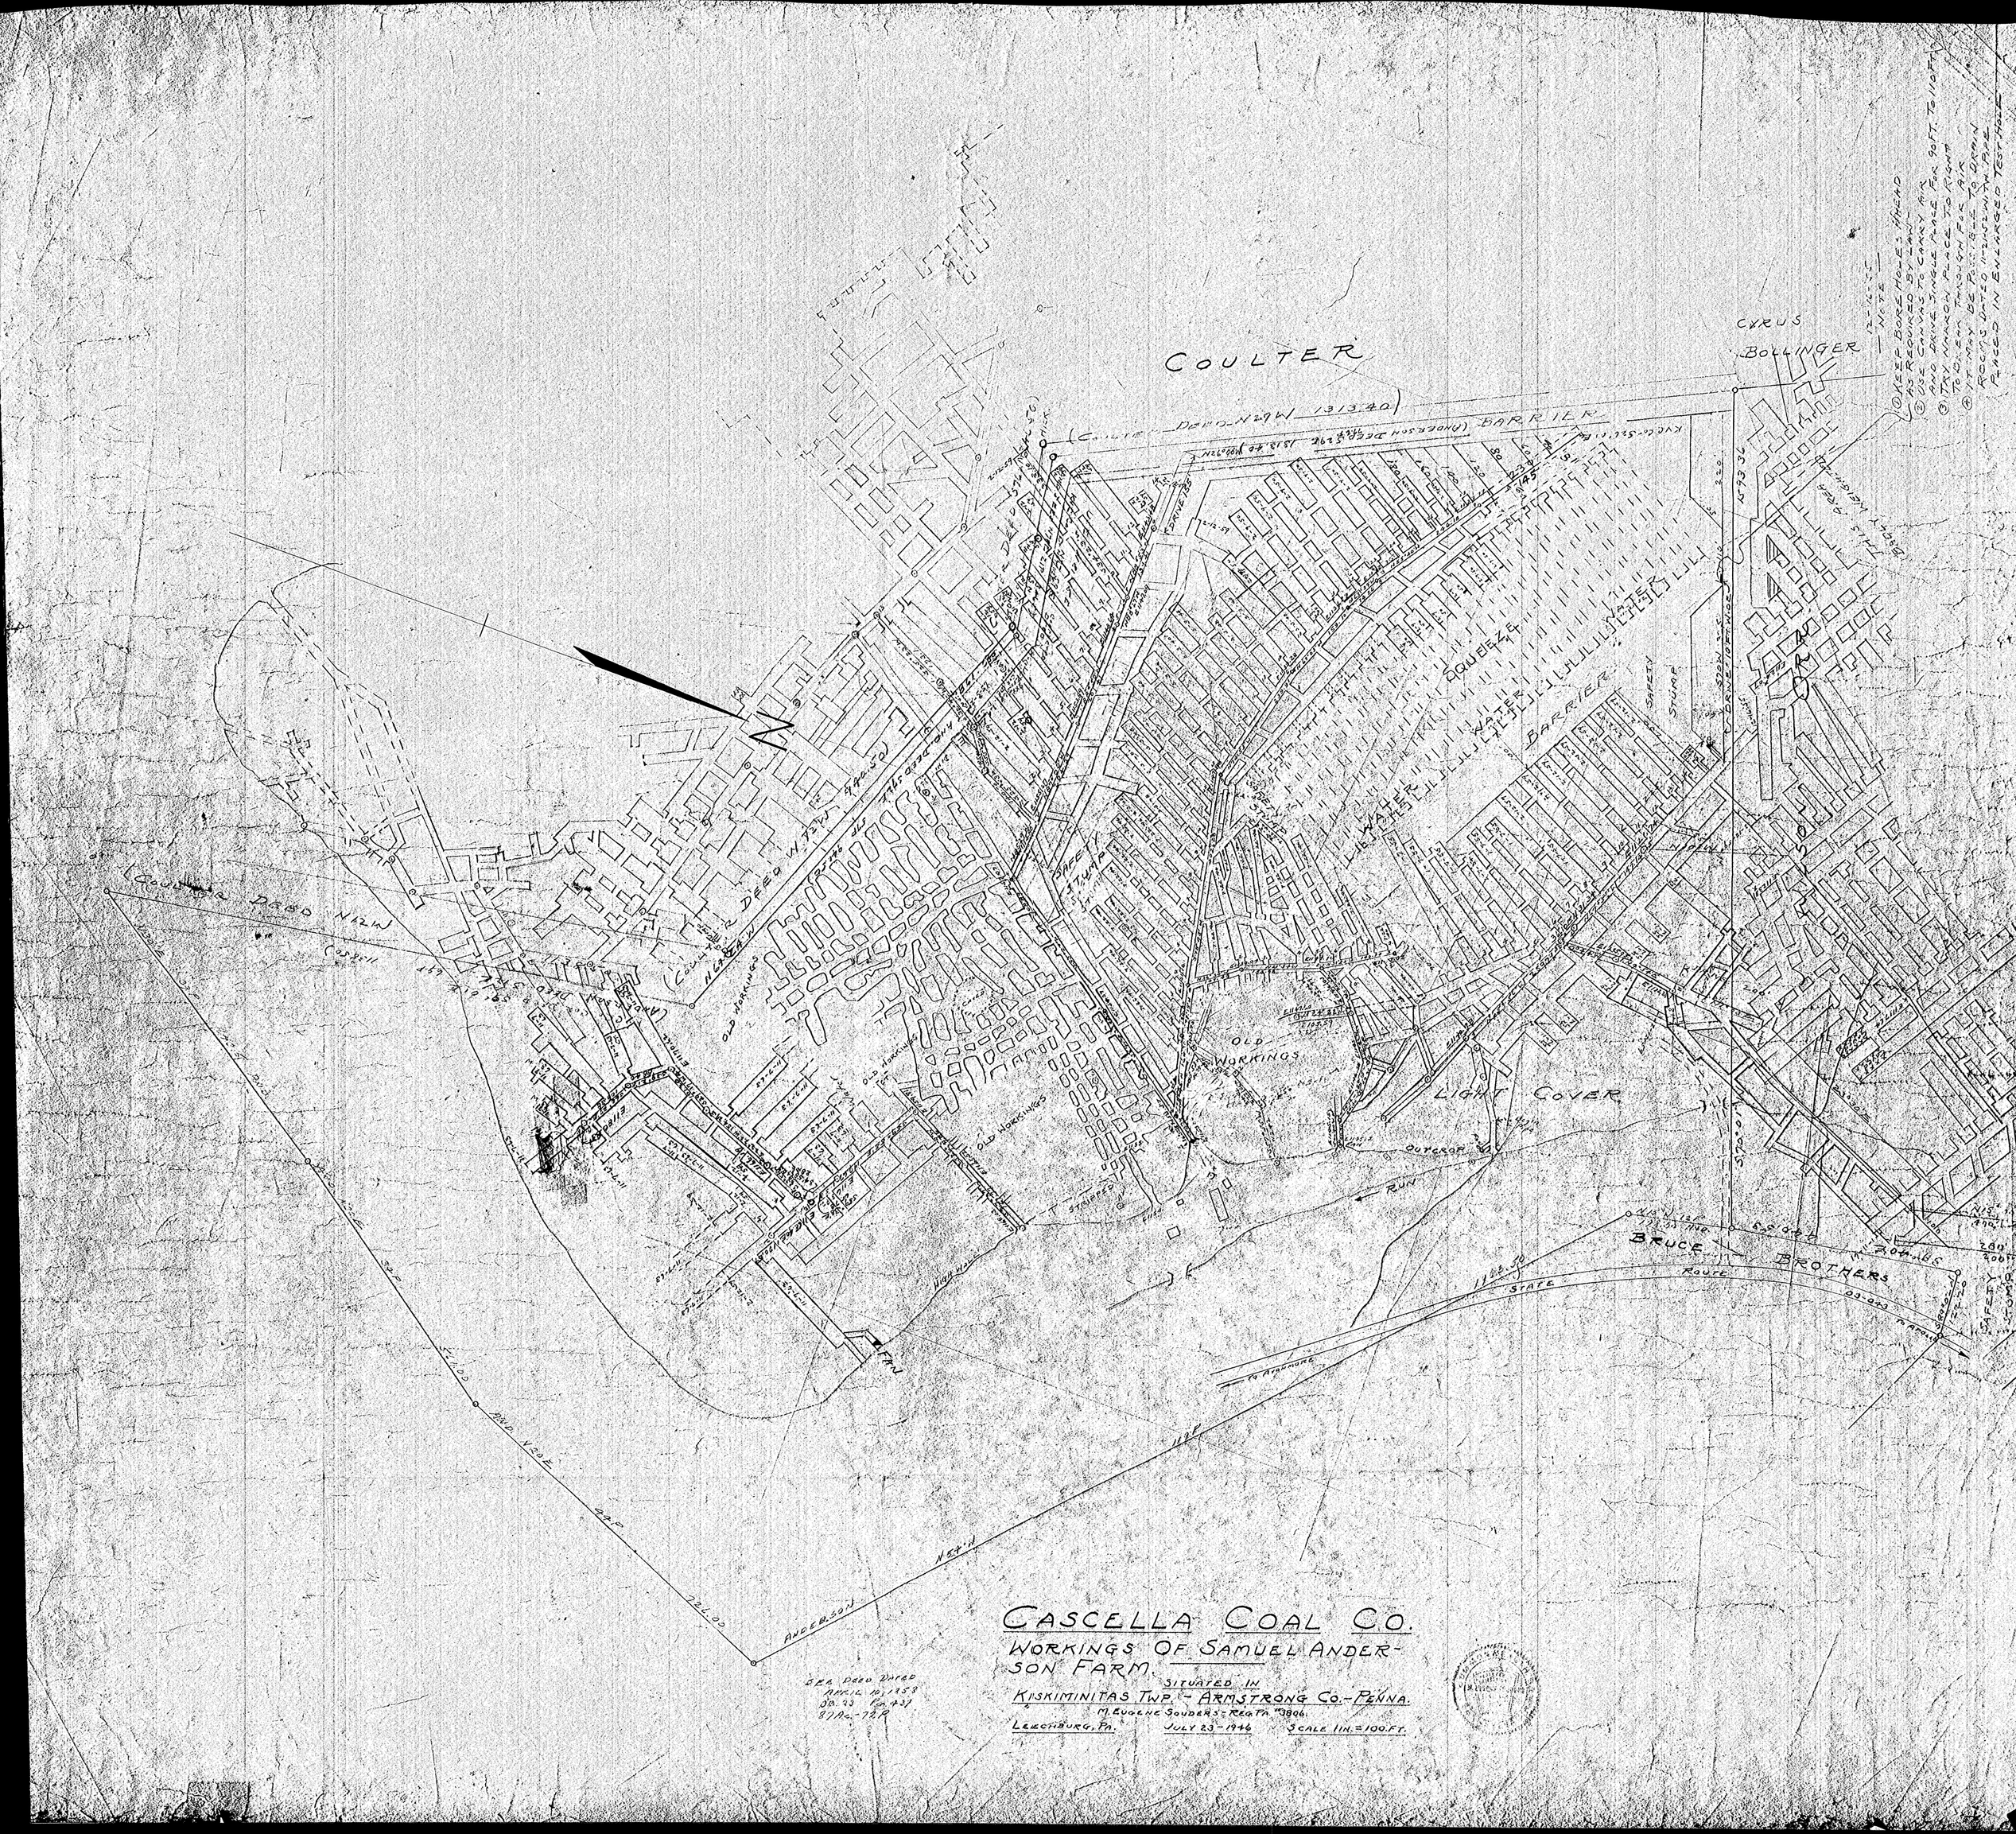


CASCELLA COAL CO.

WORKINGS OF SAMUEL ANDERSON FARM.

SITUATED IN KISKIMINITAS TWP. - ARMSTRONG CO. - PENNA.

M. EUGENE SOUDERS: REG. P.E. #3806.

LEECHBURG, PA. JULY 23 - 1946 SCALE 1 IN. = 100 FT.

DEA DEED DATED APRIL 10, 1958 DB. 93 PG. 431 87 Ac. - 72 R