



 

BROAD TOP NO. 1
OWNED AND OPERATED BY
WARREN H. REED
CARBON TOWNSHIP - HUNTINGDON COUNTY
Scale: 1" = 100'

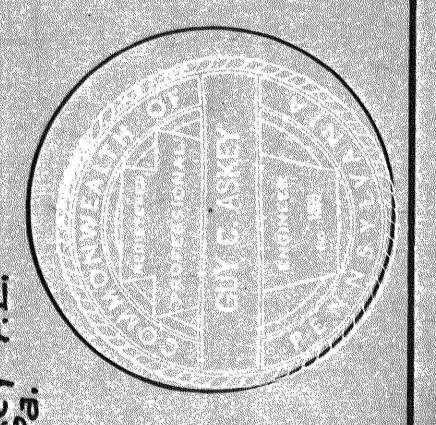

— 1959 —
Revised: Nov. 1961
Oct. 1962
Sept. 1963

#3047
6-10-59
OC

N. 74. B-22