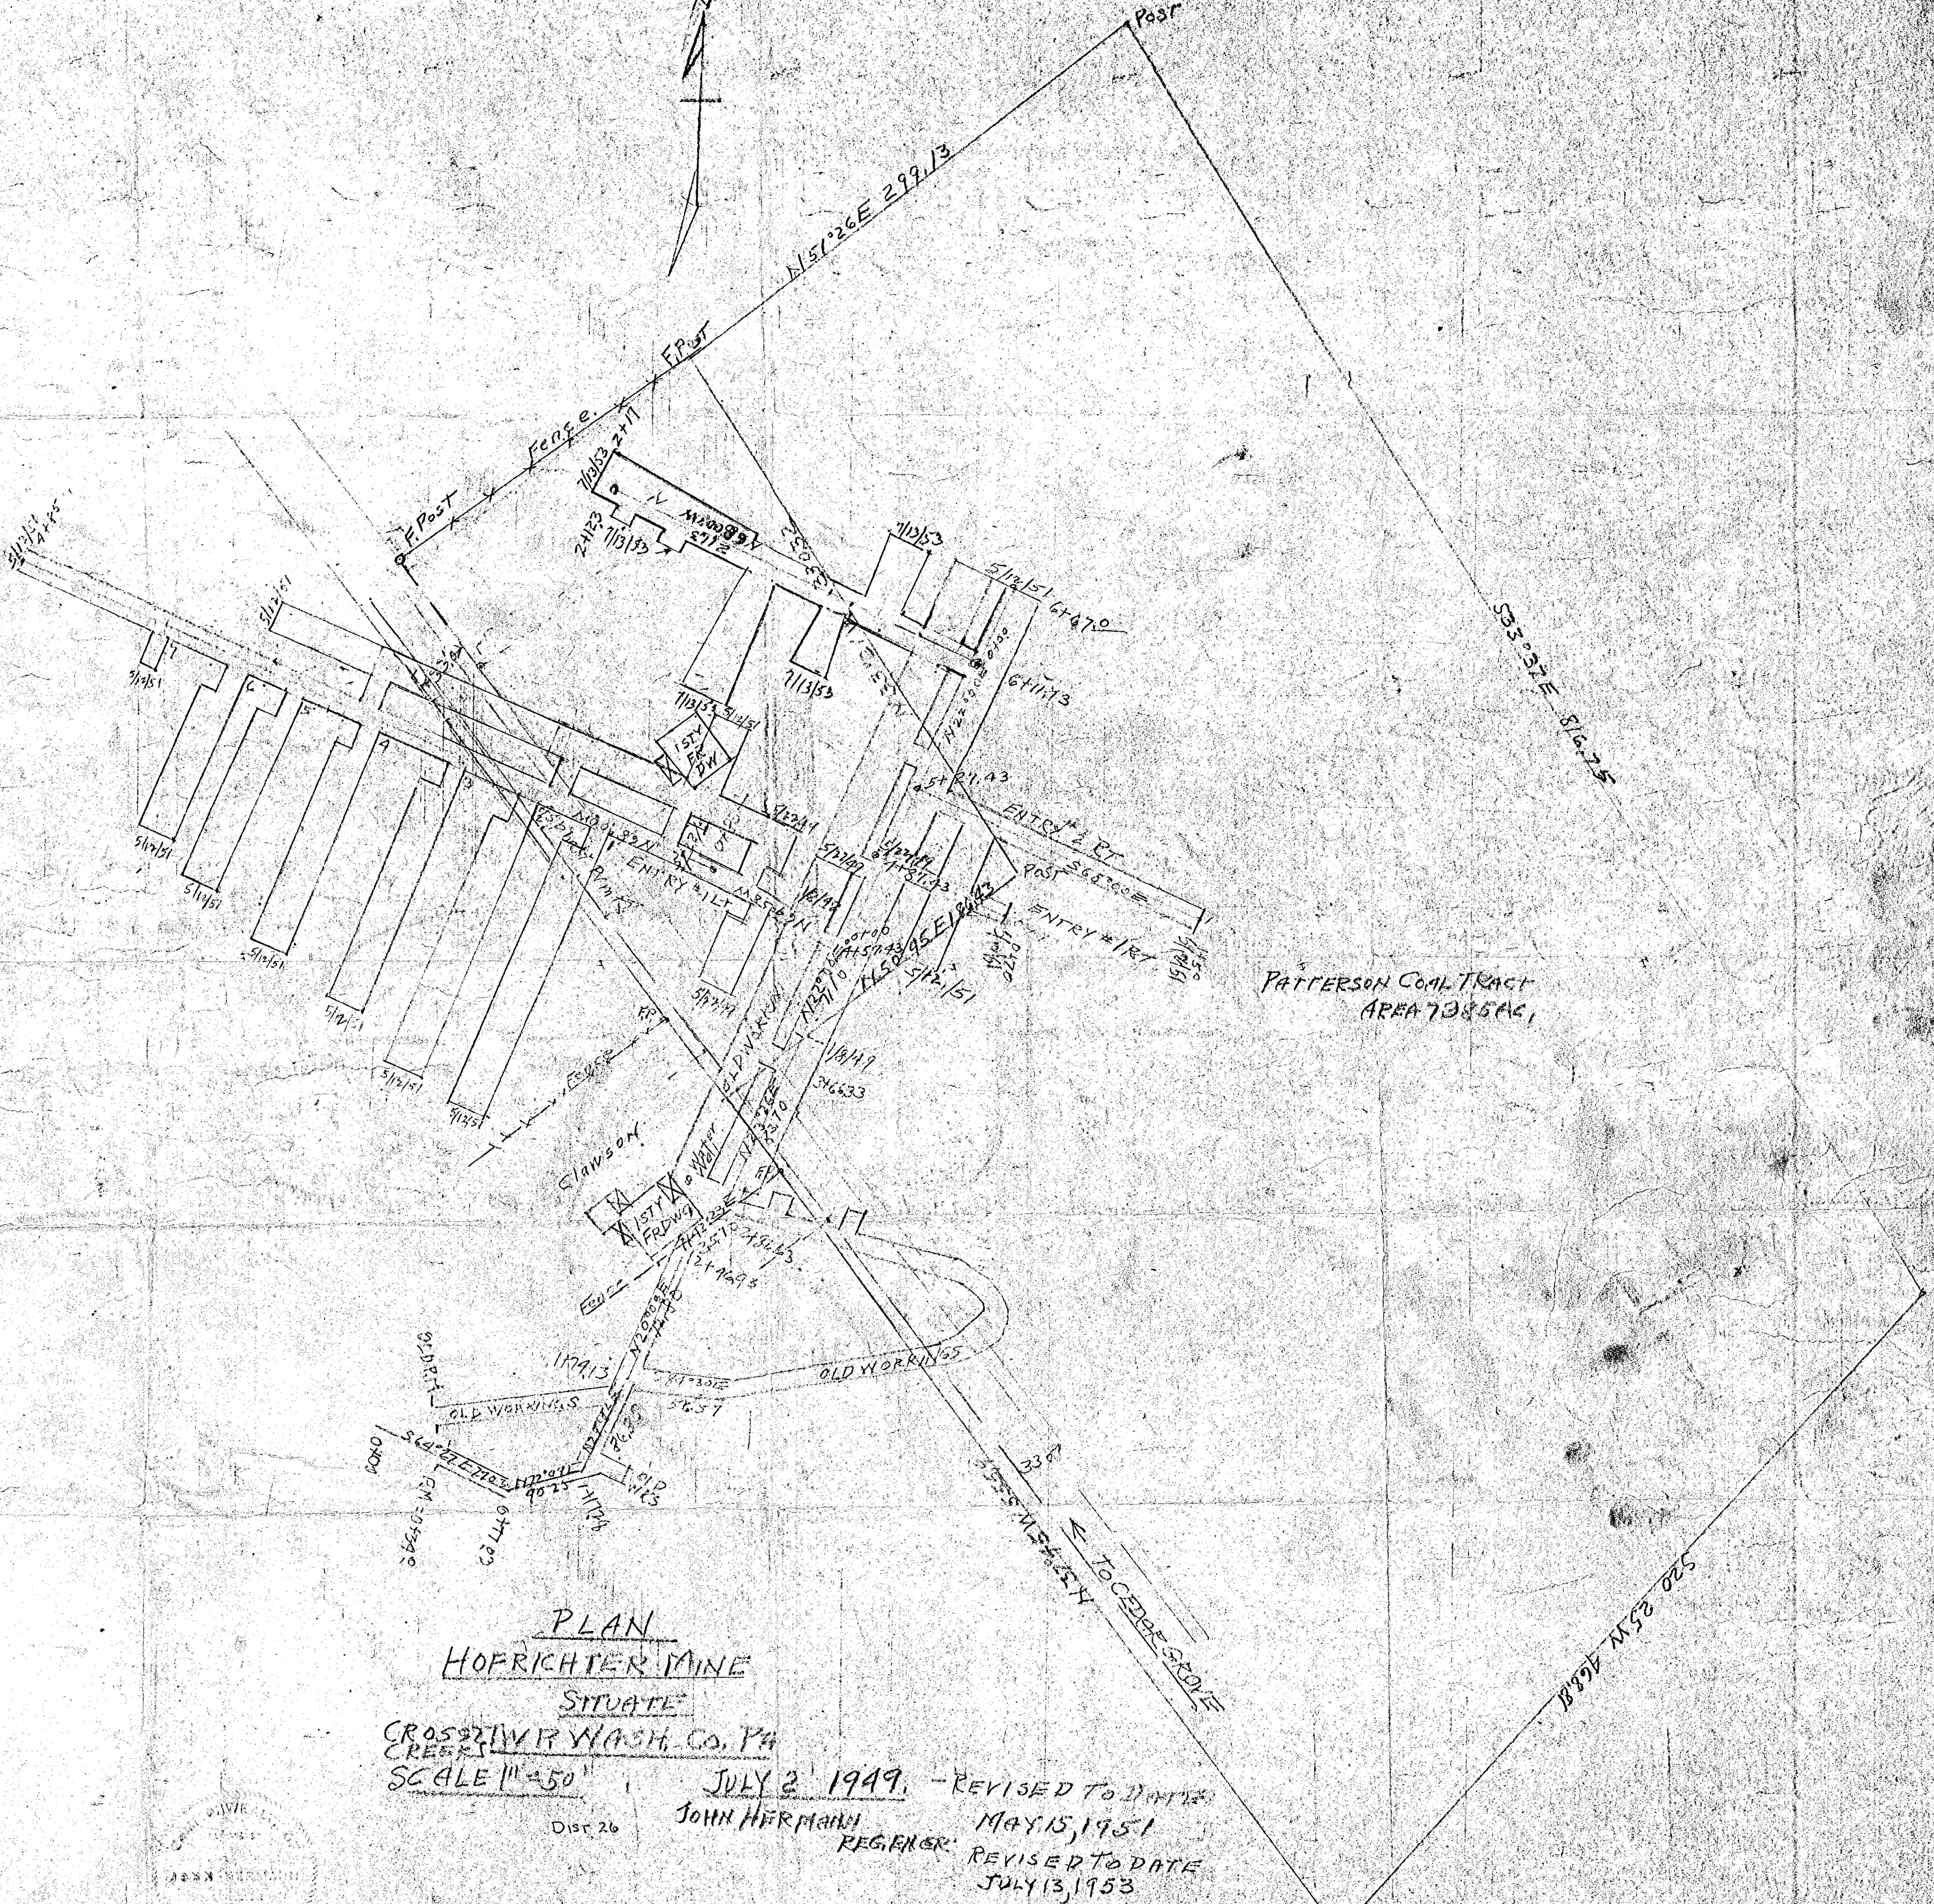

PLAN
HOFRICHTER MINE

SITUATE
CROSS CREEK TWP WASH. Co. PA
SCALE 1" = 50'

JULY 2 1949. - REVISED TO DATE
MAY 15, 1951
REVISED TO DATE
JULY 13, 1953

JOHN HERMANN
REG. ENGR.

DIST. 26