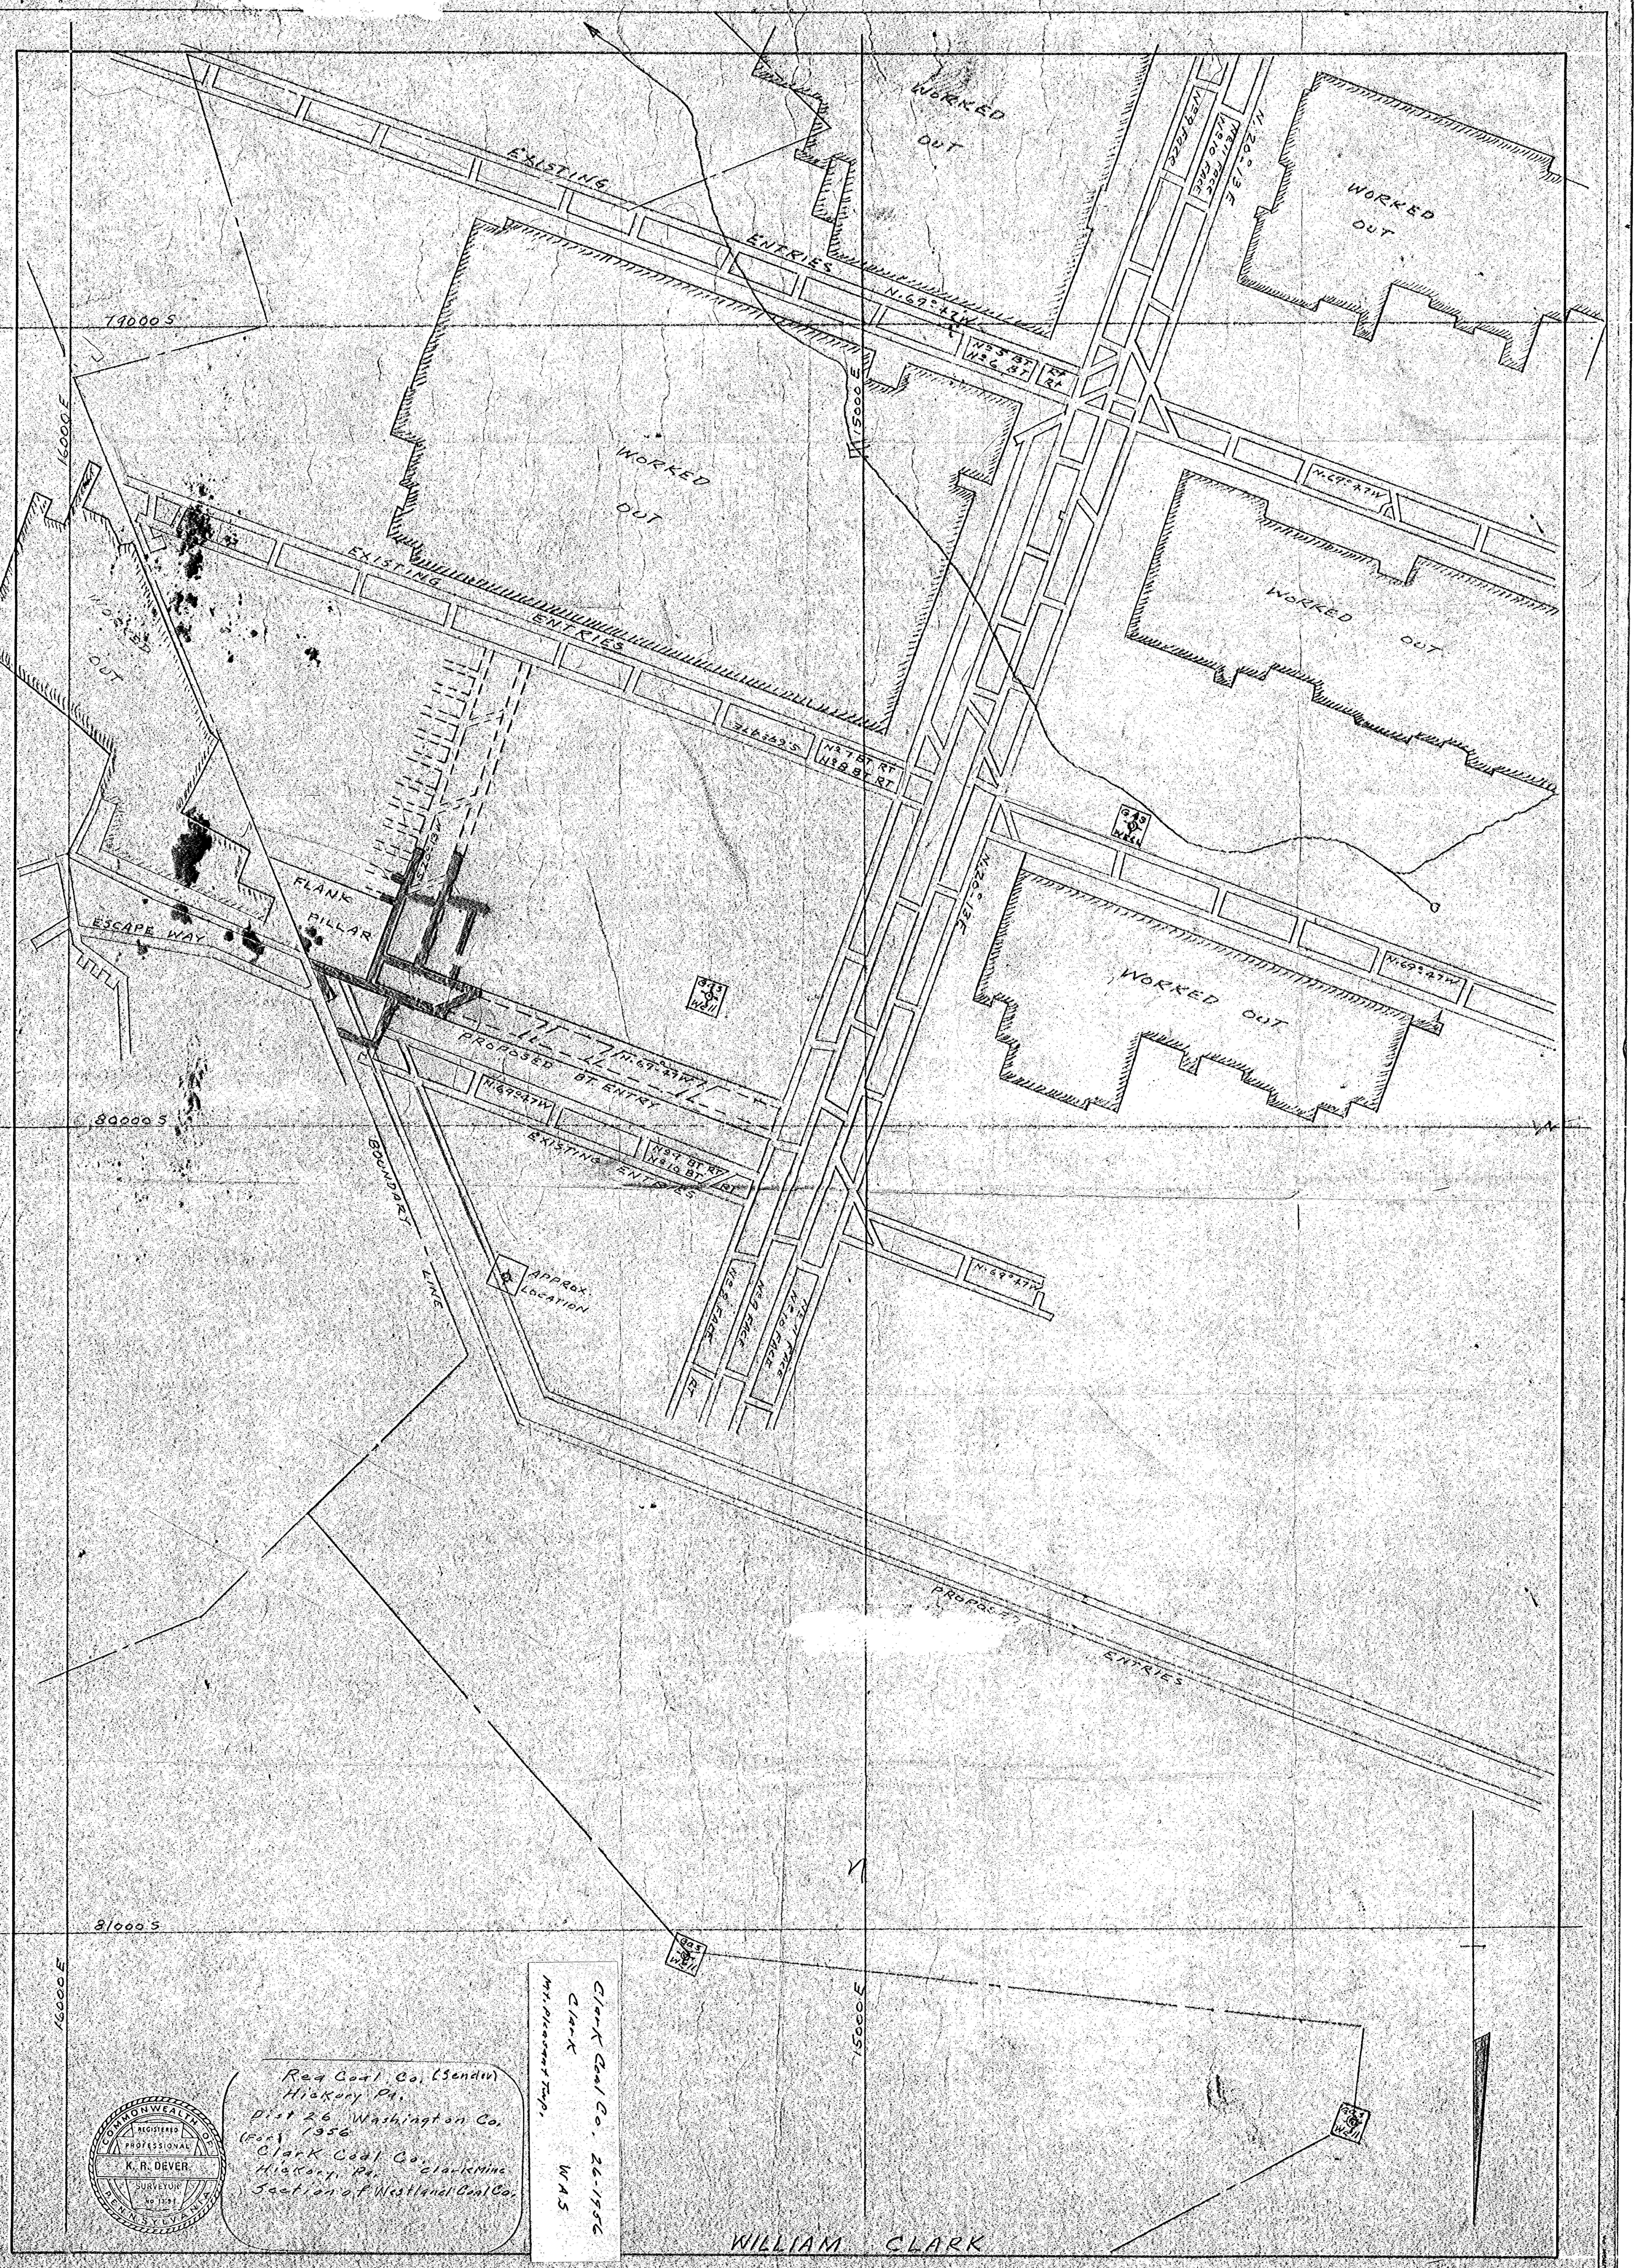
EXISTING ENTRIES
N.69°47'W
WORKED OUT
WORKED OUT
WORKED OUT
WORKED OUT
WORKED OUT
WORKED OUT
No 5 BT.
No 6 BT.
RT
RT
No 9 FACE
No 10 FACE
No 11 FACE
N.20°13'E
79000 S
16000 E
15000 E
N.69°47'W
EXISTING ENTRIES
S.69°47'E
No 7 BT. RT
No 8 BT. RT
GAS WELL
N.20°13'E
N.69°47'W
S.20°13'W
FLANK PILLAR
ESCAPE WAY
GAS WELL
PROPOSED BT. ENTRY
N.69°47'W
N.69°47'W
80000 S
EXISTING ENTRIES
No 9 BT. RT
No 10 BT. RT
N.69°47'W
BOUNDARY LINE
APPROX. LOCATION
No 8 FACE
No 9 FACE
No 10 FACE
No 11 FACE
RT
PROPOSED ENTRIES
81000 S
GAS WELL
GAS WELL
16000 E
15000 E
N

K. R. DEVER
No 139-E

Rea Coal Co. (Sender)
Hickory Pa.
Dist 26 Washington Co.
1956
(For)
Clark Coal Co.
Hickory, Pa. Clark Mine
Section of Westland Coal Co.

Clark Coal Co. 26-1956
Clark
WAS
Mt. Pleasant Twp.

WILLIAM CLARK

SECTION OF WESTLAND COAL CO.
SHOWING SOME EXISTING ENTRIES & PROPOSED PLAN
OF NEW WORKING
Mount Pleasant Township. Washington Co., Pa.

copied by K. R. Dever
from Plans of the
Pittsburgh Coal Co
December 20. 1956