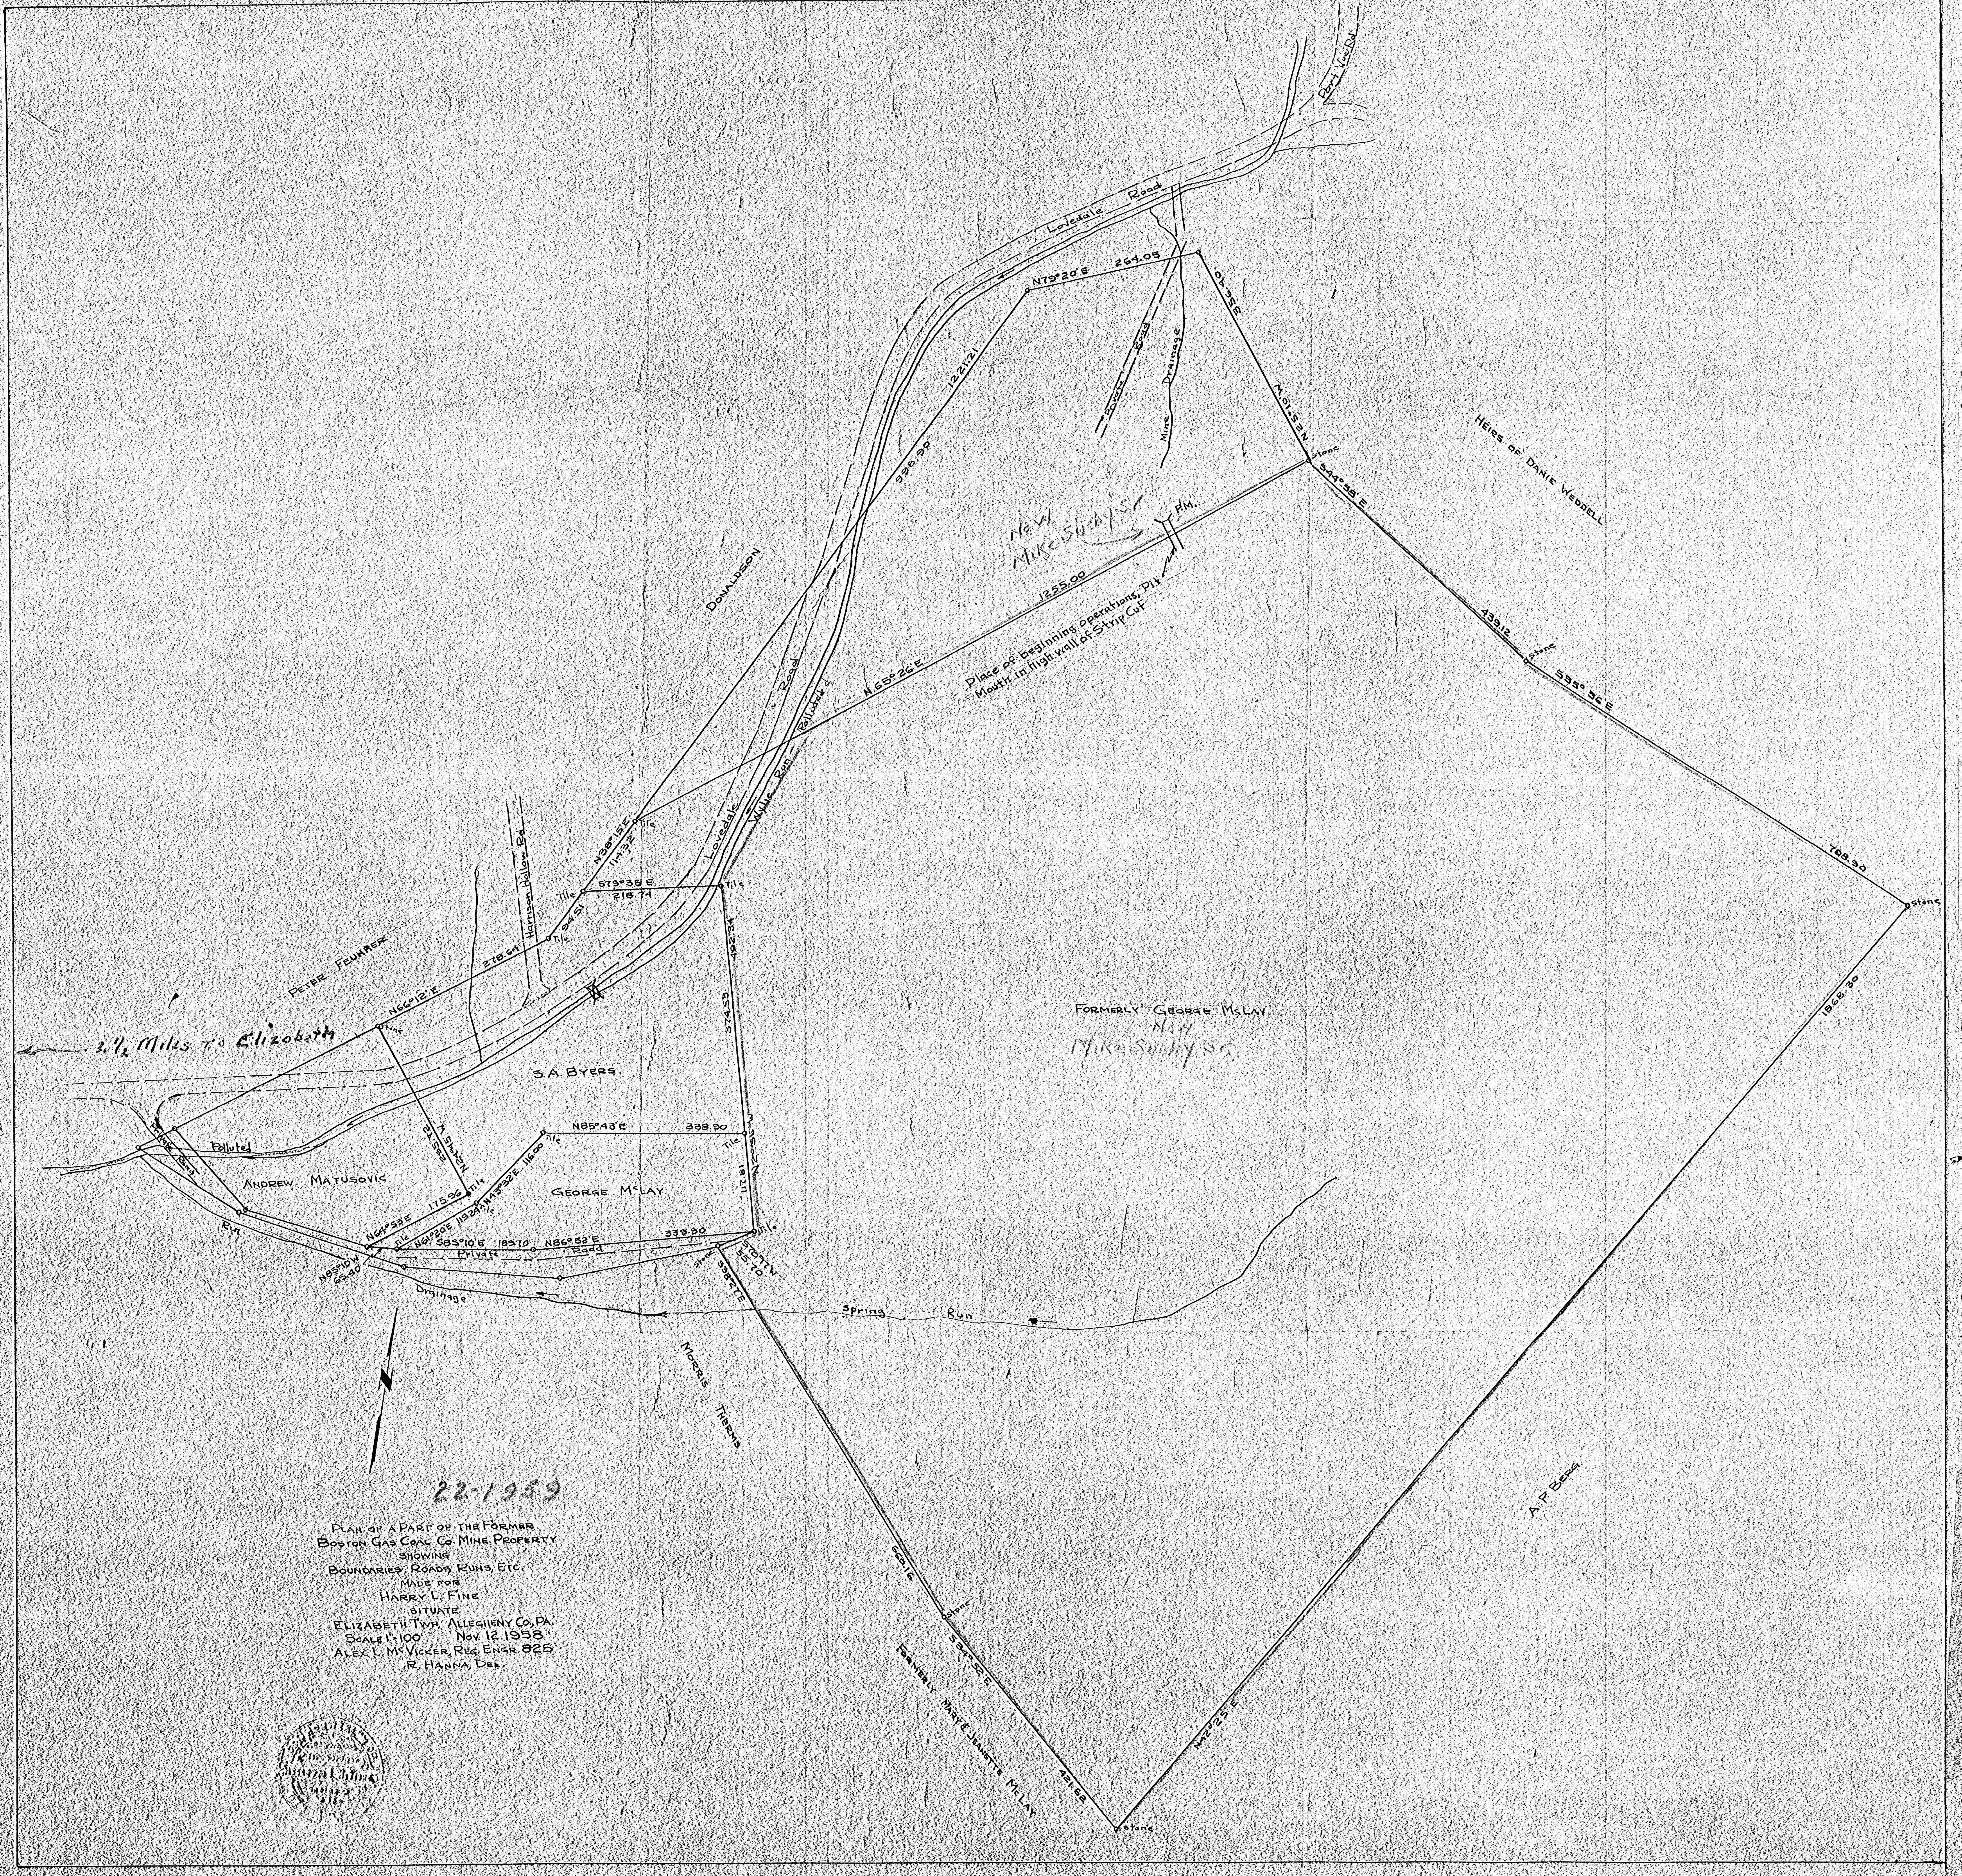
Port Vue Rd
Loverdale Road
Private Road
Mine Drainage
N79°20'E
264.05
N25°10'W
356.40
Stone
S44°58'E
439.12
Stone
S55°36'E
708.90
Stone
1868.30
N42°25'E
Stone
421.62
S34°52'E
Stone
660.16
S38°27'E
Stone
S70°17'W
55.70
Heirs of Danie Weddell
1221.21
996.90
Donaldson
New Mike Suchy Sr.
P.M.
1255.00
N 65°26'E
Place of beginning operations, Pit Mouth in high wall of Strip Cut
Loverdale Road
Wylie Run – Polluted
N38°15'E
114.32
Tile
S79°35'E
218.74
Tile
94.51
Tile
Harrison Hollow Rd
278.64
N66°12'E
Stone
Peter Feurrer
2½ Miles to Elizabeth
S.A. Byers
492.34
374.53
N85°43'E
338.90
Tile
N2°56'W
117.81
Tile
Polluted
Private Road
Andrew Matusovic
295.15
N24°15'W
Tile
George McLay
116.00
N43°32'E
119.24
Tile
175.96
N64°53'E
N61°20'E
Tile
S85°10'E
189.70
N86°52'E
339.90
Tile
Private Road
N85°10'W
65.40
Run
Drainage
Spring Run
Morris Therms
Formerly George McLay
Now Mike Suchy Sr.
A.P. Berg
Formerly Mary & Jeanette McLay

22-1959

Plan of a Part of the Former
Boston Gas Coal Co. Mine Property
showing
Boundaries, Roads Runs, Etc.
made for
Harry L. Fine
situate
Elizabeth Twp, Allegheny Co., Pa.
Scale 1"=100'   Nov. 12. 1958
Alex L. McVicker, Reg. Engr. 825
R. Hanna, Del.