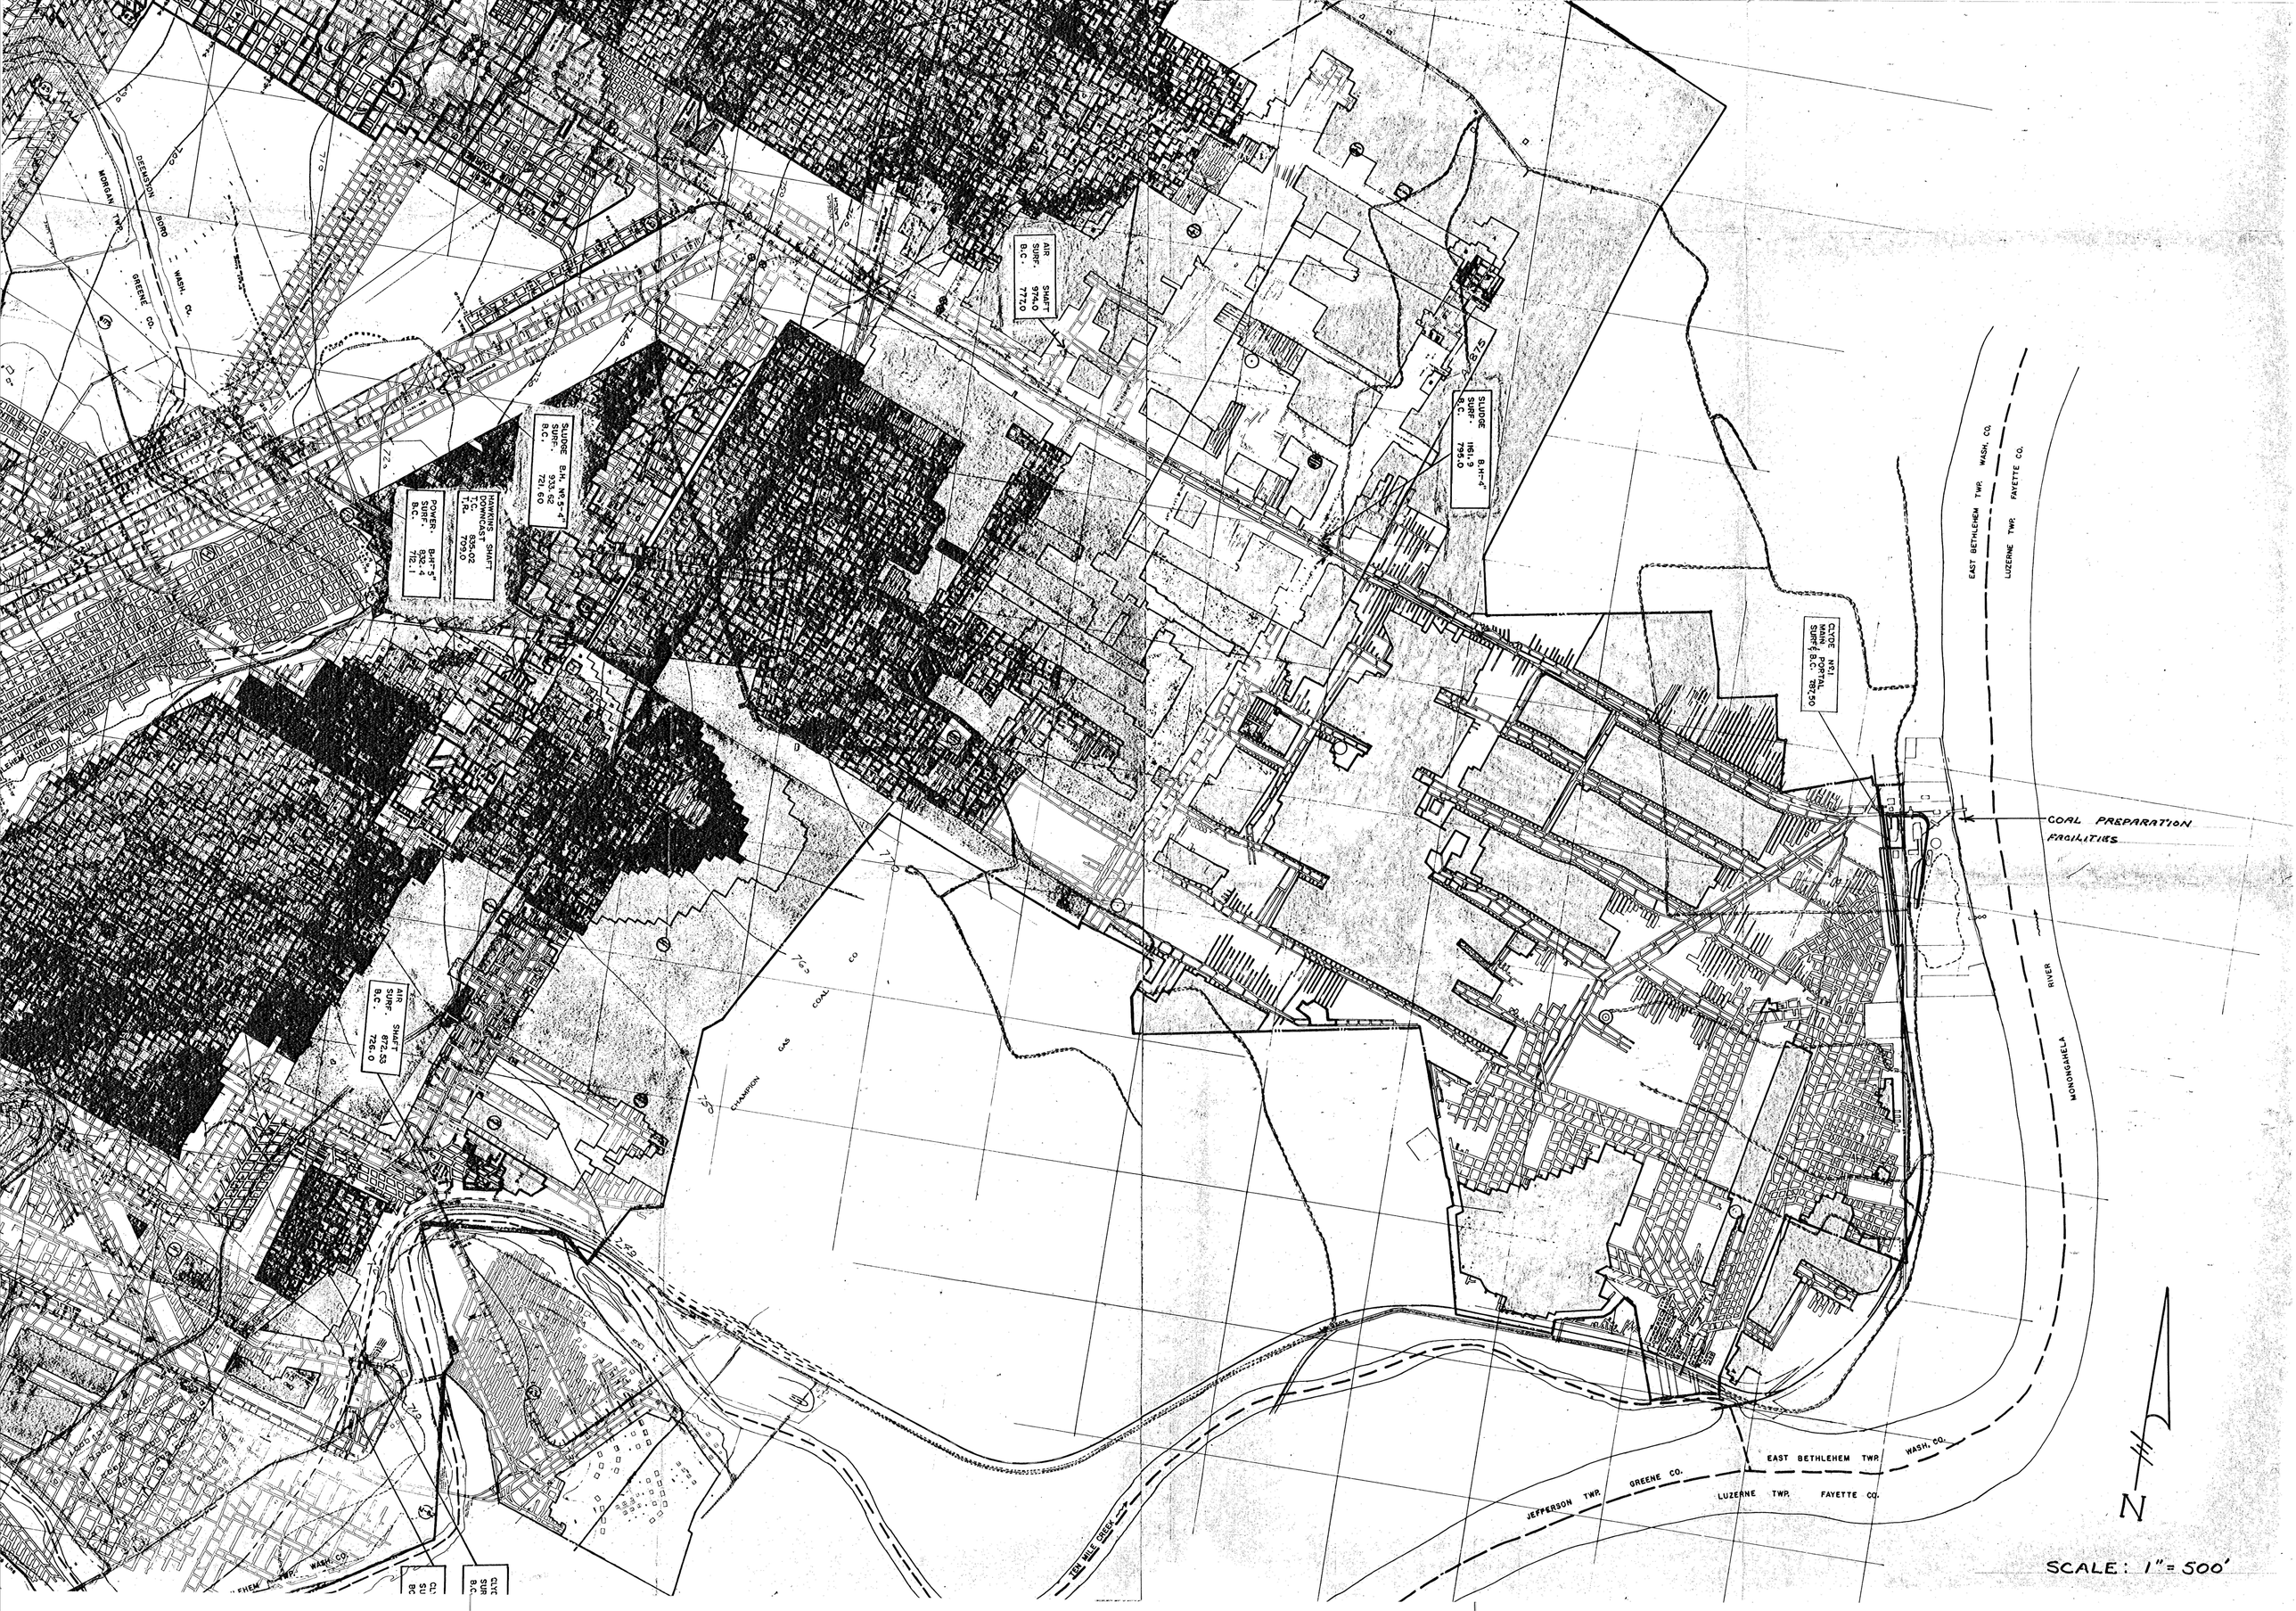

AIR SHAFT
SURF. 974.0
B.C. 777.0
SLUDGE B.H. No. 5-4"
SURF. 933.62
B.C. 721.60
HAWKINS SHAFT
DOWNCAST
T.C. 835.02
T.R. 709.0
POWER. B.H. 5"
SURF. 832.4
B.C. 712.1
SLUDGE B.H. 4"
SURF. 1161.9
B.C. 795.0
CLYDE No. 1
MAIN PORTAL
SURF. B.C. 787.50
AIR SHAFT
SURF. 872.53
B.C. 726.0
COAL PREPARATION FACILITIES
CHAMPION GAS COAL CO
MONONGAHELA RIVER
EAST BETHLEHEM TWP. WASH. CO.
LUZERNE TWP. FAYETTE CO.
JEFFERSON TWP. GREENE CO.
TEN MILE CREEK
DEEMSTON BORO WASH. CO.
MORGAN TWP. GREENE CO.
N
SCALE: 1" = 500'