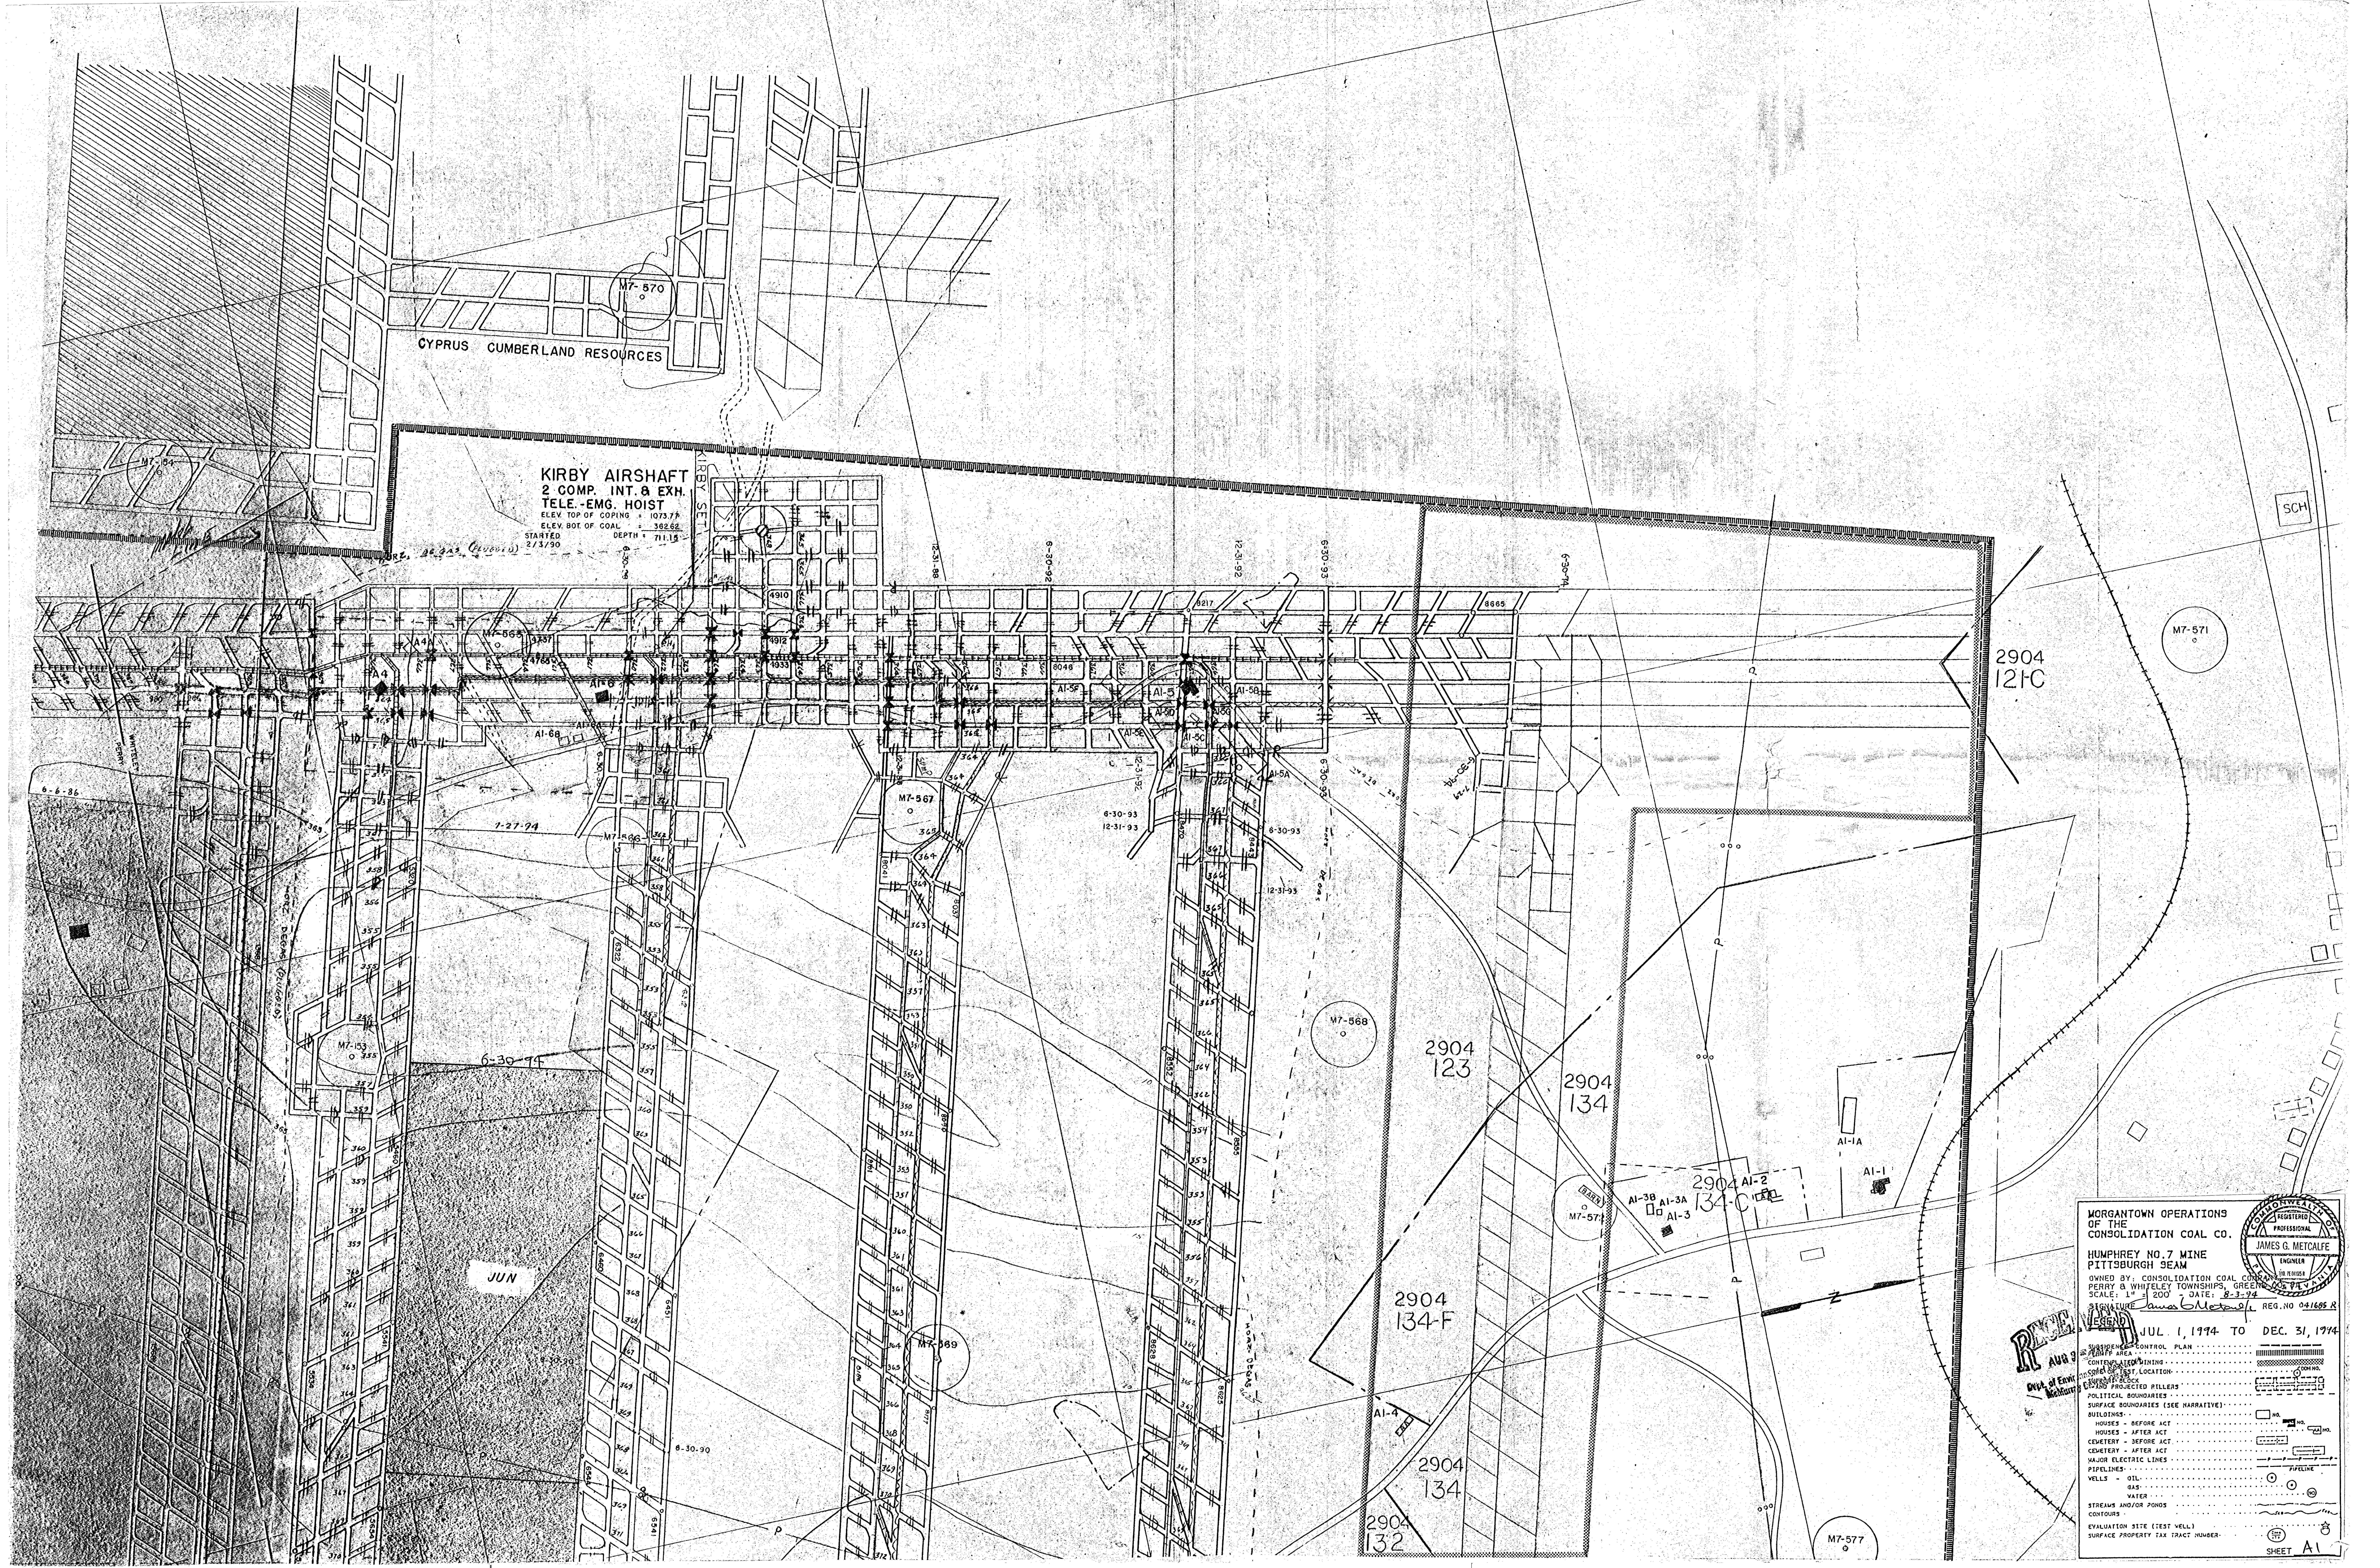
CYPRUS CUMBERLAND RESOURCES
M7-570
M7-54
KIRBY AIRSHAFT
2 COMP. INT. & EXH.
TELE.-EMG. HOIST
ELEV. TOP OF COPING = 1073.77
ELEV. BOT. OF COAL = 362.62
DEPTH = 711.15
STARTED 2/3/90
KIRBY SET
M7-565
M7-566
M7-567
M7-568
M7-569
M7-571
M7-573
M7-577
M7-153
AI-1
AI-1A
AI-2
AI-3
AI-3A
AI-3B
AI-4
AI-5
AI-5A
AI-5B
AI-5C
AI-6
AI-6B
A4
SCH
2904 121-C
2904 123
2904 134
2904 134-C
2904 134-F
2904 132
6-30-92
6-30-93
12-31-92
12-31-93
12-31-88
6-30-94
7-27-94
6-6-86
6-30-90
JUN
8665
8217
8046
4910
4912

MORGANTOWN OPERATIONS
OF THE
CONSOLIDATION COAL CO.

HUMPHREY NO.7 MINE
PITTSBURGH SEAM

OWNED BY: CONSOLIDATION COAL COMPANY
PERRY & WHITELEY TOWNSHIPS, GREENE CO., PA.
SCALE: 1" = 200' - DATE: 8-3-94
SIGNATURE James G Metcalfe REG.NO 041685 R

COMMONWEALTH OF PENNSYLVANIA
REGISTERED PROFESSIONAL
JAMES G. METCALFE
ENGINEER
NO. PE 041685-R

RECEIVED
AUG 9
Dept. of Environmental Resources
McMurray District Mining

LEGEND

JUL 1, 1994 TO DEC. 31, 1994

SUBSIDENCE CONTROL PLAN	▬ ▬ ▬ ▬ ▬
PERMIT AREA	▥
CONTEMPLATED MINING	▨
CORE OR TEST LOCATION	⊙ DDH NO.
SUPPORT BLOCK AND PROJECTED PILLARS	⊡
POLITICAL BOUNDARIES	— — — —
SURFACE BOUNDARIES (SEE NARRATIVE)	
BUILDINGS	☐ NO.
HOUSES - BEFORE ACT	■ NO.
HOUSES - AFTER ACT	☐ NO.
CEMETERY - BEFORE ACT	⊡
CEMETERY - AFTER ACT	⊡
MAJOR ELECTRIC LINES	—P—P—P—P—
PIPELINES	— PIPELINE —
WELLS - OIL	⊙
GAS	⊙
WATER	(NO)
STREAMS AND/OR PONDS	~~~
CONTOURS	~~ 500 ~~
EVALUATION SITE (TEST WELL)	☆
SURFACE PROPERTY TAX TRACT NUMBER	◯

SHEET A1