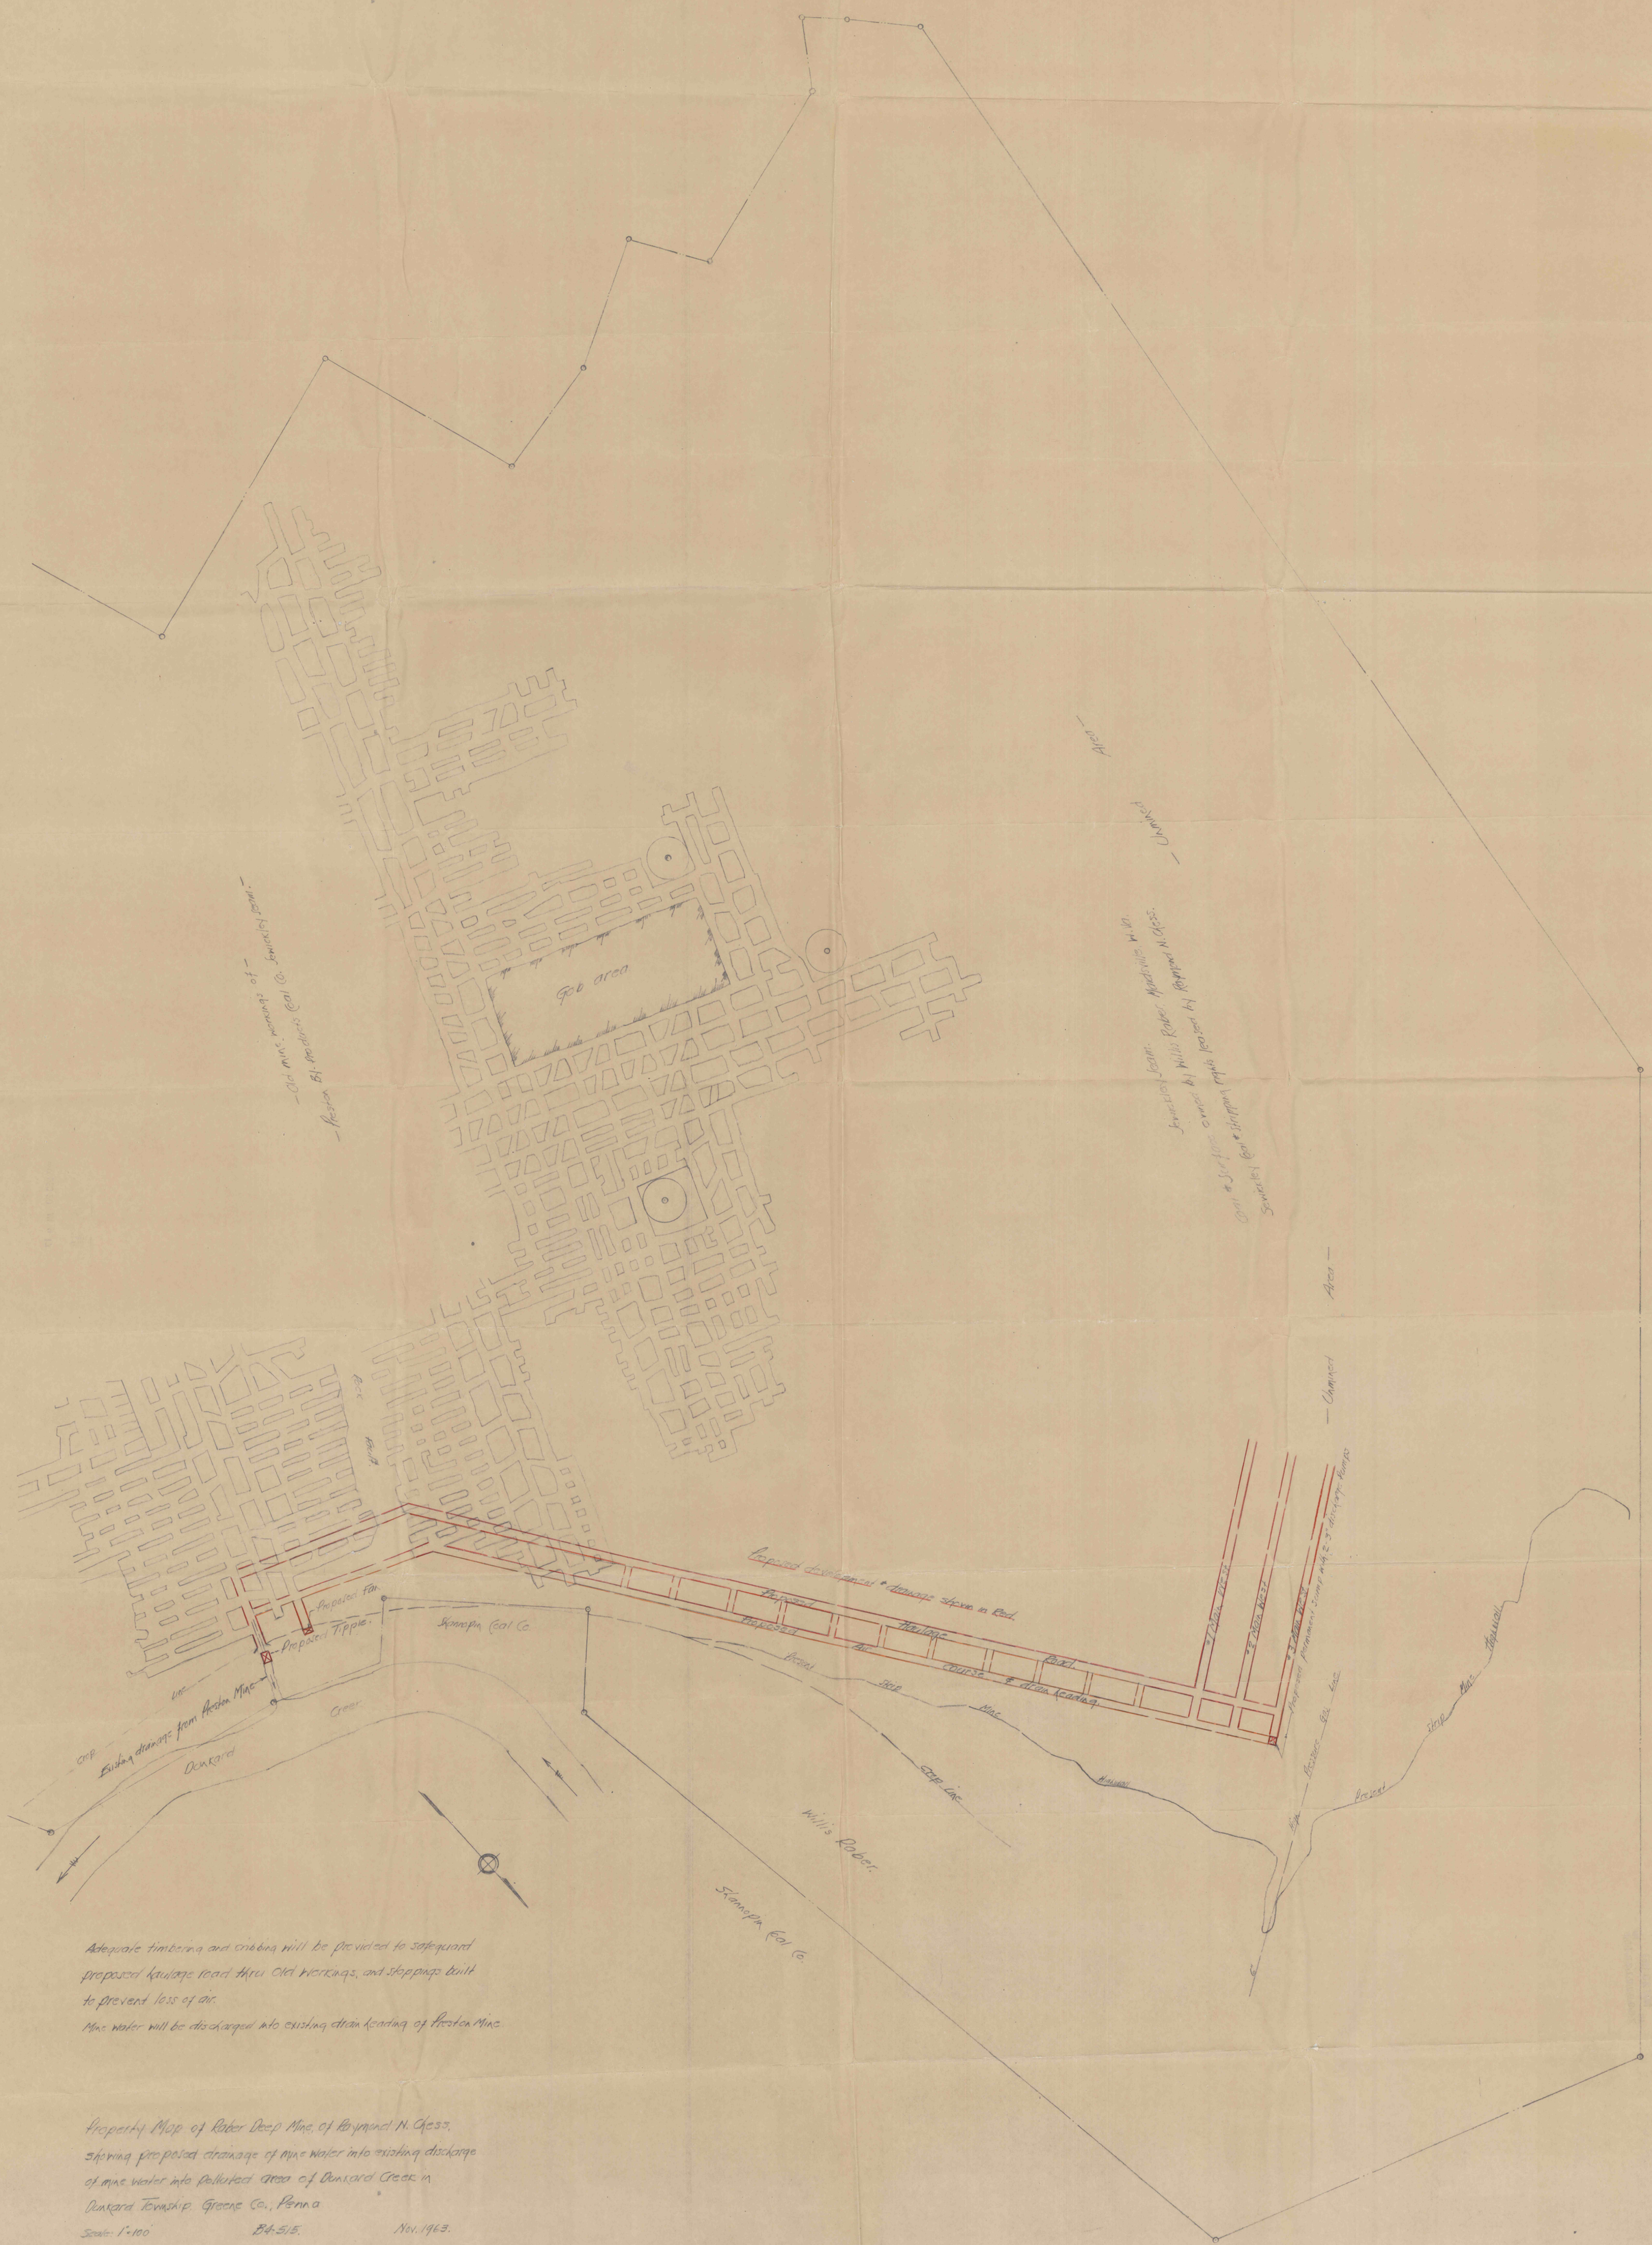

Adequate timbering and cribbing will be provided to safeguard proposed haulage road thru old workings, and stoppings built to prevent loss of air.

Mine water will be discharged into existing drain heading of Preston Mine.

Property Map of Raber Deep Mine, of Raymond N. Chess, showing proposed drainage of mine water into existing discharge of mine water into polluted area of Donkard Creek in Donkard Township, Greene Co., Penna.

Scale: 1" = 100' B4-515. Nov. 1963.

Taylor & Taylor. Masontown, Pa. Prepared by Edwin J. Taylor.