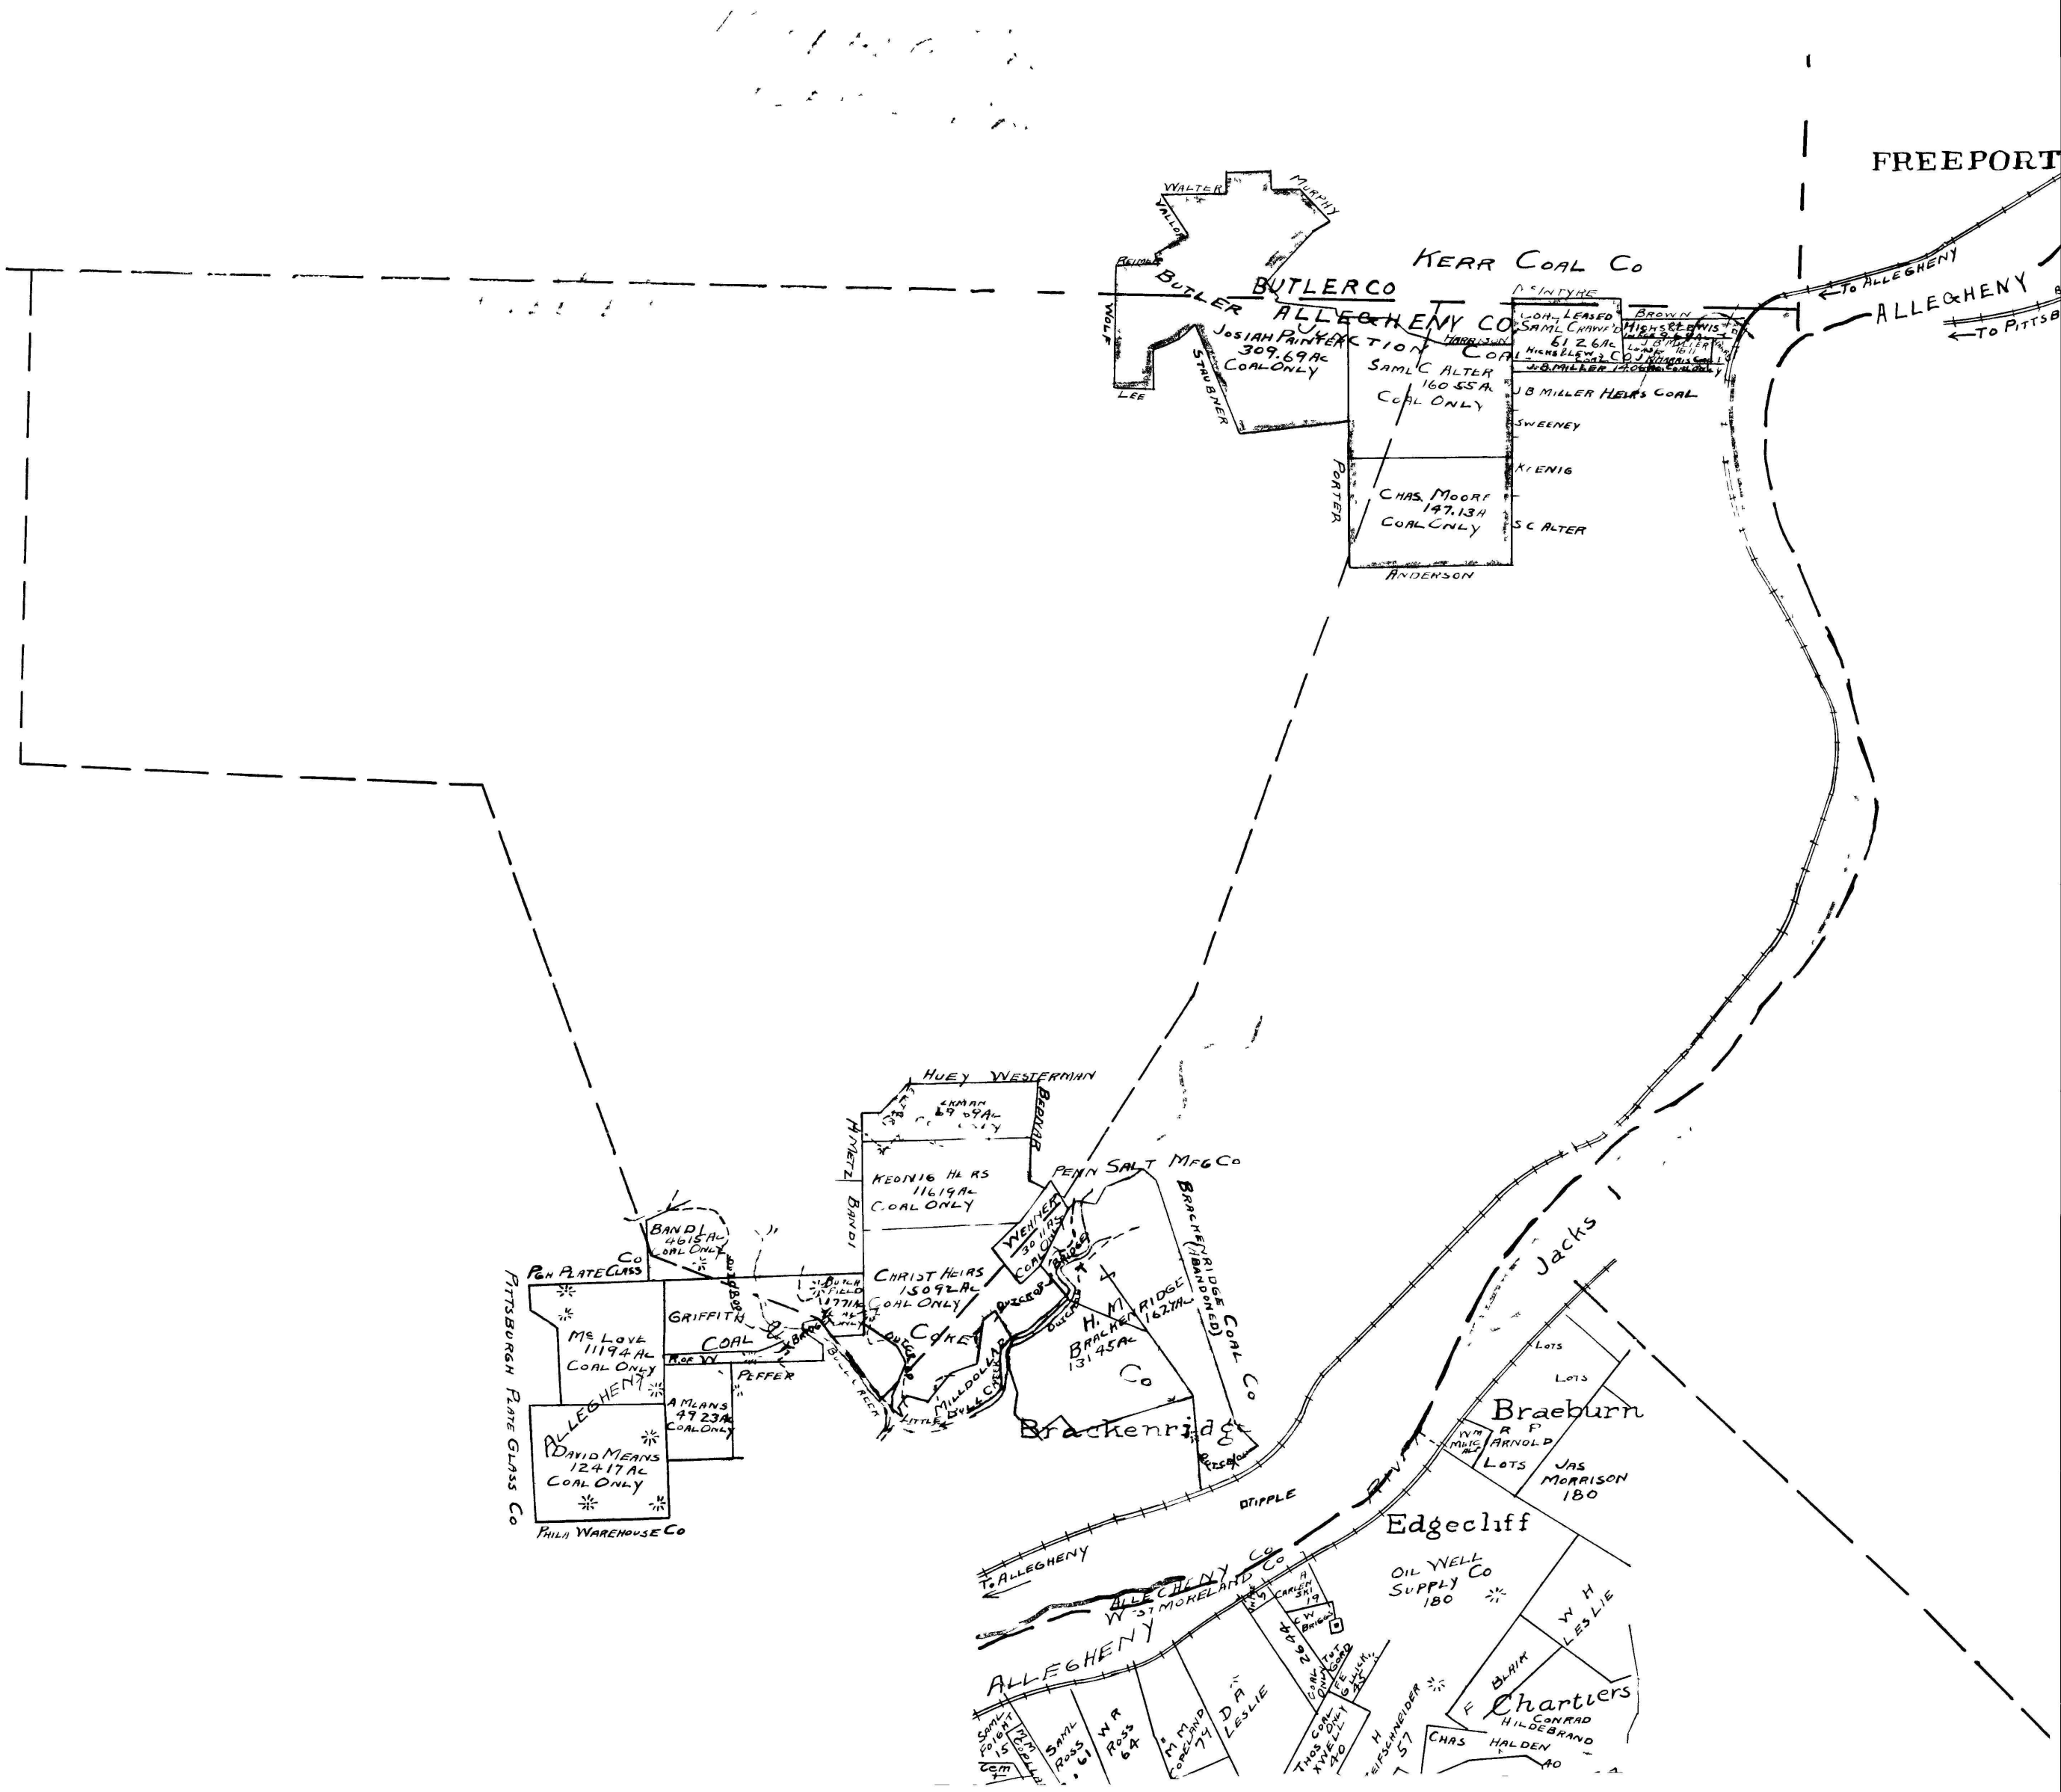
FREEPORT
KERR COAL CO
BUTLER CO
ALLEGHENY CO
WALTER
MURPHY
VALLOR
REIMER
BUTLER
WOLF
LEE
STAUBNER
JOSIAH PAINTER
309.69 AC
COAL ONLY
JUNCTION COAL
SAM'L C ALTER
160.55 AC
COAL ONLY
PORTER
CHAS. MOORE
147.13 A
COAL ONLY
ANDERSON
D S INTYRE
LEASED
SAM'L CRAWF'D
61.26 AC
HIGHS & LEWIS
BROWN
J B MILLER
J B MILLER HEIRS COAL
SWEENEY
KRENIG
S C ALTER
TO ALLEGHENY
TO PITTSB
ALLEGHENY
HUEY WESTERMAN
BEDNAR
HNETZ
BANDI
KEONIG HEIRS
116.19 AC
COAL ONLY
PENN SALT MFG CO
WEHNER
30 AC
COAL ONLY
BRACKENRIDGE COAL CO
(ABANDONED)
BANDI
46.15 AC
COAL ONLY
PEN PLATE GLASS CO
CHRIST HEIRS
150.92 AC
COAL ONLY
GRIFFITH
COAL
CO
H. M. BRACKENRIDGE
162 AC
131.45 AC
CO
Brackenridge
PFEFFER
MILLDOLLAR
LITTLE BULL CREEK
BULL CREEK
PITTSBURGH PLATE GLASS CO
McLOVE
119.4 AC
COAL ONLY
ALLEGHENY
A MEANS
47.23 AC
COAL ONLY
DAVID MEANS
124.17 AC
COAL ONLY
PHILA WAREHOUSE CO
Jacks
LOTS
LOTS
Braeburn
R P ARNOLD
LOTS
JAS MORRISON
180
TIPPLE
Edgecliff
OIL WELL CO
SUPPLY
180
TO ALLEGHENY
ALLEGHENY CO
WESTMORELAND CO
ALLEGHENY
W H LESLIE
BLAIR
Charters
CONRAD HILDEBRAND
CHAS HALDEN
40
SAM'L POLGHT
15
SAM'L ROSS
61
W R ROSS
64
M M COPELAND
74
D A LESLIE
THOS COAL & OIL WELL
40
H WEIFSCHNEIDER
57
CARLEY
19
F W BRIGGS
F E BLICK
42
CARV OIL & TUT GOOD