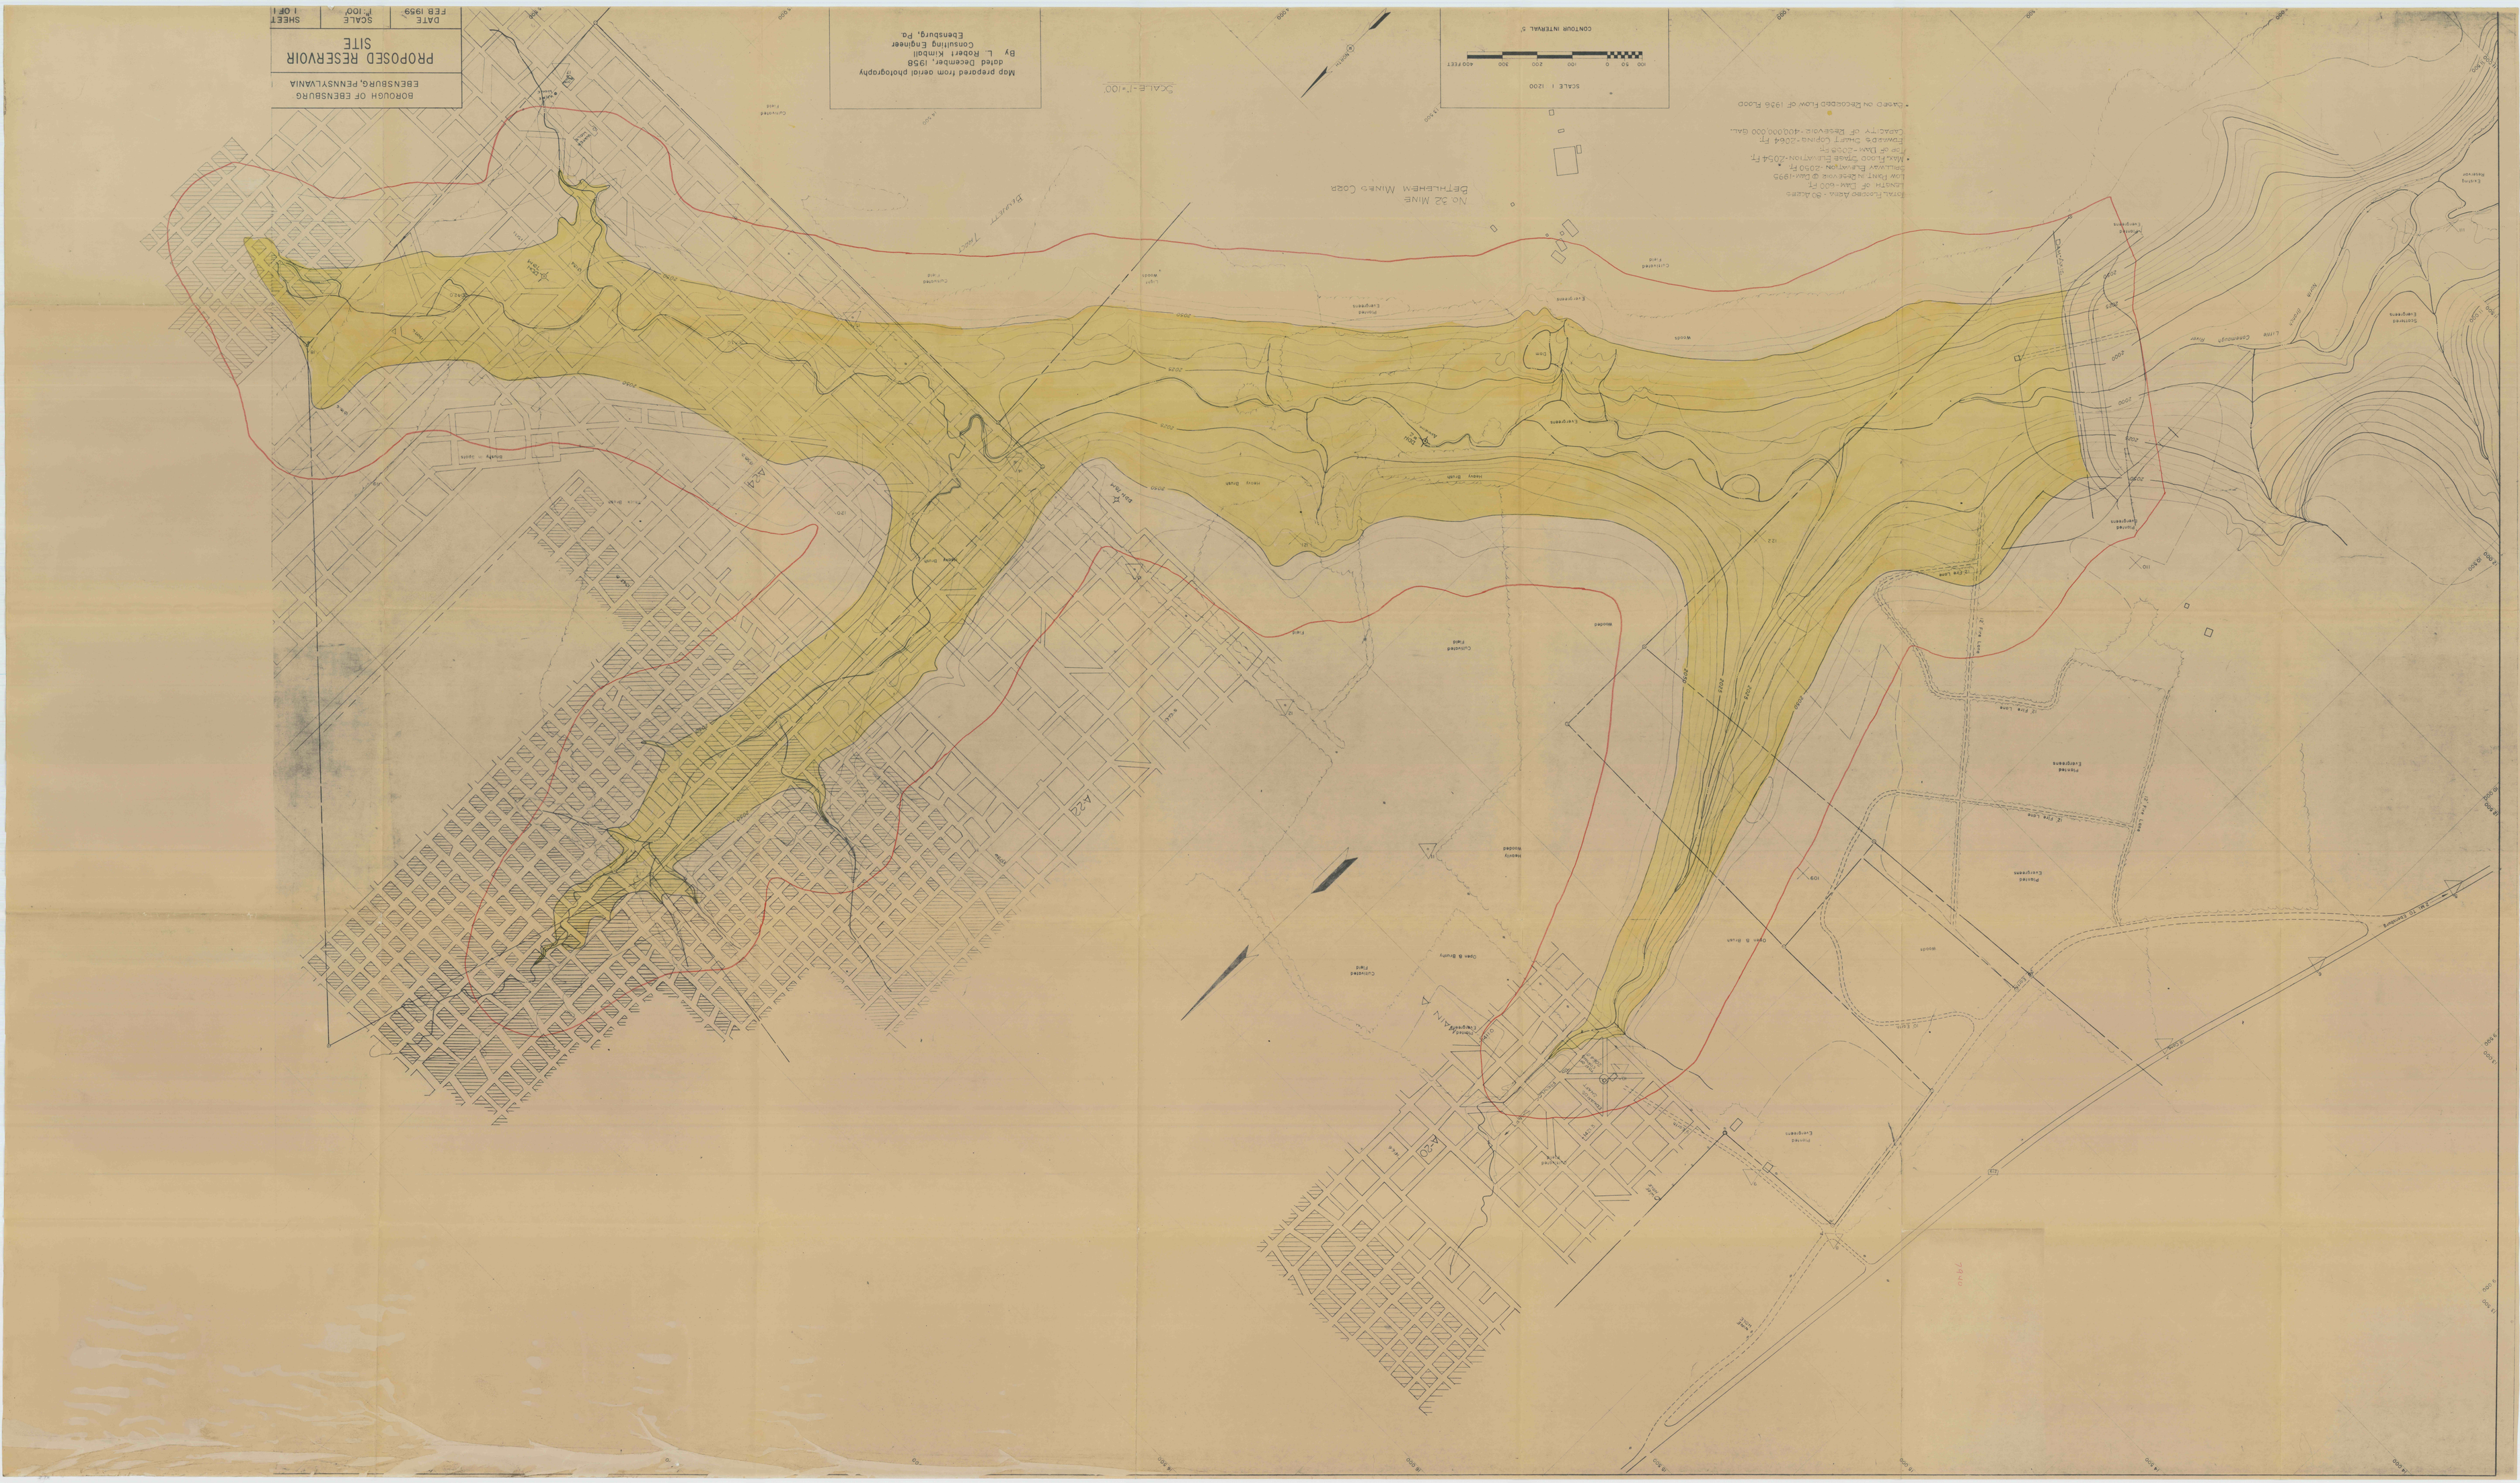
BOROUGH OF EBENSBURG
EBENSBURG, PENNSYLVANIA
PROPOSED RESERVOIR SITE
DATE FEB 1959
SCALE 1"=100'
SHEET 1 OF 1
Map prepared from aerial photography dated December, 1958
By L. Robert Kimball
Consulting Engineer
Ebensburg, Pa.
SCALE 1"=100'
SCALE 1:200
CONTOUR INTERVAL 5'
No 32 Mine
BETHLEHEM Mines Corp
Total Floodpool Area - 80 Acres
Length of Lake - 600 Ft
Low Point Reservoir @ Elev-1955
Maximum Elevation - 2050 Ft
Top of Dam - 2038 Ft
Normal Pool Elevation - 2004 Ft
Emergency Spillway Capacity - 400,000 Gal.
Capacity of Reservoir - 400,000,000 Gal.
Based on Estimated Flow of 1936 Flood
Bradley Run
Mary Run
Mary Run
Open & Grass
Cleared Field
Wooded
Mixed Evergreen
Pine Lane
Cambria Township
Ebensburg Borough
Ebensburg Borough
Cambria Township
Lower Cambria Township
Lower Cambria Township
Cambria Township
Ebensburg Borough
Ebensburg Borough