


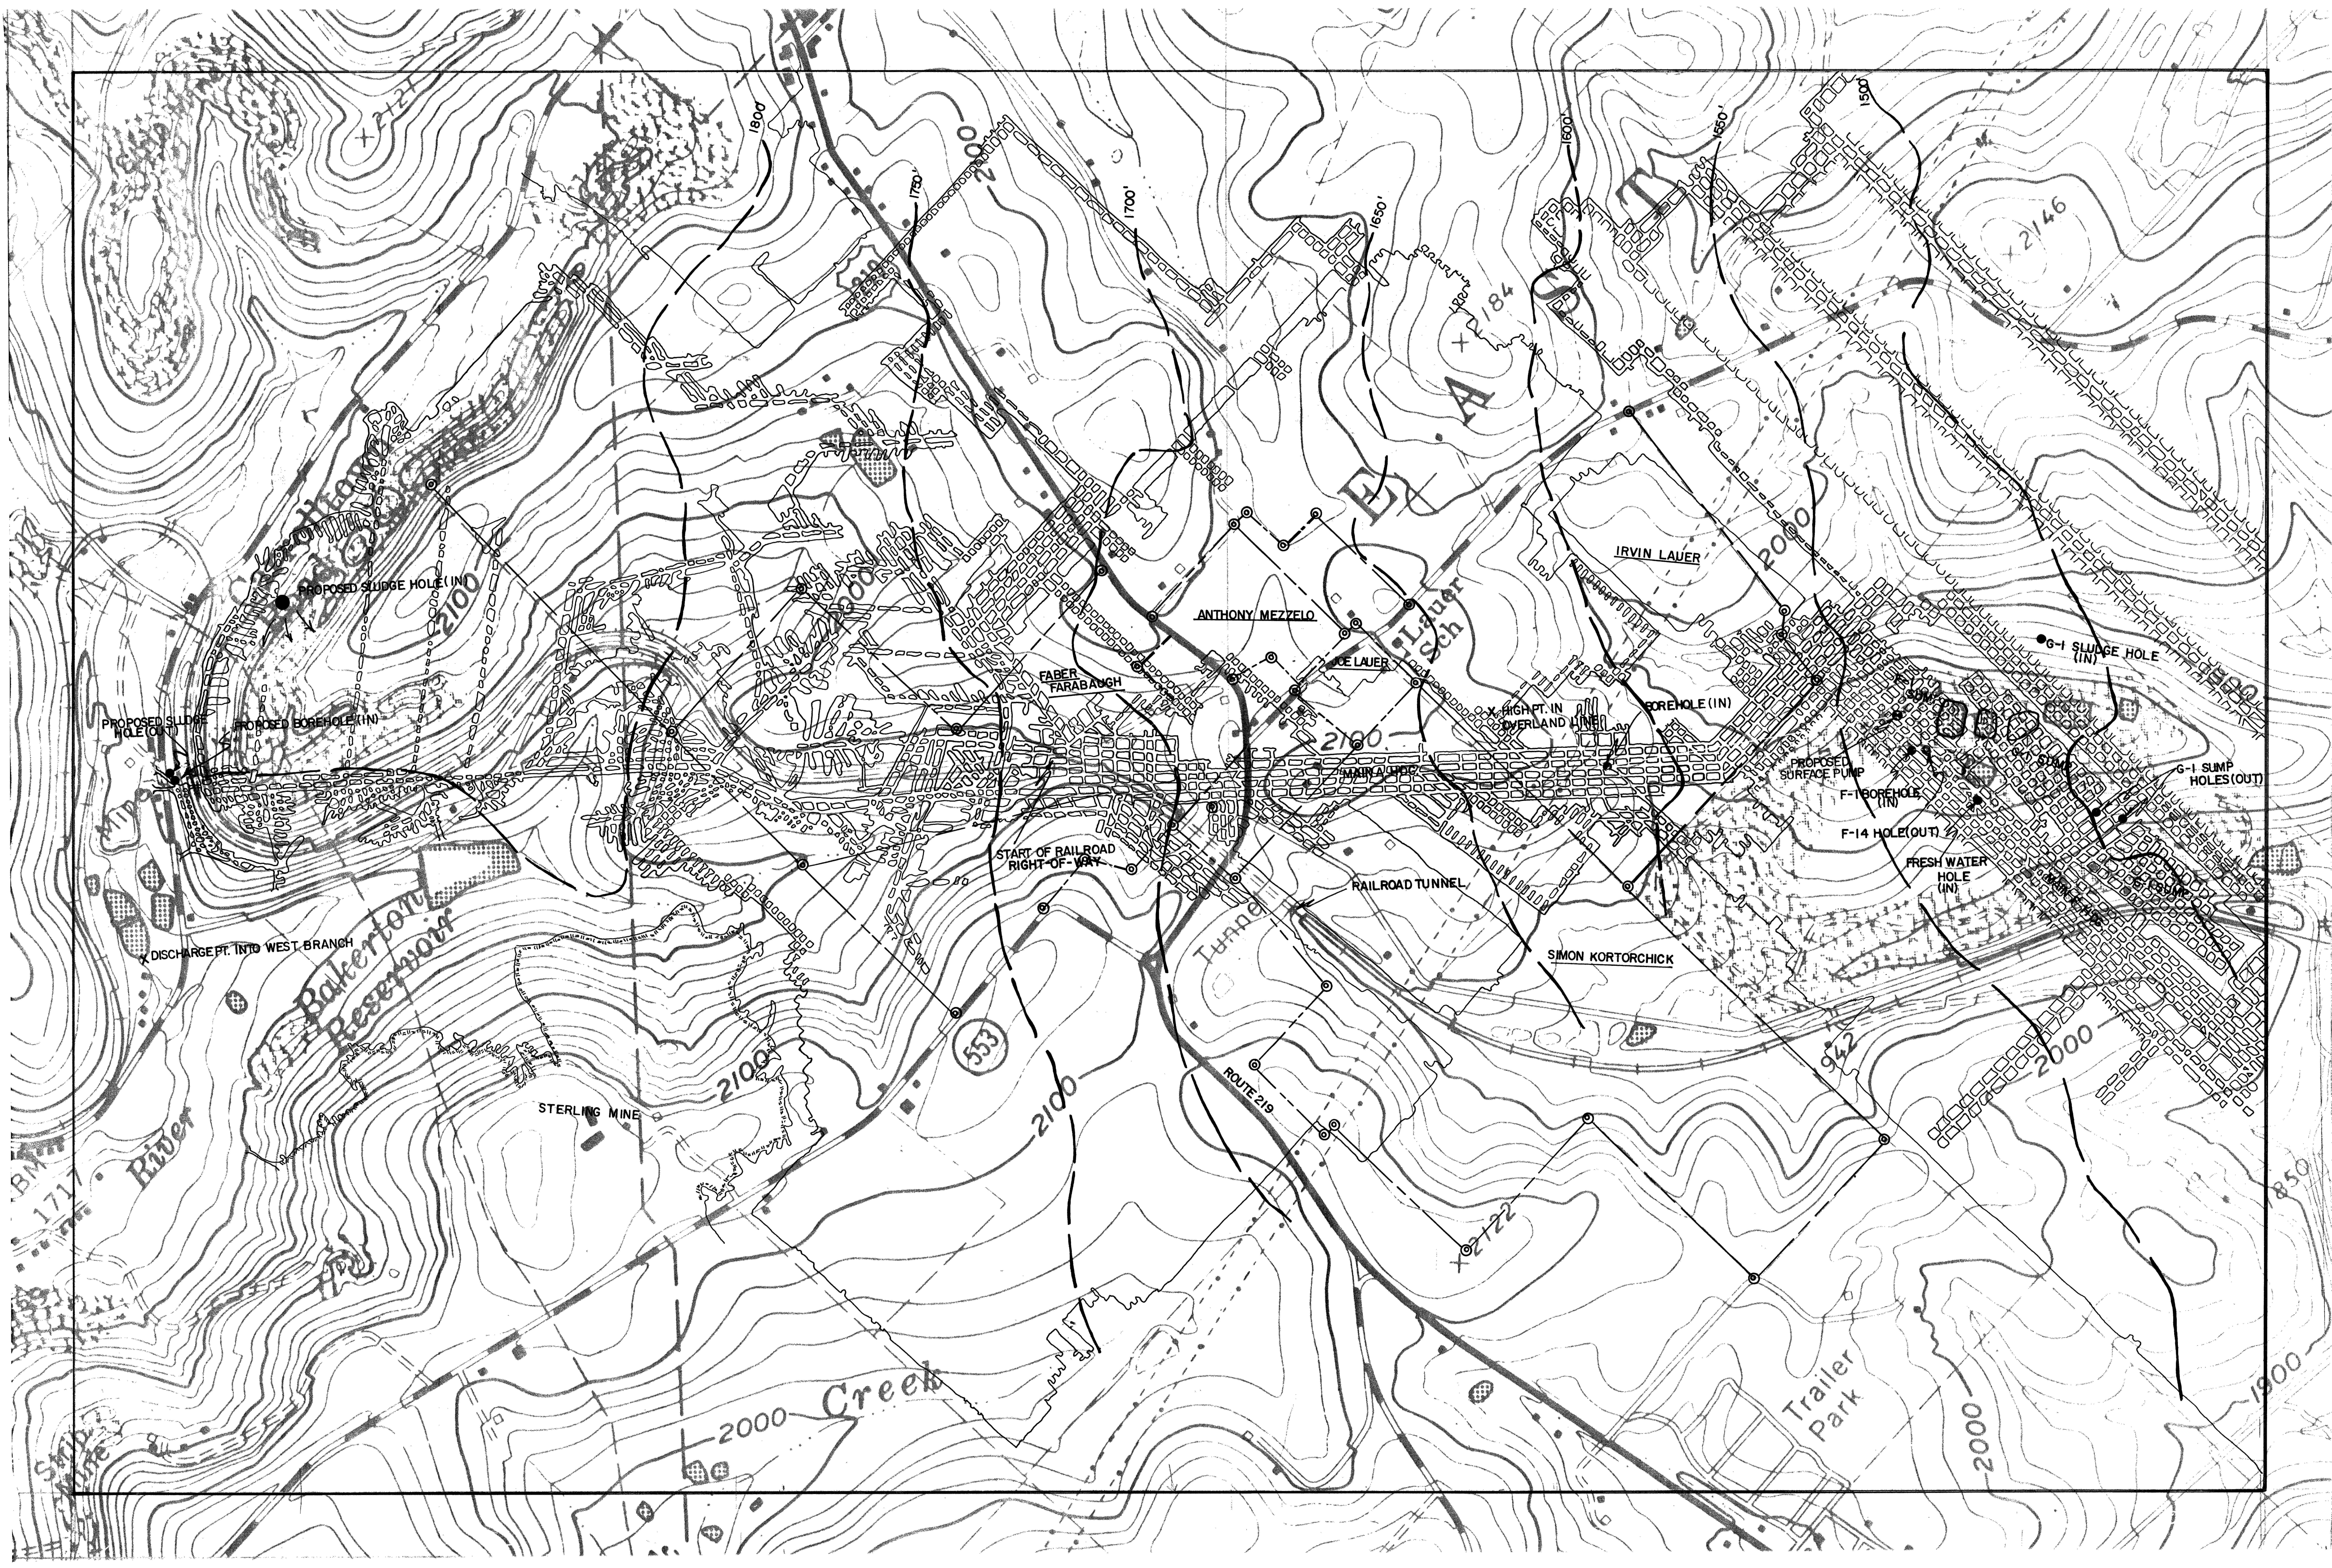

Baker River

Creek

Trailer Park

ANTHONY MEZZELO

IRVIN LAUER

FABER FARABAUGH

IRVIN LAUER

BOREHOLE (IN)

G-1 SLUDGE HOLE (IN)

G-1 SUMP HOLES (OUT)

F-14 HOLE (OUT)

FRESH WATER HOLE (IN)

SIMON KORTORCHICK

RAILROAD TUNNEL

START OF RAILROAD RIGHT-OF-WAY

STERLING MINE

ROUTE 219

553

2100

2000

2000

1900

2122

942

2100

MAIN LANE

OVERLAND LINE

PROPOSED SLUDGE HOLE (IN)

PROPOSED BOREHOLE (IN)

PROPOSED SLUDGE HOLE (IN)

DISCHARGE PT. INTO WEST BRANCH