


PROPOSED SIDING EXTENSION
OF
BRADENVILLE COAL & COKE CO
ON
ATLANTIC CRUSHED COKE CO'S PROPERTY
SEPT. 20 1915
SCALE 1"=100' ALBERT SMITH G.E. SALTSBURG PA.

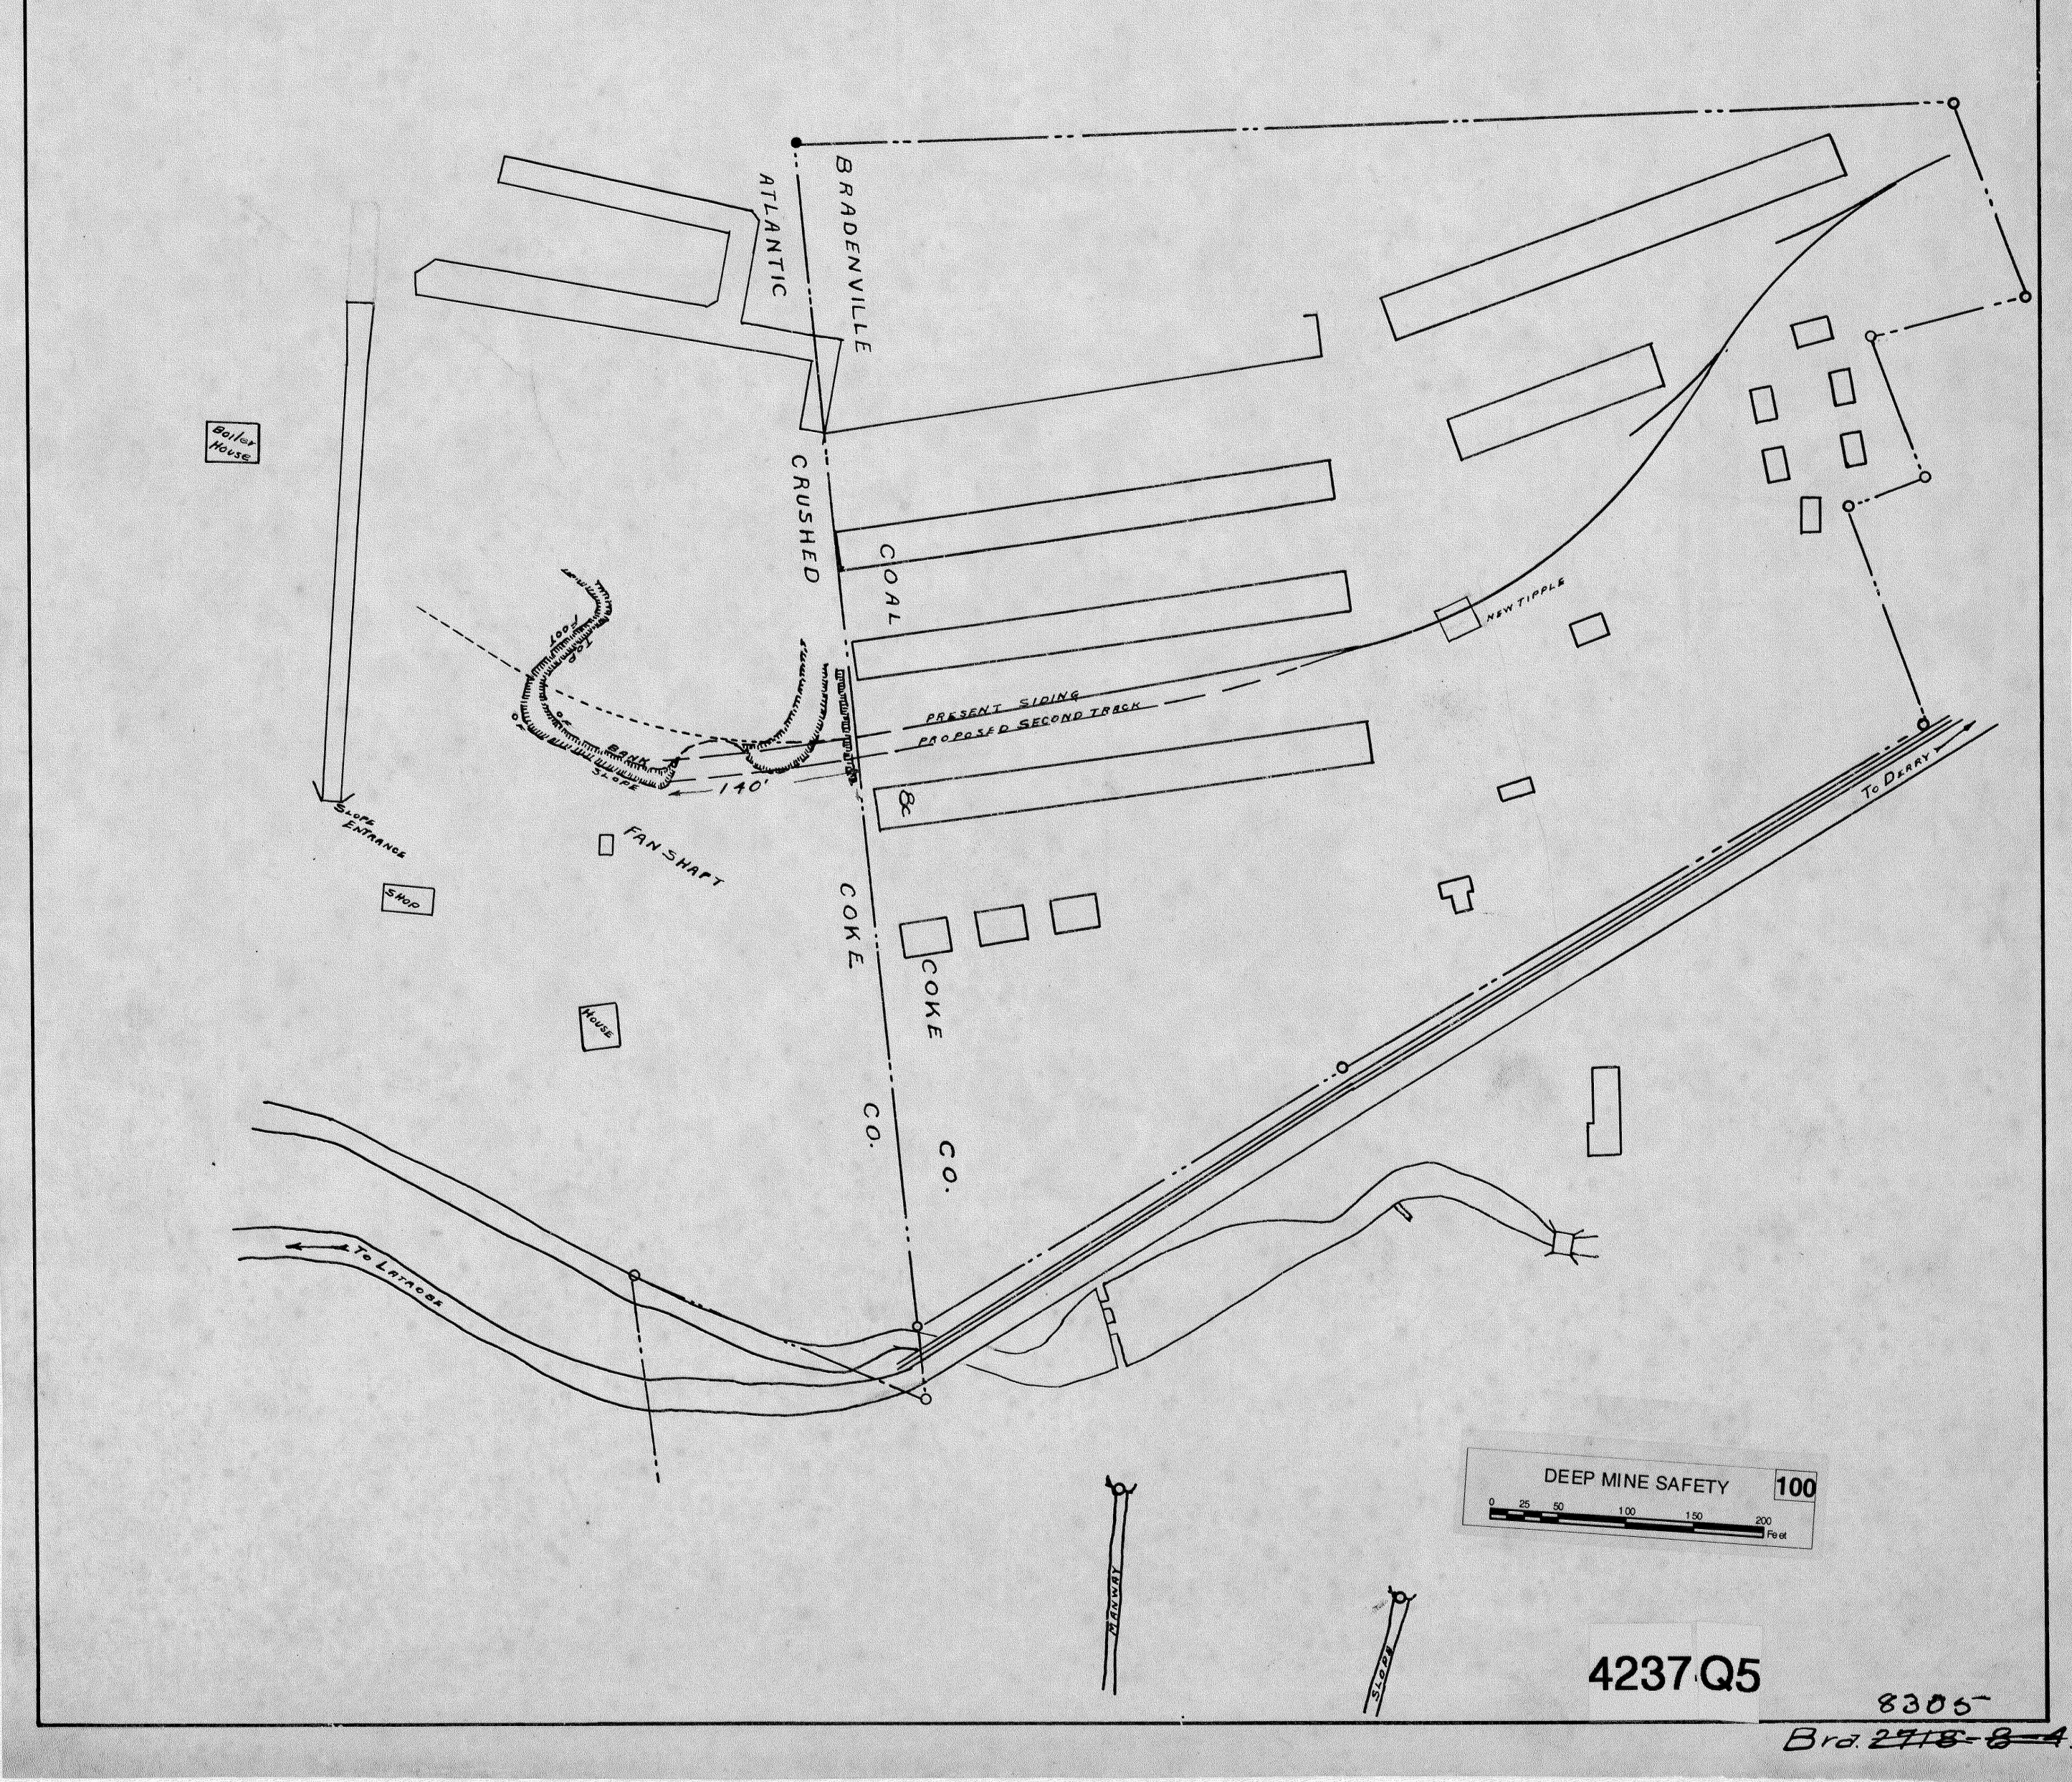

4237 Q5

8305

Bra. 2718-8-4