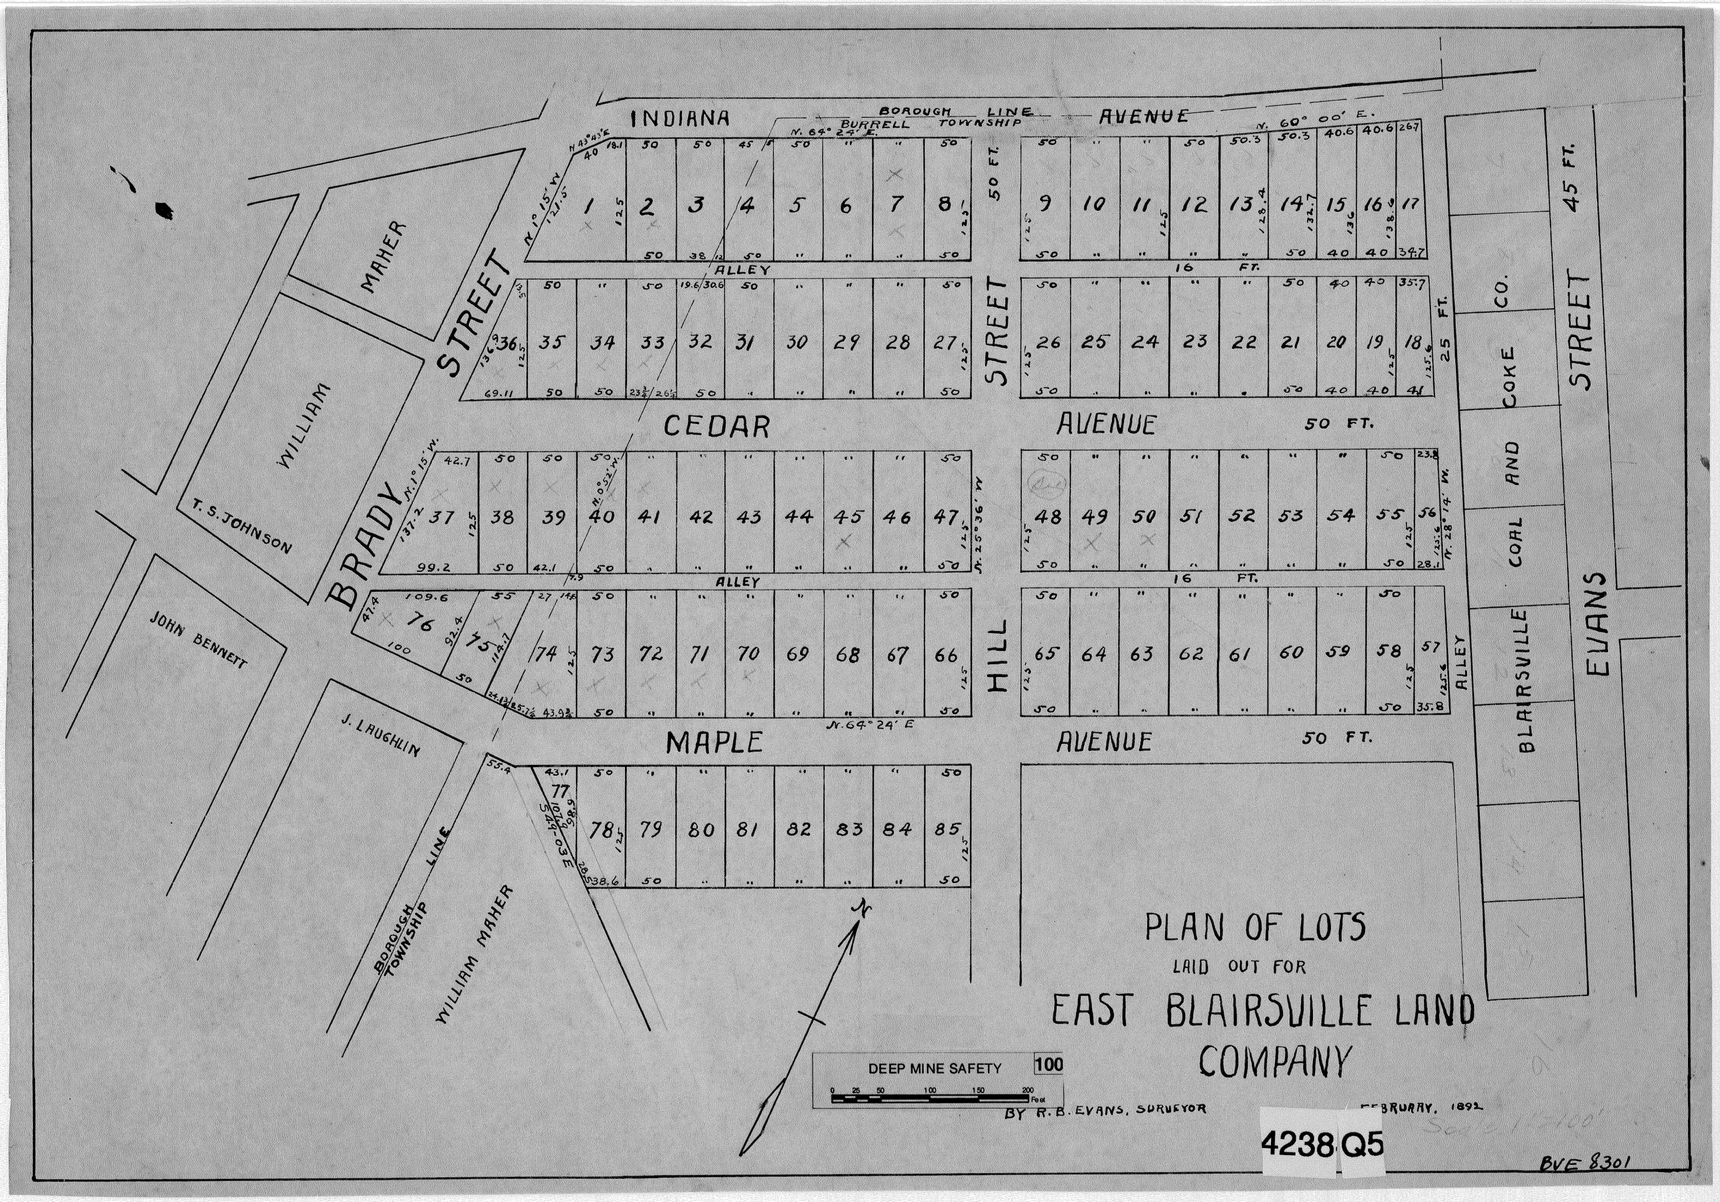

INDIANA AVENUE
BOROUGH LINE
BURRELL TOWNSHIP
N. 64° 24' E.
N. 60° 00' E.
MAHER
STREET
WILLIAM
T. S. JOHNSON
BRADY
ALLEY
CEDAR AVENUE
50 FT.
16 FT.
25 FT.
45 FT.
JOHN BENNETT
J. LAUGHLIN
HILL
MAPLE AVENUE
N. 64° 24' E
BOROUGH TOWNSHIP
WILLIAM MAHER
COKE AND COAL CO.
BLAIRSVILLE
EVANS STREET
PLAN OF LOTS
LAID OUT FOR
EAST BLAIRSVILLE LAND COMPANY
DEEP MINE SAFETY 100
BY R. B. EVANS, SURVEYOR
FEBRUARY, 1892
4238 Q5
BVE 8301