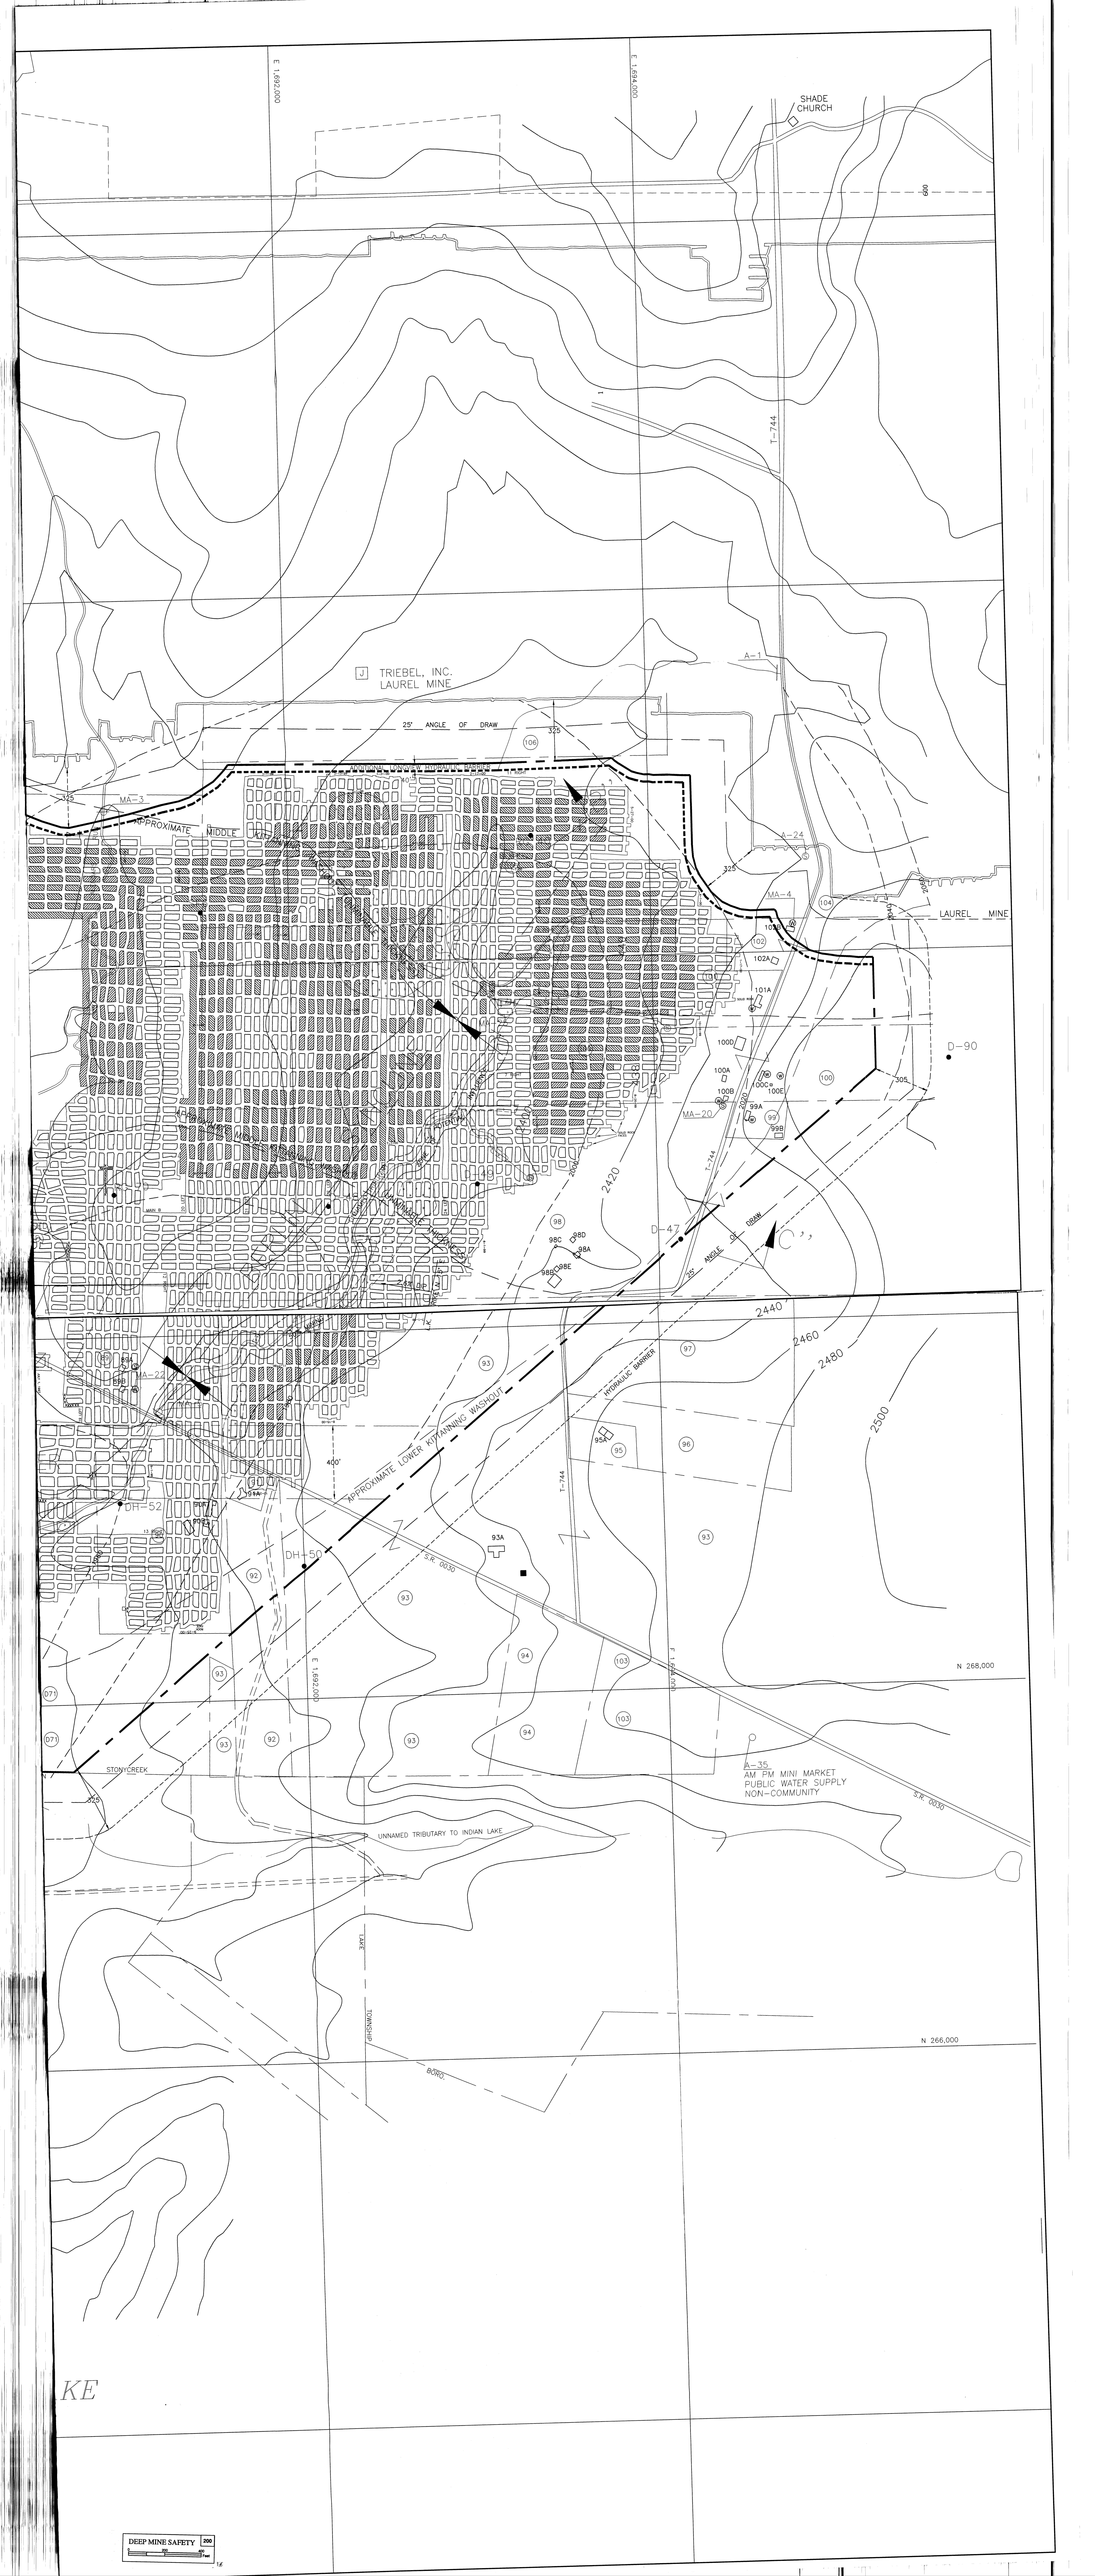
SHADE CHURCH
TRIEBEL, INC.
LAUREL MINE
25° ANGLE OF DRAW
APPROXIMATE MIDDLE KITTANNING WASHOUT
LAUREL MINE
D-90
D-47
25° ANGLE OF DRAW
2420
2440
2460
2480
2500
HYDRAULIC BARRIER
APPROXIMATE LOWER KITTANNING WASHOUT
DH-52
DH-50
STONYCREEK
UNNAMED TRIBUTARY TO INDIAN LAKE
A-35
AM PM MINI MARKET
PUBLIC WATER SUPPLY
NON-COMMUNITY
N 268,000
N 266,000
E 1,692,000
T-744
TOWNSHIP
LAKE
DEEP MINE SAFETY