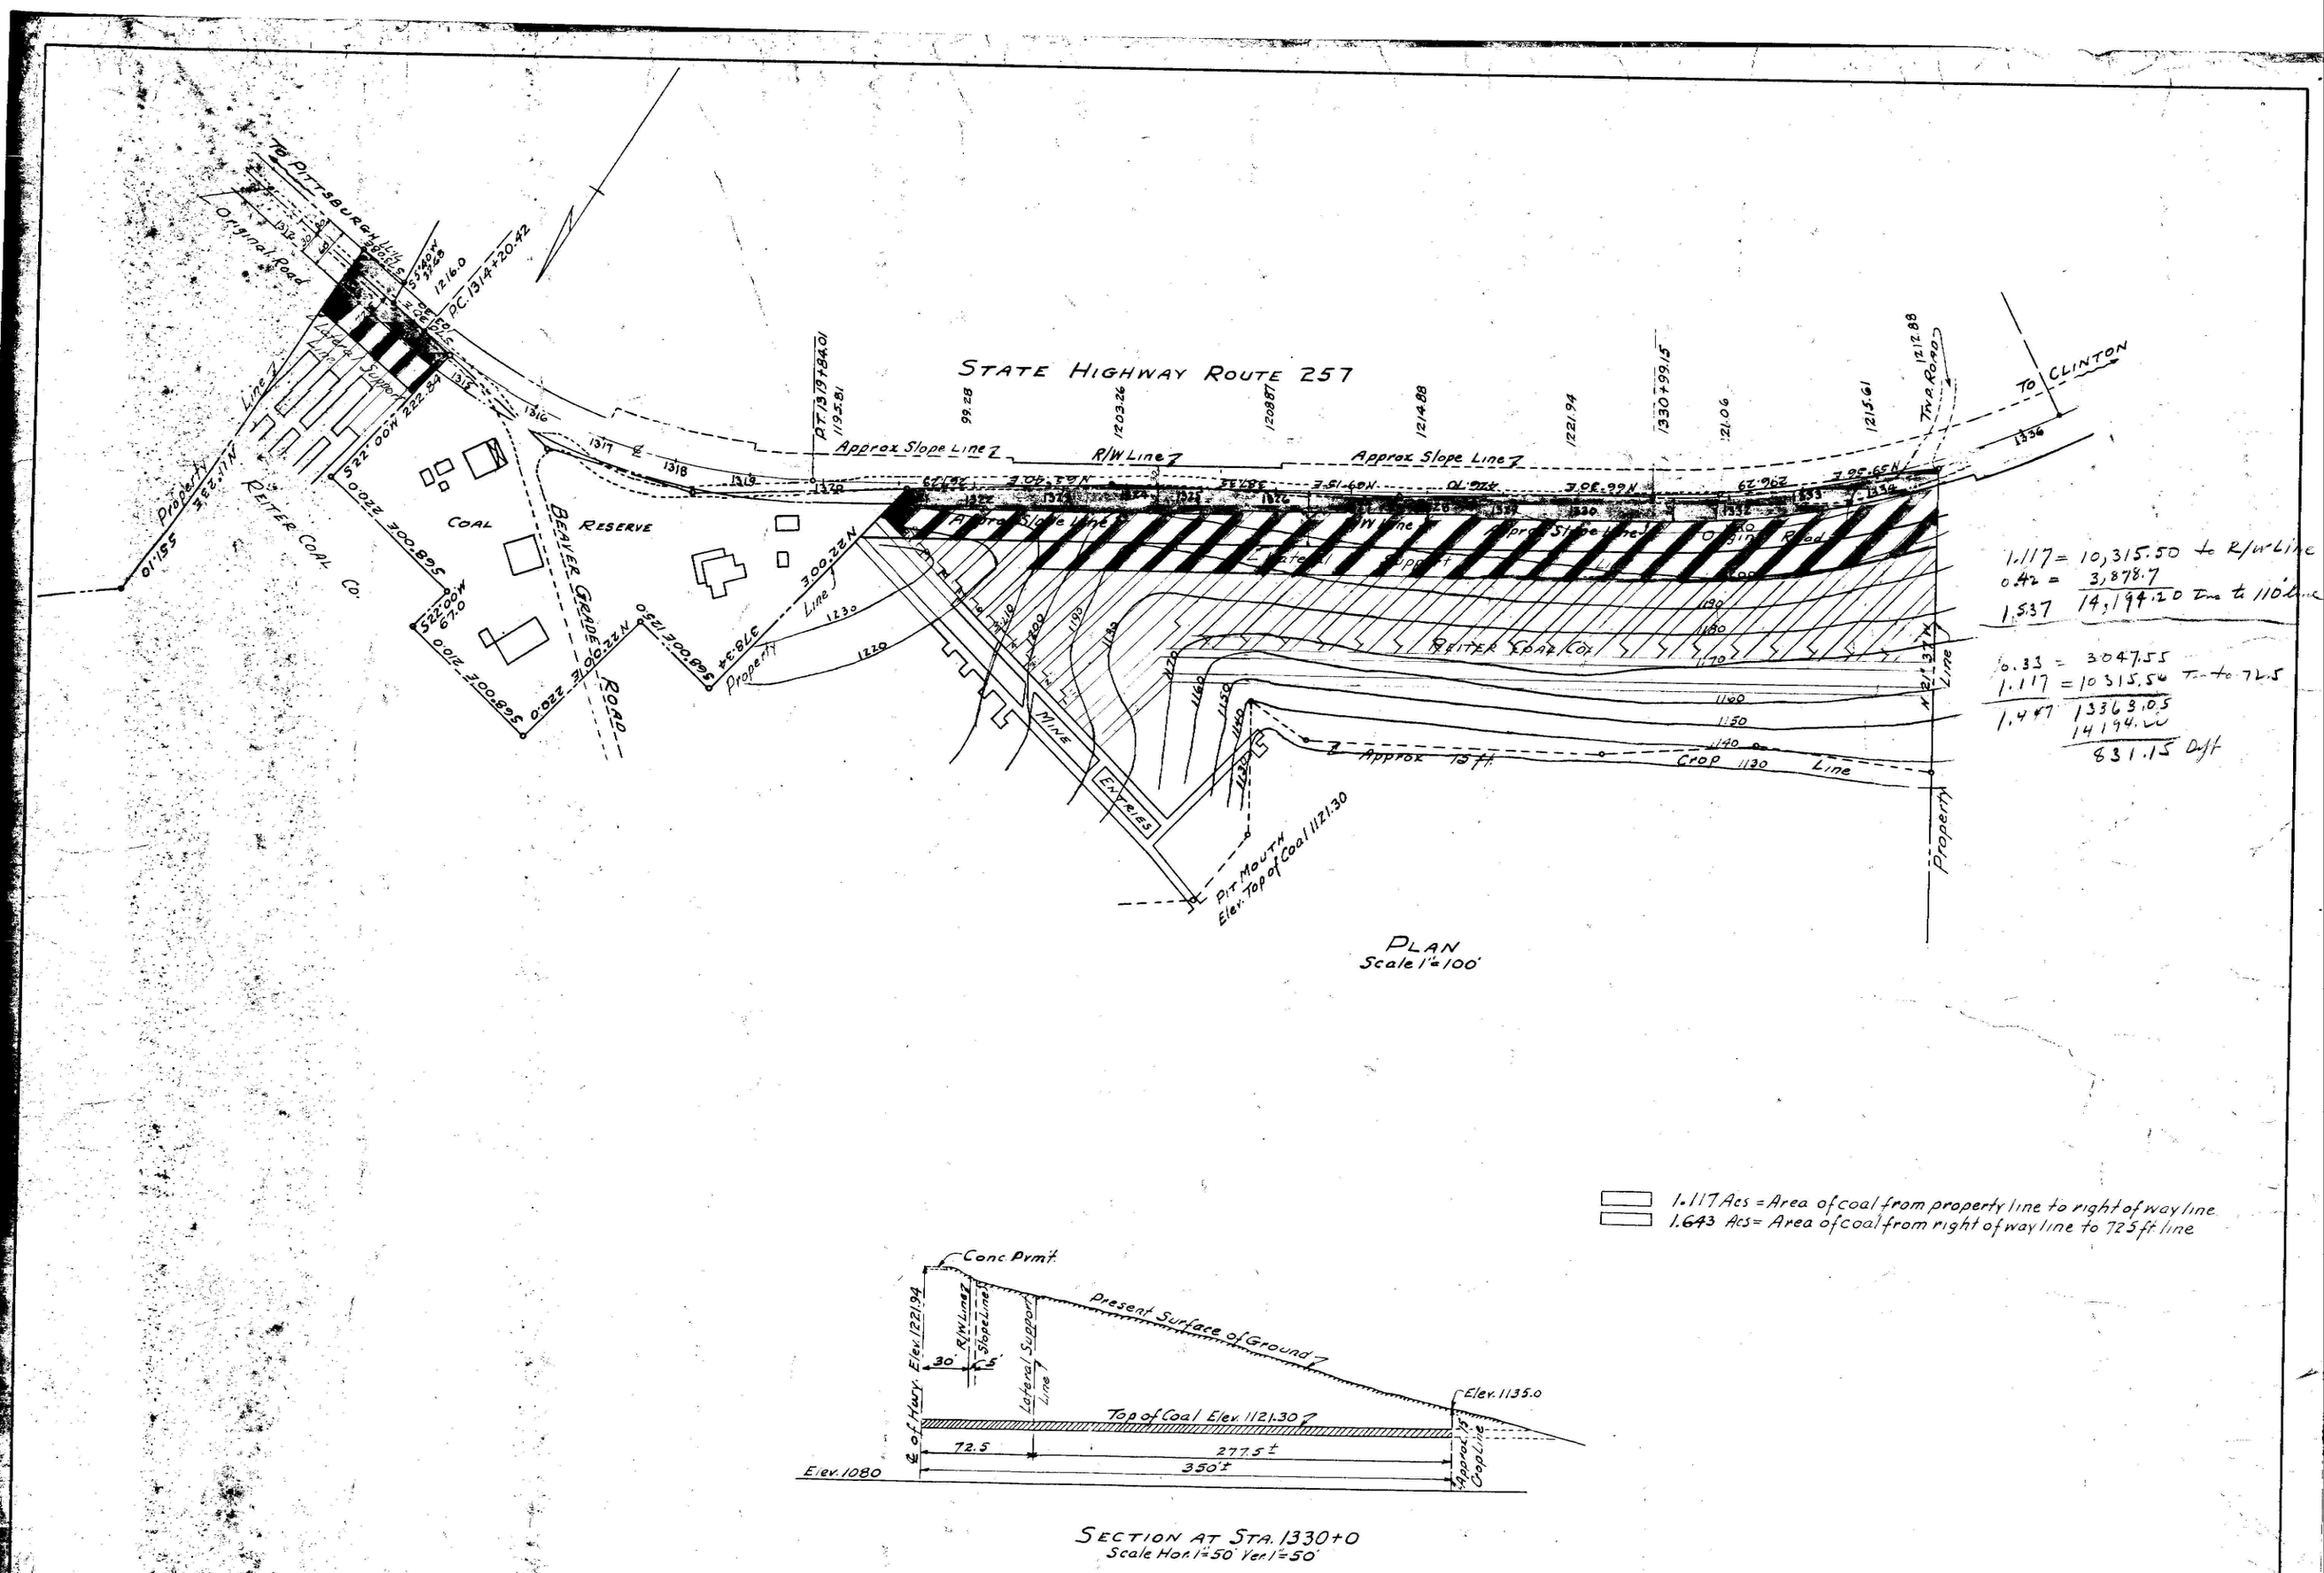

PLAN OF SURVEY
MADE FOR
REITER COAL CO.
SHOWING COAL LANDS ADJACENT TO
STATE HIGHWAY ROUTE 257
SITUATE IN ROBINSON TWP. ALLE CO. PENNA.
SCALE AS SHOWN JULY 1943 GUY A. R[illegible] 4035