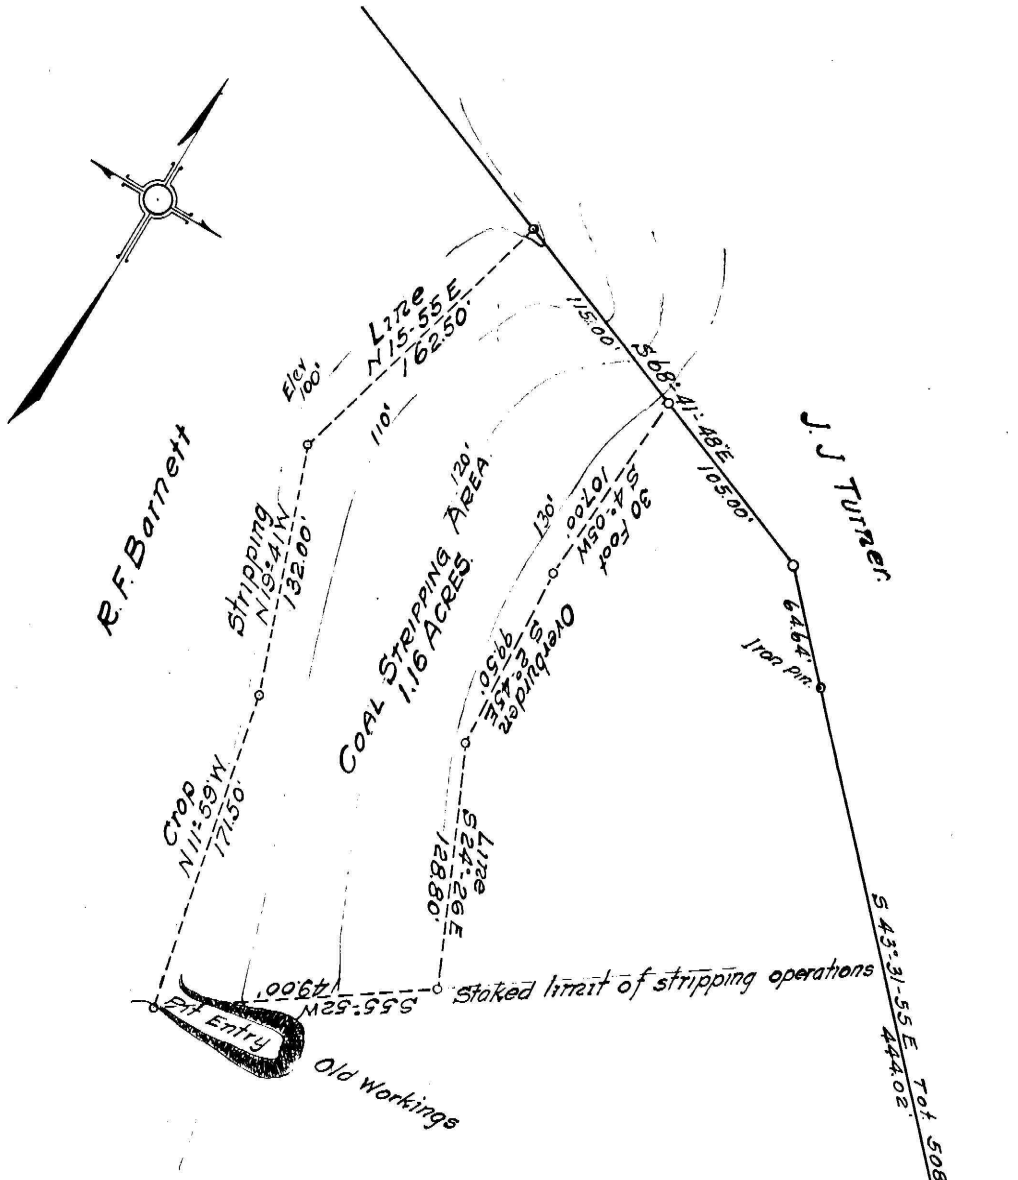

PLAN

of portion of property of

R.F. BARNETT

Robinson Twp., Allegheny Co. Pa.

Surveyed for

A.C. STICKEL

May 1938. Scale 1" = 50 ft.

Geo. H. McGinness.
Engr & Surveyor
NB.81-P2.