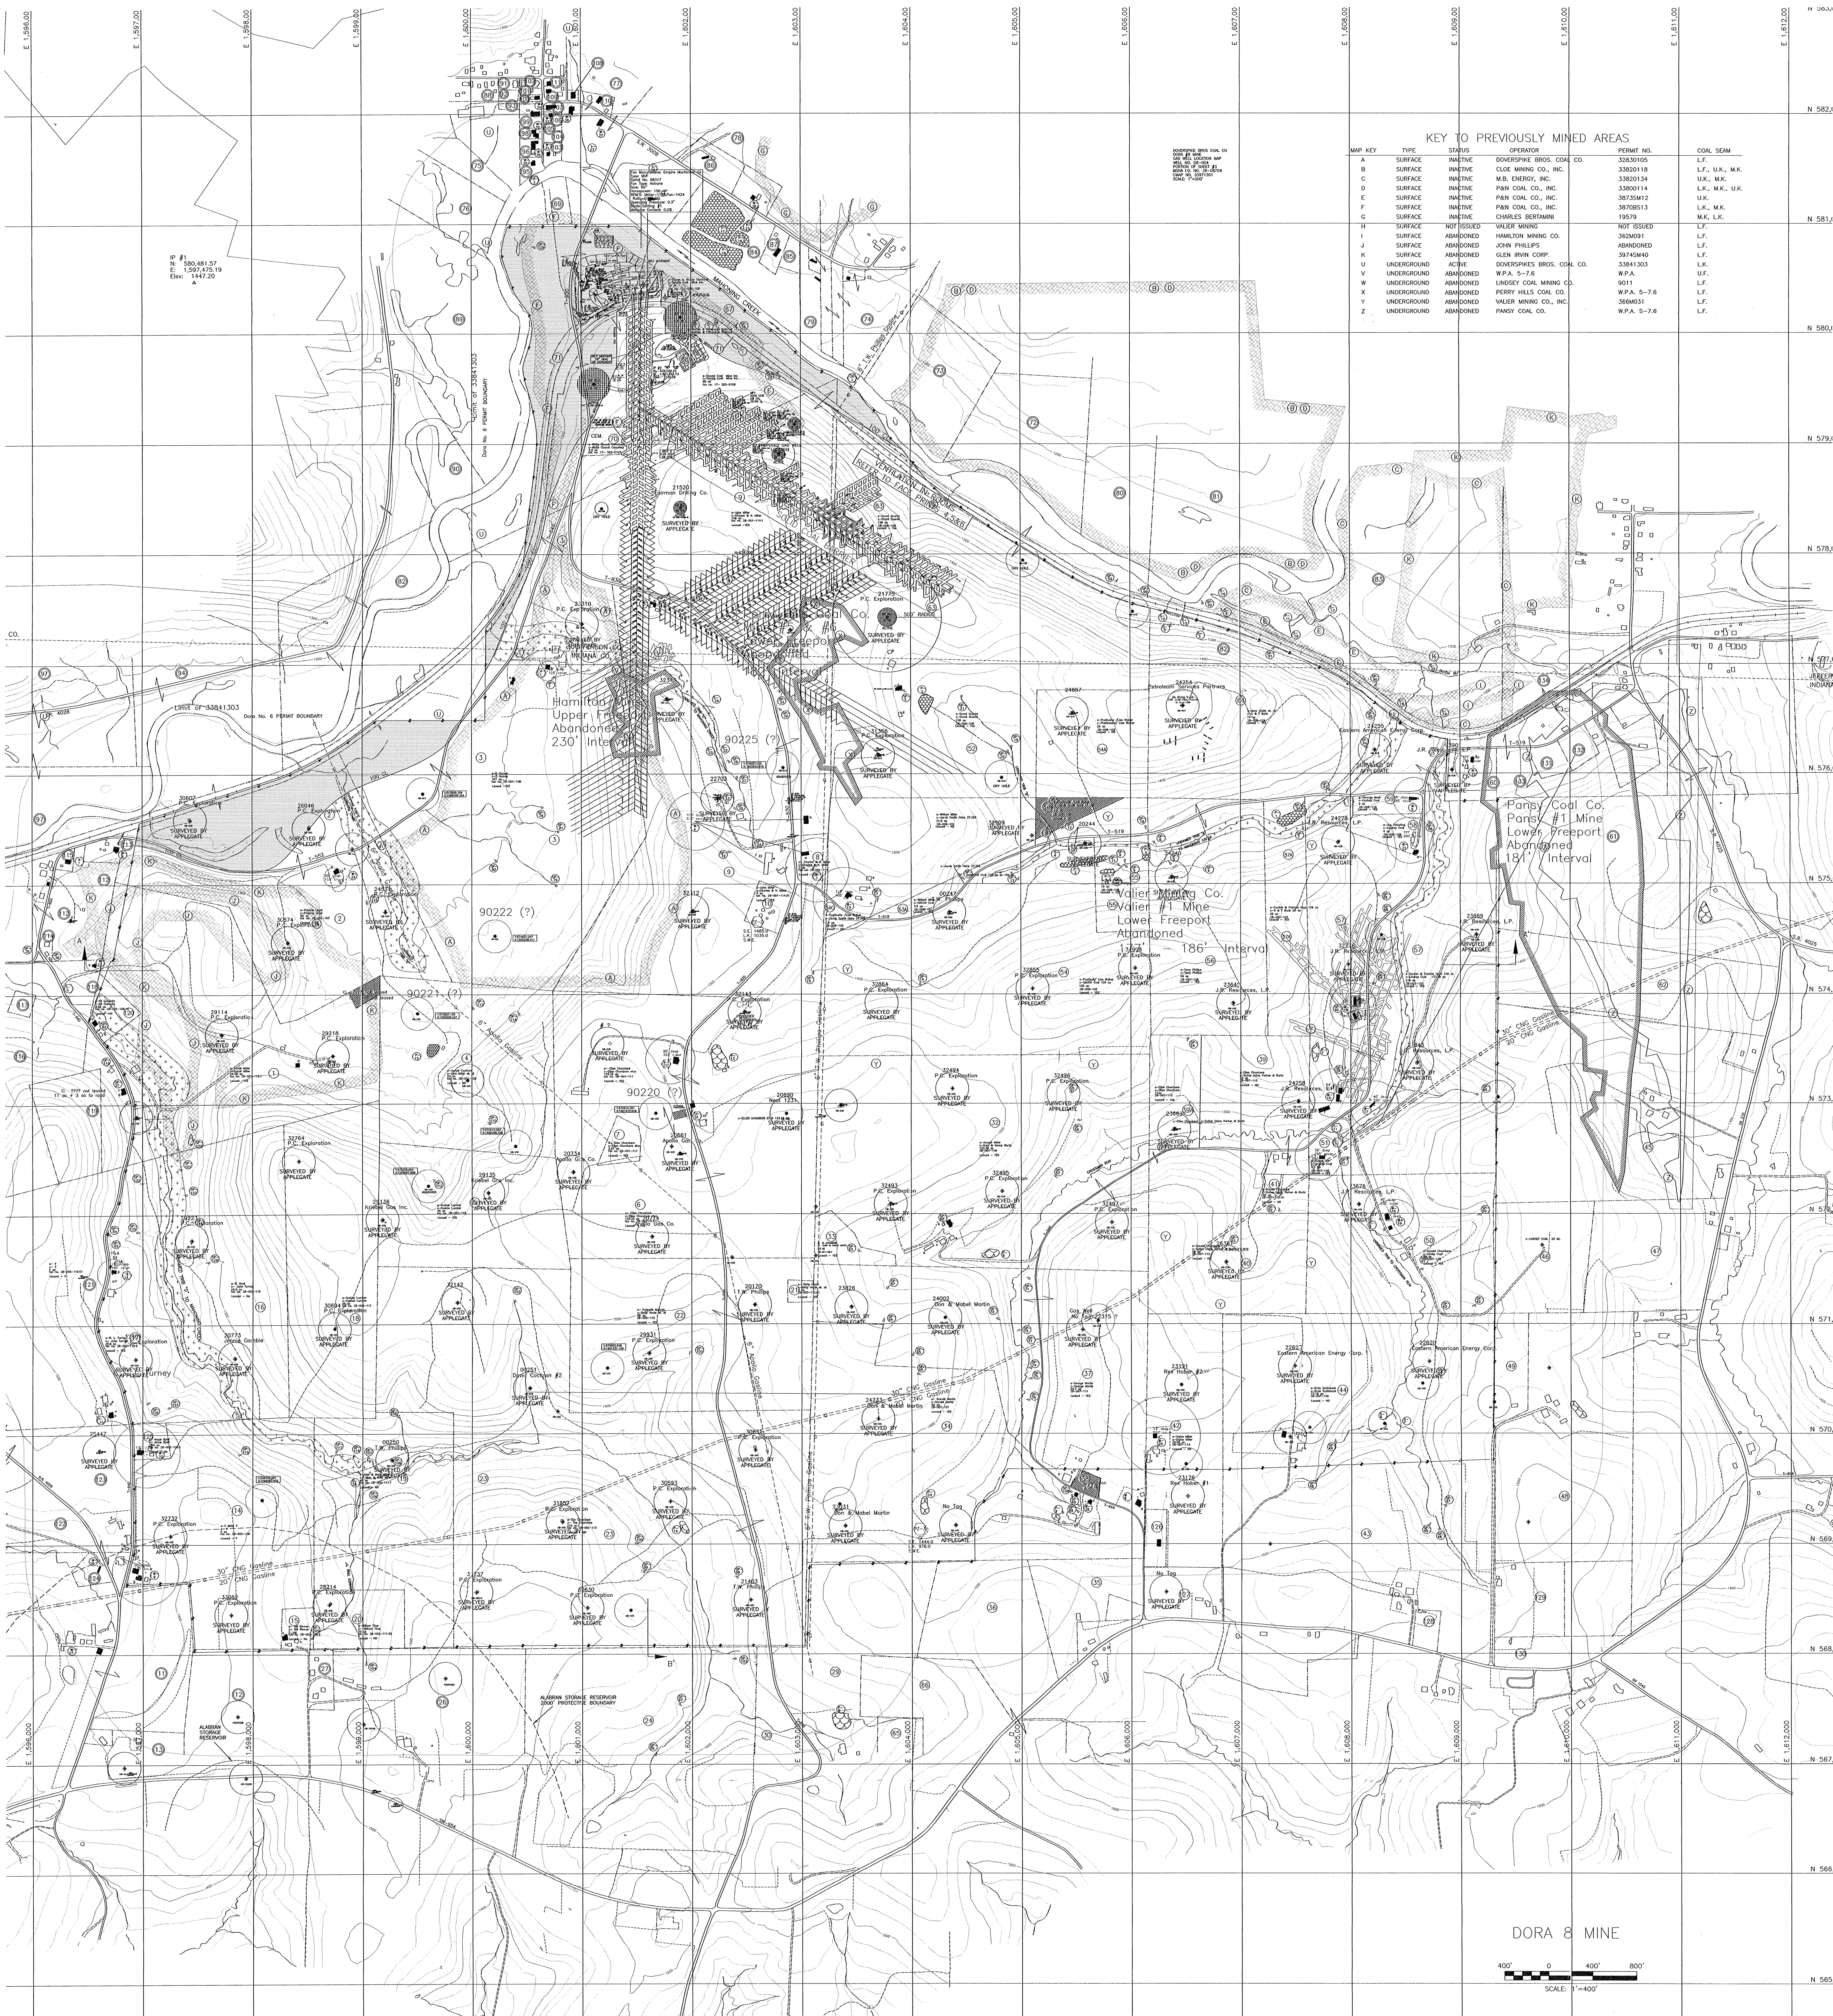
E 1,596,000
E 1,597,000
E 1,598,000
E 1,599,000
E 1,600,000
E 1,601,000
E 1,602,000
E 1,603,000
E 1,604,000
E 1,605,000
E 1,606,000
E 1,607,000
E 1,608,000
E 1,609,000
E 1,610,000
E 1,611,000
E 1,612,000
N 582,
N 581,
N 580,
N 579,
N 578,
N 575,
N 574,
N 573,
N 571,
N 570,
N 569,
N 568,
N 567,
N 566,
N 565
IP #1
N: 580,481.57
E: 1,597,475.19
Elev: 1447.20
Limit of 33841303
Dora No. 6 PERMIT BOUNDARY
MAHONING CREEK
S.R. 3008
6" T.W. Phillips Gasline
VENTILATION IN ROOMS
REFER TO FACE PRINTS 4,5&6
SOLID COAL BARRIER
500' RADIUS
Fan Manufacturer: Empire Machinery Co
Type: MVF
Serial No. 88317
Fan Type: Axivane
Size: 60"
Horsepower: 150 HP
Operating Pressure: 0.3"
Blade Setting: #1
Methane Content: 0.0%
CEM.
DRY HOLE
21520
Fairman Drilling Co.
SURVEYED BY APPLEGATE
21775
P.C. Exploration
ACTIVE
Perry Hills Coal Co.
Mines #5 & #6
Lower Freeport
Abandoned
180' Interval
Hamilton Mine
Upper Freeport
Abandoned
230' Interval
90225 (?)
90222 (?)
90221 (?)
90220 (?)
Petroleum Services Partners
Eastern American Energy Corp.
J.R. Resources, L.P.
Valier Mining Co.
Valier #1 Mine
Lower Freeport
Abandoned
177' - 186' Interval
Pansy Coal Co.
Pansy #1 Mine
Lower Freeport
Abandoned
181' Interval
6" Apollo Gasline
30" CNG Gasline
20" CNG Gasline
S.R. 4025
S.R. 4028
SR 210
SR 954
SR 1042
T-519
T-552
T-640
T-830
T-844
CROSSMAN RUN
T.W. Phillips
Apollo Gas Co.
Kriebel Gas Inc.
Jennie Gamble
David Cochran #2
Don & Mabel Martin
Rex Hober #1
Rex Hober #2
Gas Well
No Tag
ALABRAN STORAGE RESERVOIR
ALABRAN STORAGE RESERVOIR 2000' PROTECTIVE BOUNDARY
B'
A'
PROPOSED

KEY TO PREVIOUSLY MINED AREAS

MAP KEY	TYPE	STATUS	OPERATOR	PERMIT NO.	COAL SEAM
A	SURFACE	INACTIVE	DOVERSPIKE BROS. COAL CO.	32830105	L.F.
B	SURFACE	INACTIVE	CLOE MINING CO., INC.	33820118	L.F., U.K., M.K.
C	SURFACE	INACTIVE	M.B. ENERGY, INC.	33820134	U.K., M.K.
D	SURFACE	INACTIVE	P&N COAL CO., INC.	33800114	L.K., M.K., U.K.
E	SURFACE	INACTIVE	P&N COAL CO., INC.	3873SM12	U.K.
F	SURFACE	INACTIVE	P&N COAL CO., INC.	3870BS13	L.K., M.K.
G	SURFACE	INACTIVE	CHARLES BERTAMINI	19579	M.K, L.K.
H	SURFACE	NOT ISSUED	VALIER MINING	NOT ISSUED	L.F.
I	SURFACE	ABANDONED	HAMILTON MINING CO.	362M091	L.F.
J	SURFACE	ABANDONED	JOHN PHILLIPS	ABANDONED	L.F.
K	SURFACE	ABANDONED	GLEN IRVIN CORP.	3974SM40	L.F.
U	UNDERGROUND	ACTIVE	DOVERSPIKES BROS. COAL CO.	33841303	L.K.
V	UNDERGROUND	ABANDONED	W.P.A. 5-7.6	W.P.A.	U.F.
W	UNDERGROUND	ABANDONED	LINDSEY COAL MINING CO.	9011	L.F.
X	UNDERGROUND	ABANDONED	PERRY HILLS COAL CO.	W.P.A. 5-7.6	L.F.
Y	UNDERGROUND	ABANDONED	VALIER MINING CO., INC.	366M031	L.F.
Z	UNDERGROUND	ABANDONED	PANSY COAL CO.	W.P.A. S-7.6	L.F.

DOVERSPIKE BROS COAL CO
DORA #8 MINE
GAS WELL LOCATION MAP
WELL NO. D8-004
PORTION OF SHEET #3
MSHA I.D. NO. 36-08704
CMAP NO. 33971301
SCALE: 1"=200'

DORA 8 MINE

400' 0 400' 800'
SCALE: 1'=400'

C:\sc14\WORK\Dora 8\dora8.dwg