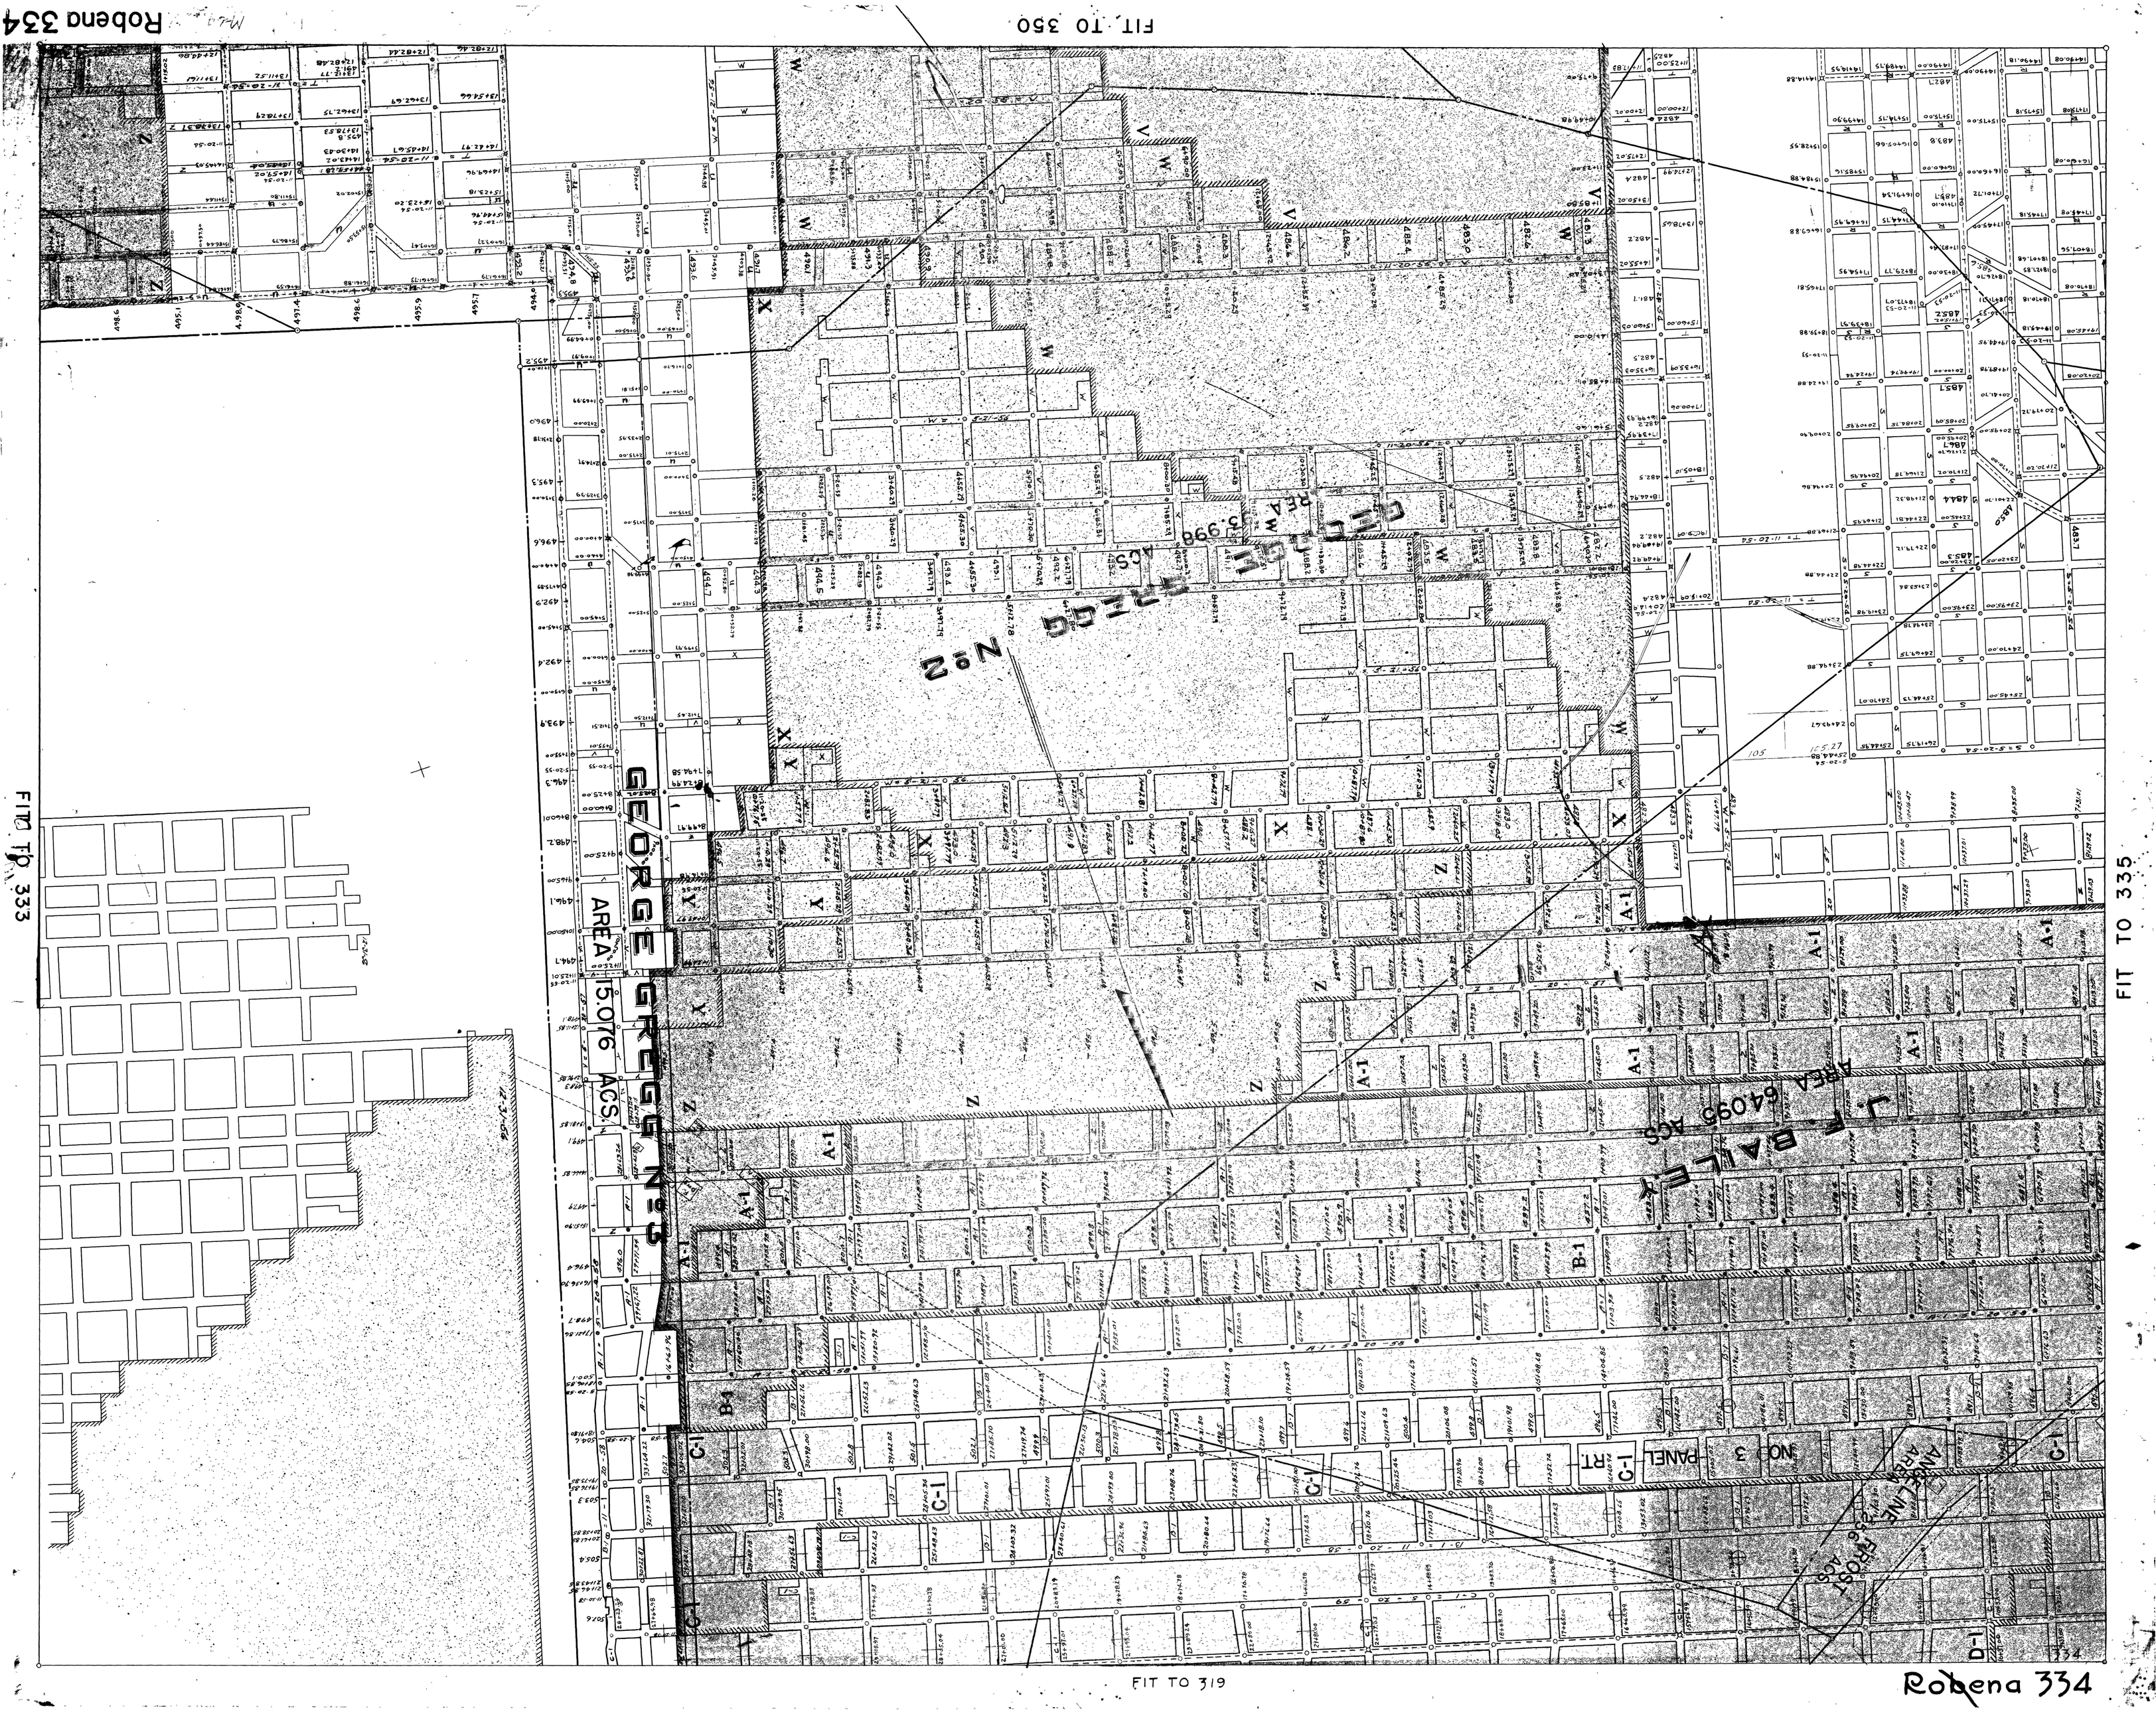

Robena 334
FIT TO 350
FIT TO 333
FIT TO 335
FIT TO 319
GEORGE GREGG No 3
AREA 15.076 ACS.
GEORGE GREGG No 2
AREA 13.998 ACS
J. F. BAILEY
AREA 64095 ACS
ANGELINE FROST
AREA 2356 ACS
NO 3 PANEL RT

Robena 334