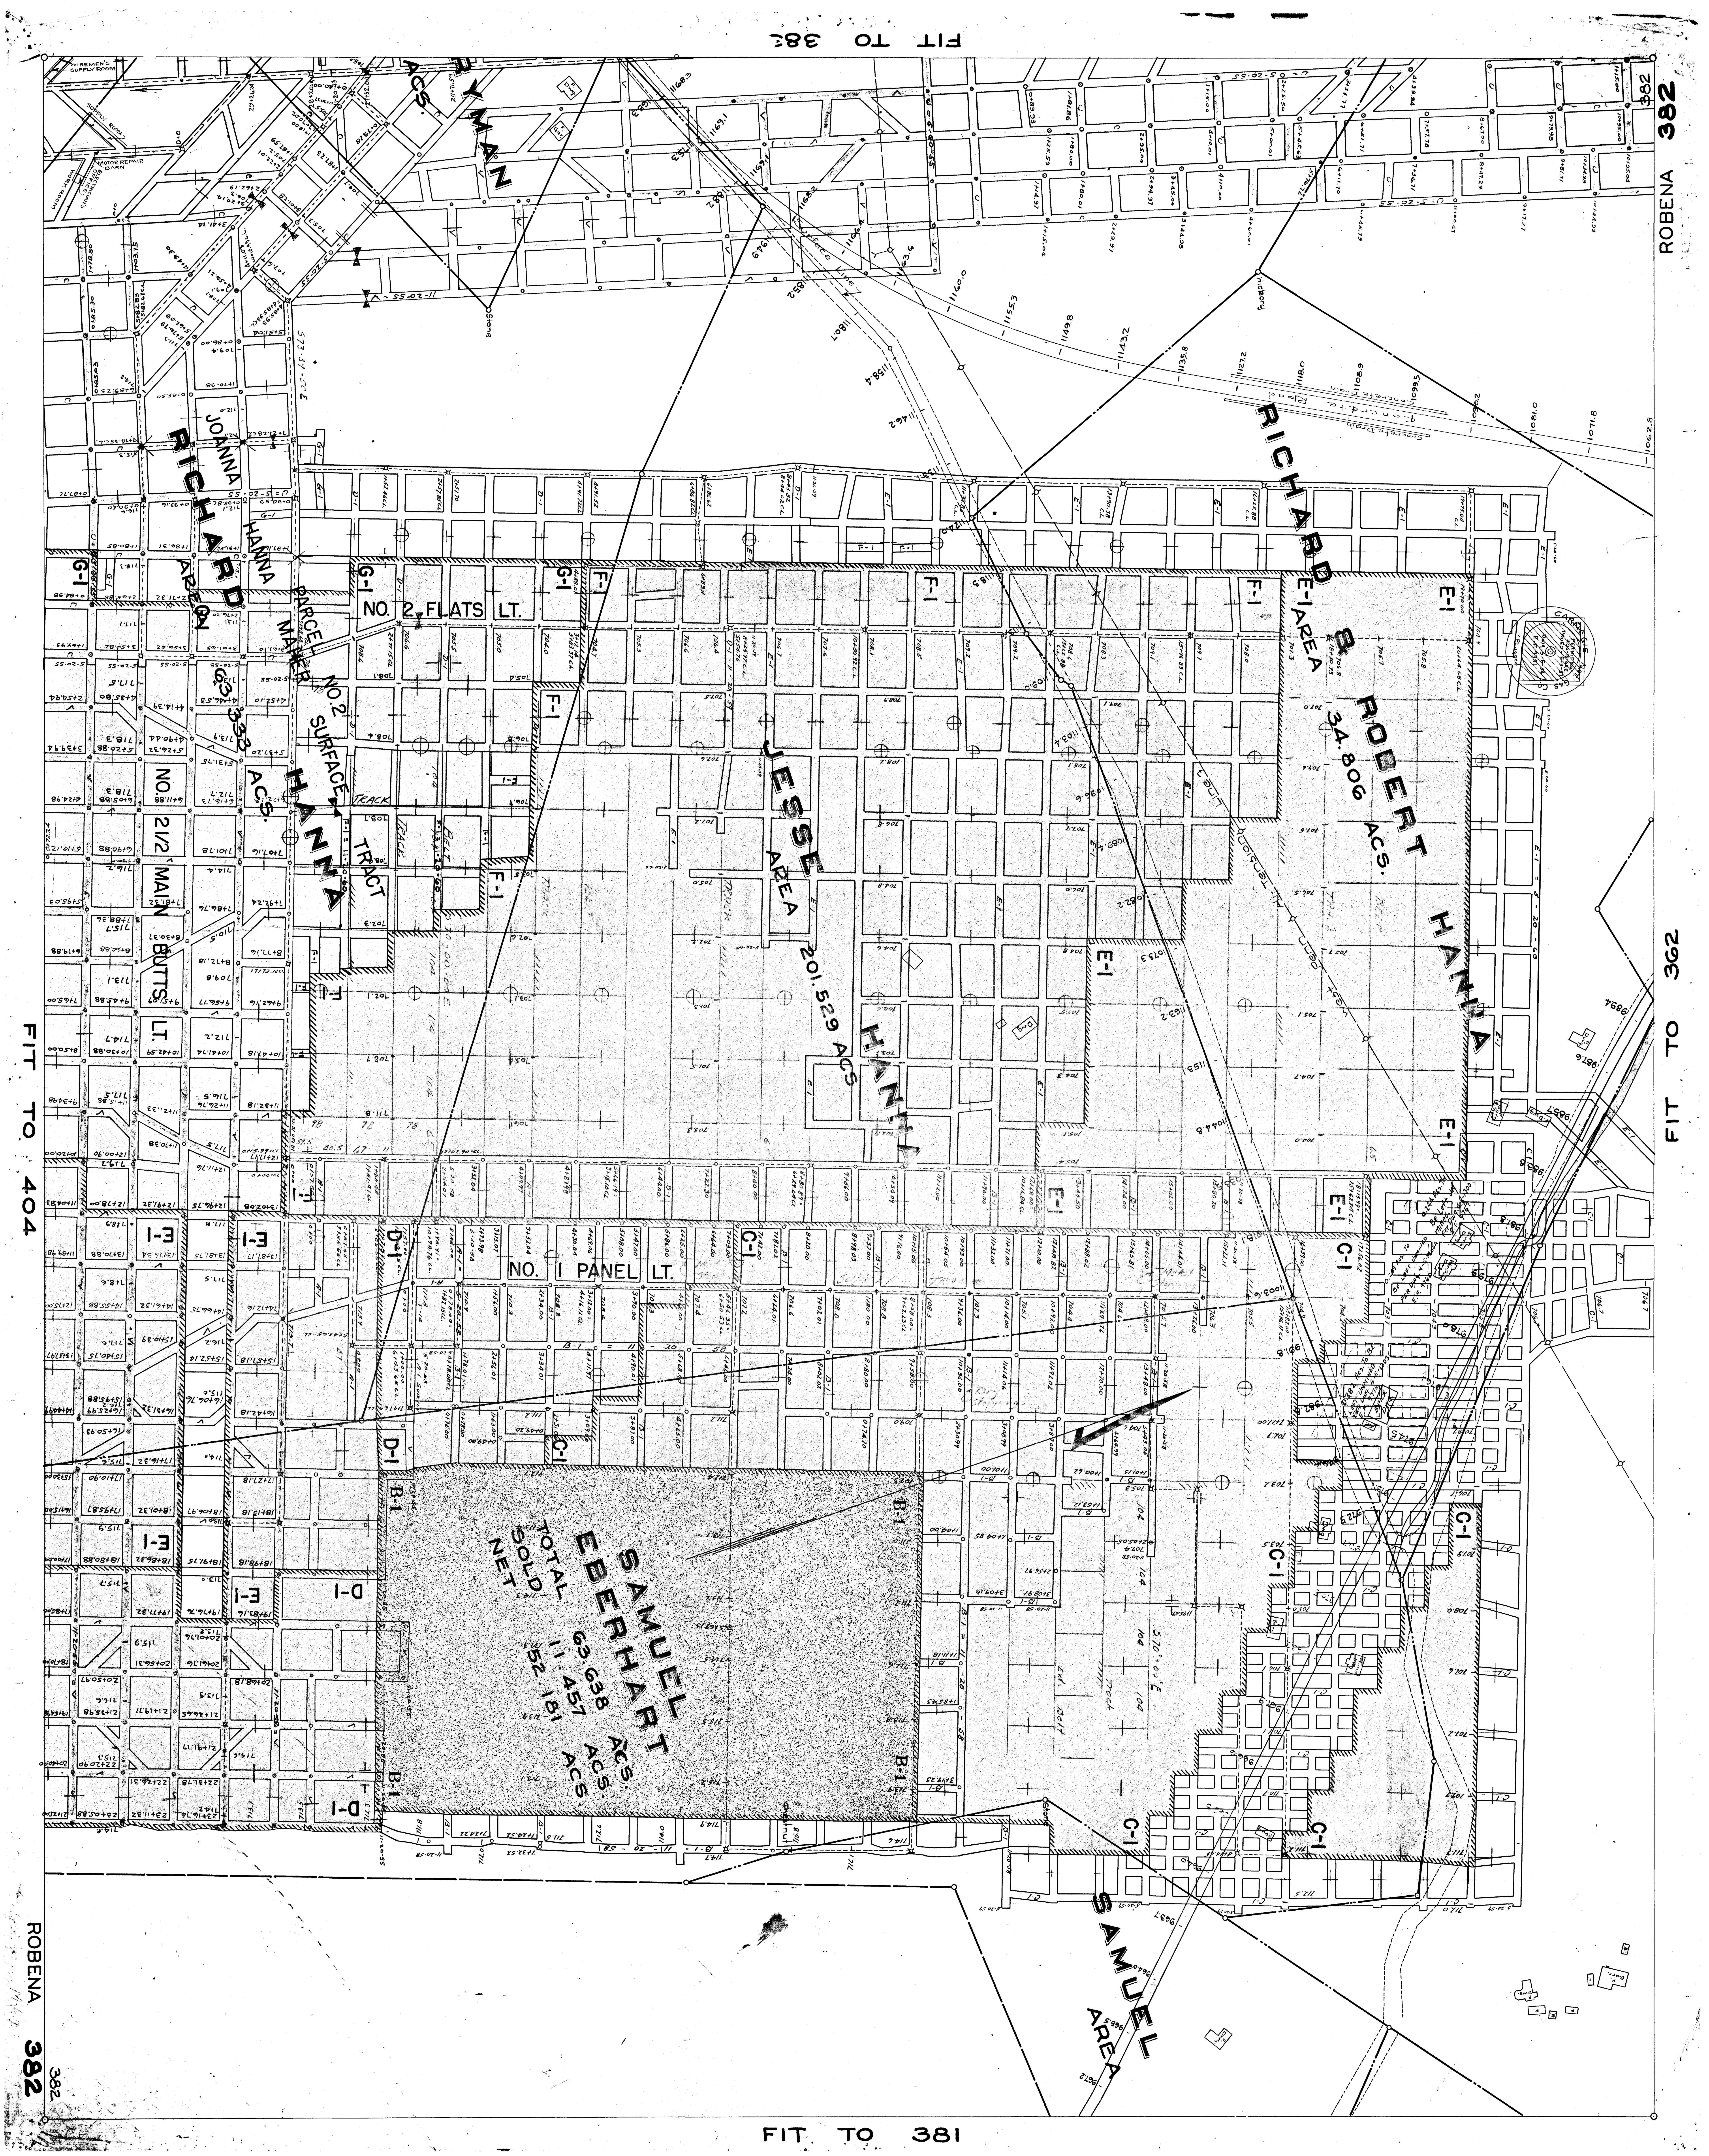
FIT TO 382
ROBENA 382
FIT TO 404
FIT TO 362
FIT TO 381
RYMAN ACS.
WIREMEN'S SUPPLY ROOM
SUPPLY ROOM
MOTOR REPAIR BARN
ELECTRICIAN'S OFFICE
WORK ROOM
Stone
Hickory
Concrete Road
Concrete Drain
Surface Line
JOANNA HANNA
RICHARD AREA
PARCEL NO. 2 MAHER SURFACE TRACT
HANNA 63.333 ACS.
NO. 2 FLATS LT.
NO. 2 1/2 MAIN BUTTS LT.
TRACK
BELT
RICHARD & ROBERT HANNA
E-I AREA
34.806 ACS.
CARNEGIE NAT. GAS CO.
JESSE AREA
201.529 ACS
JESSE HANNA
NO. 1 PANEL LT.
SAMUEL EBERHART
TOTAL 63.638 ACS
SOLD 11.457 ACS
NET 52.181 ACS
SAMUEL AREA
G-I
F-I
E-I
D-I
C-I
B-1
S 70° 00' E
F. Dwg.
F. Barn