FIT TO 434

ROBENA 433

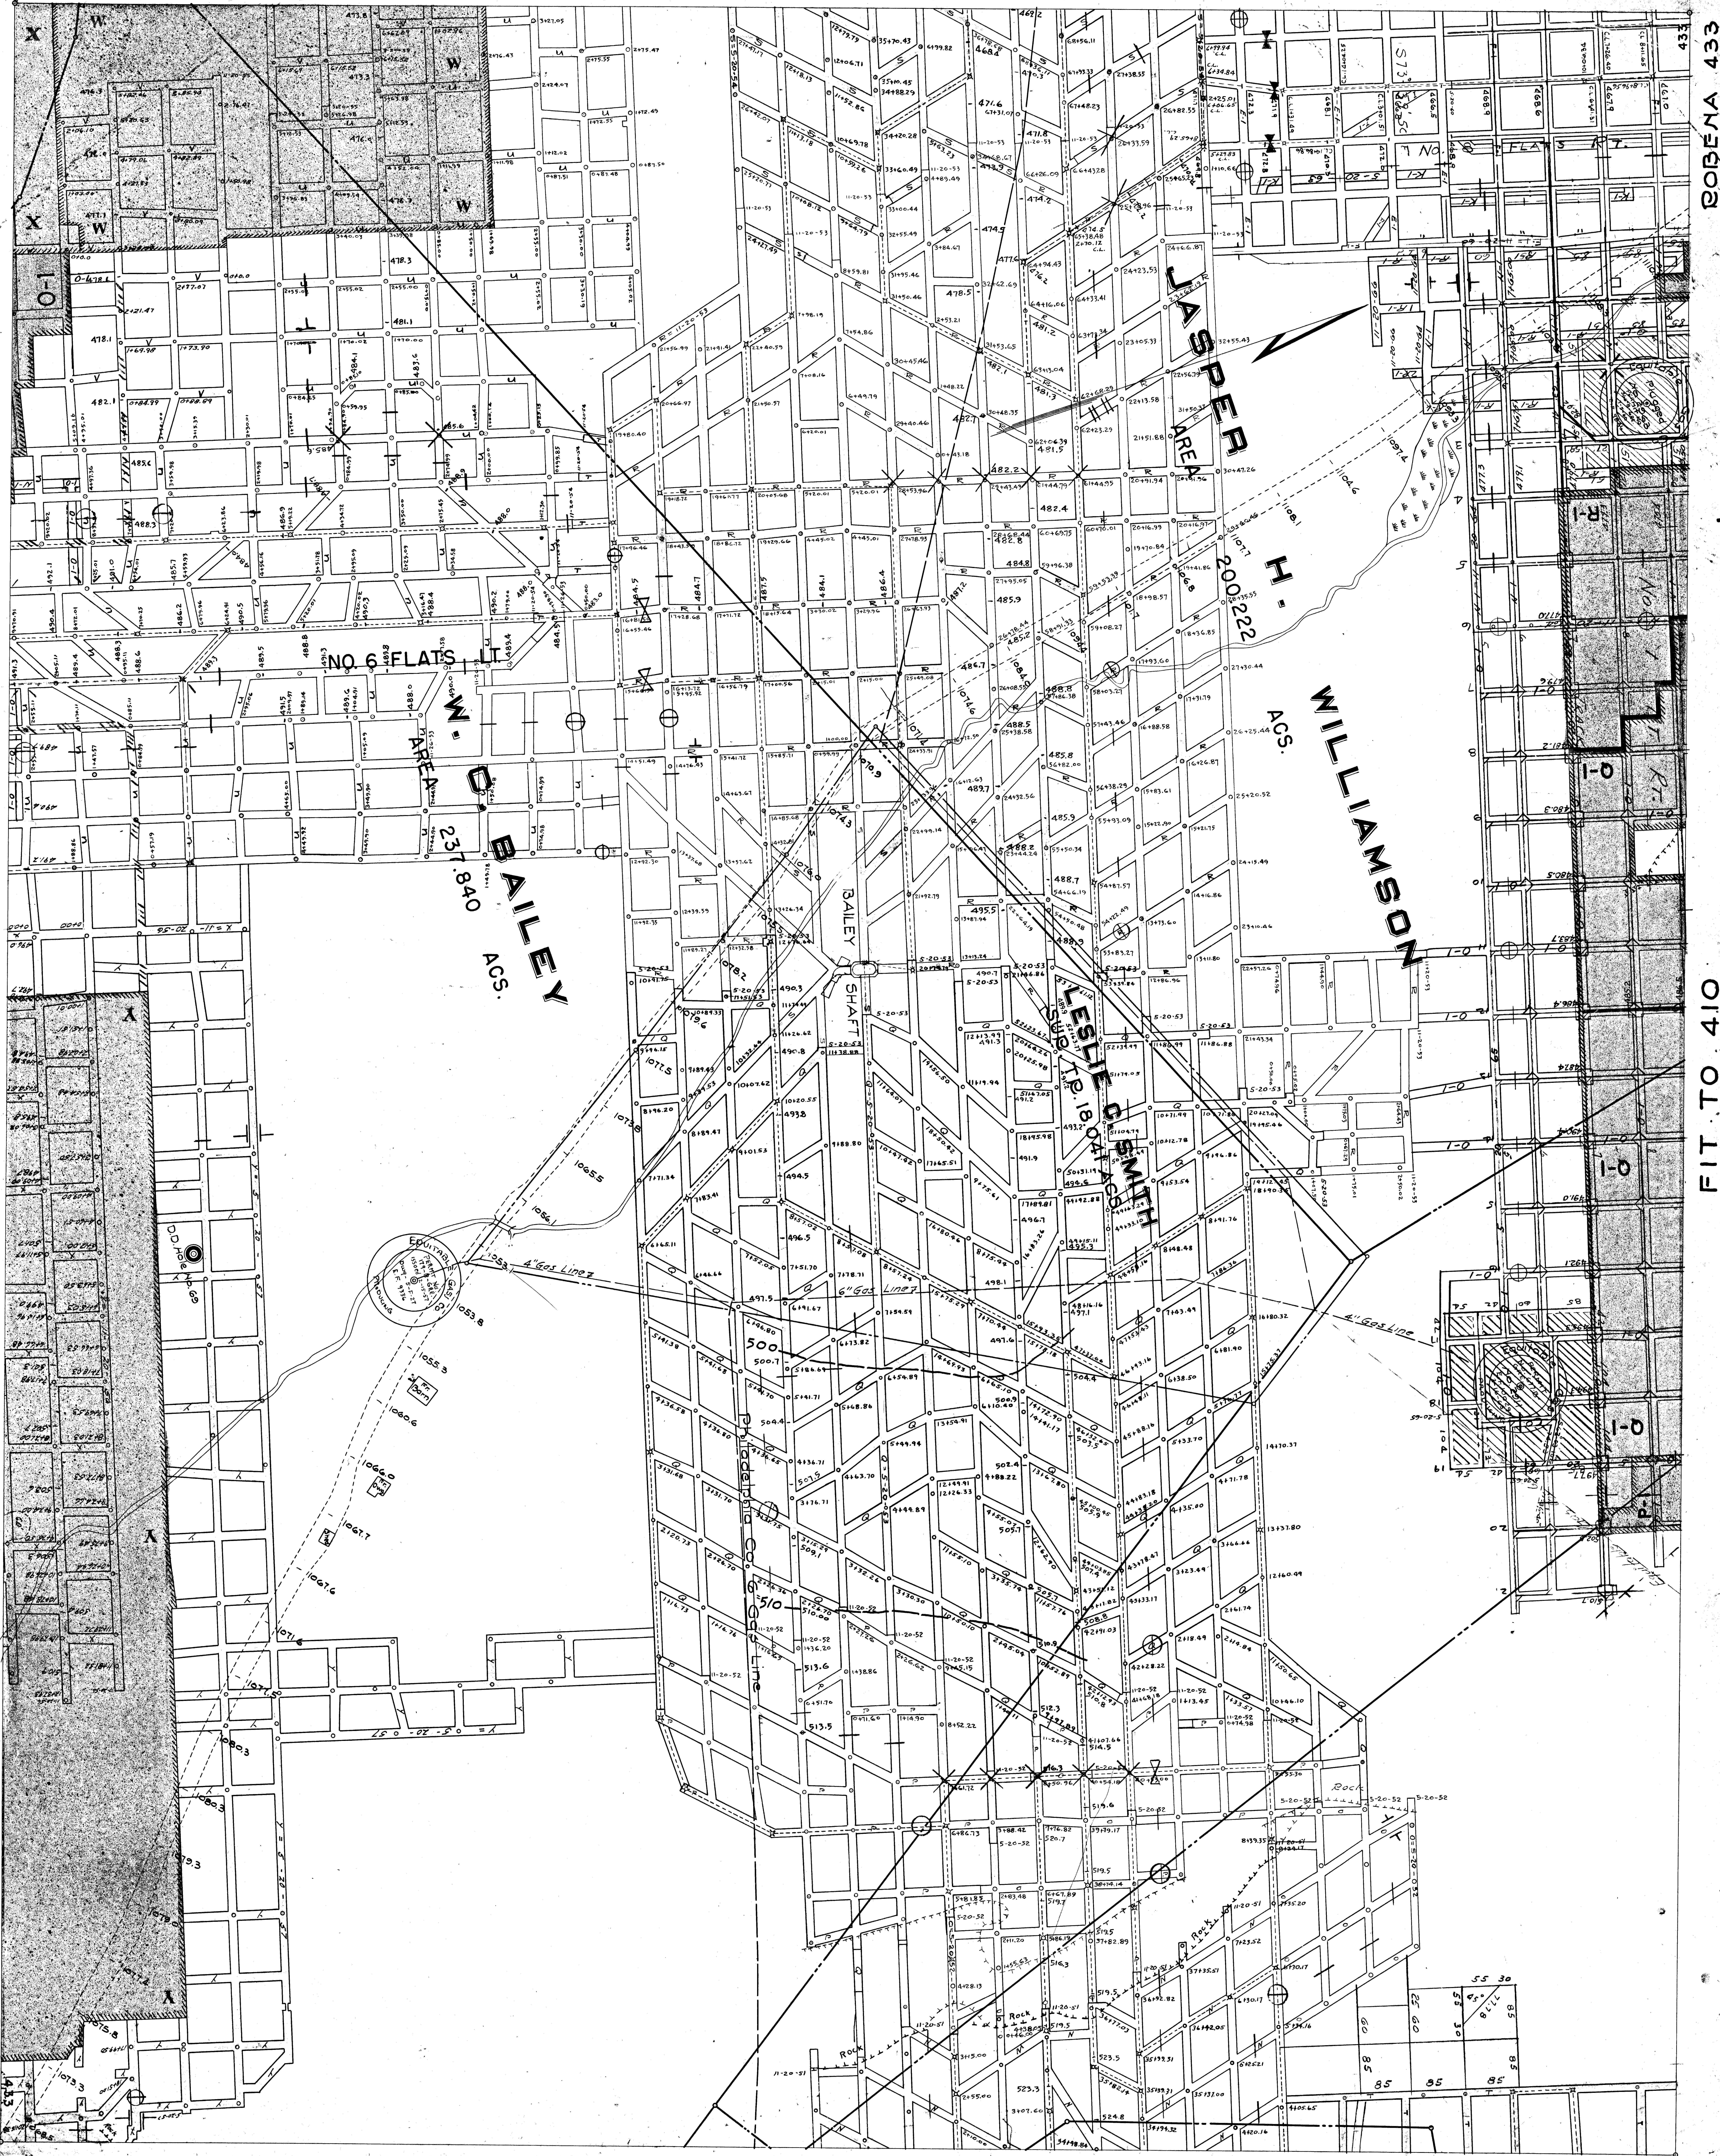
JASPER H. WILLIAMSON
AREA 200.222 ACS.
W. C. BAILEY
AREA 237.840 ACS.
LESLIE C. SMITH
SUR. TP. 180.41 ACS.
NO. 6 FLATS LT.
NO. 6 FLATS RT.
BAILEY SHAFT
EQUITABLE GAS CO.
PRODUCING
D.D. Hole No. 69
4" Gas Line
6" Gas Line
Philadelphia Co. 6" Gas Line
4" Gas Line
Fr. Barn
Fr. Dwg.
Shed
Rock
Equitable
Plugged
I-O
R-I
P-I
X
W
Y

FIT TO 456

FIT TO 410

FIT TO 432

ROBENA 433