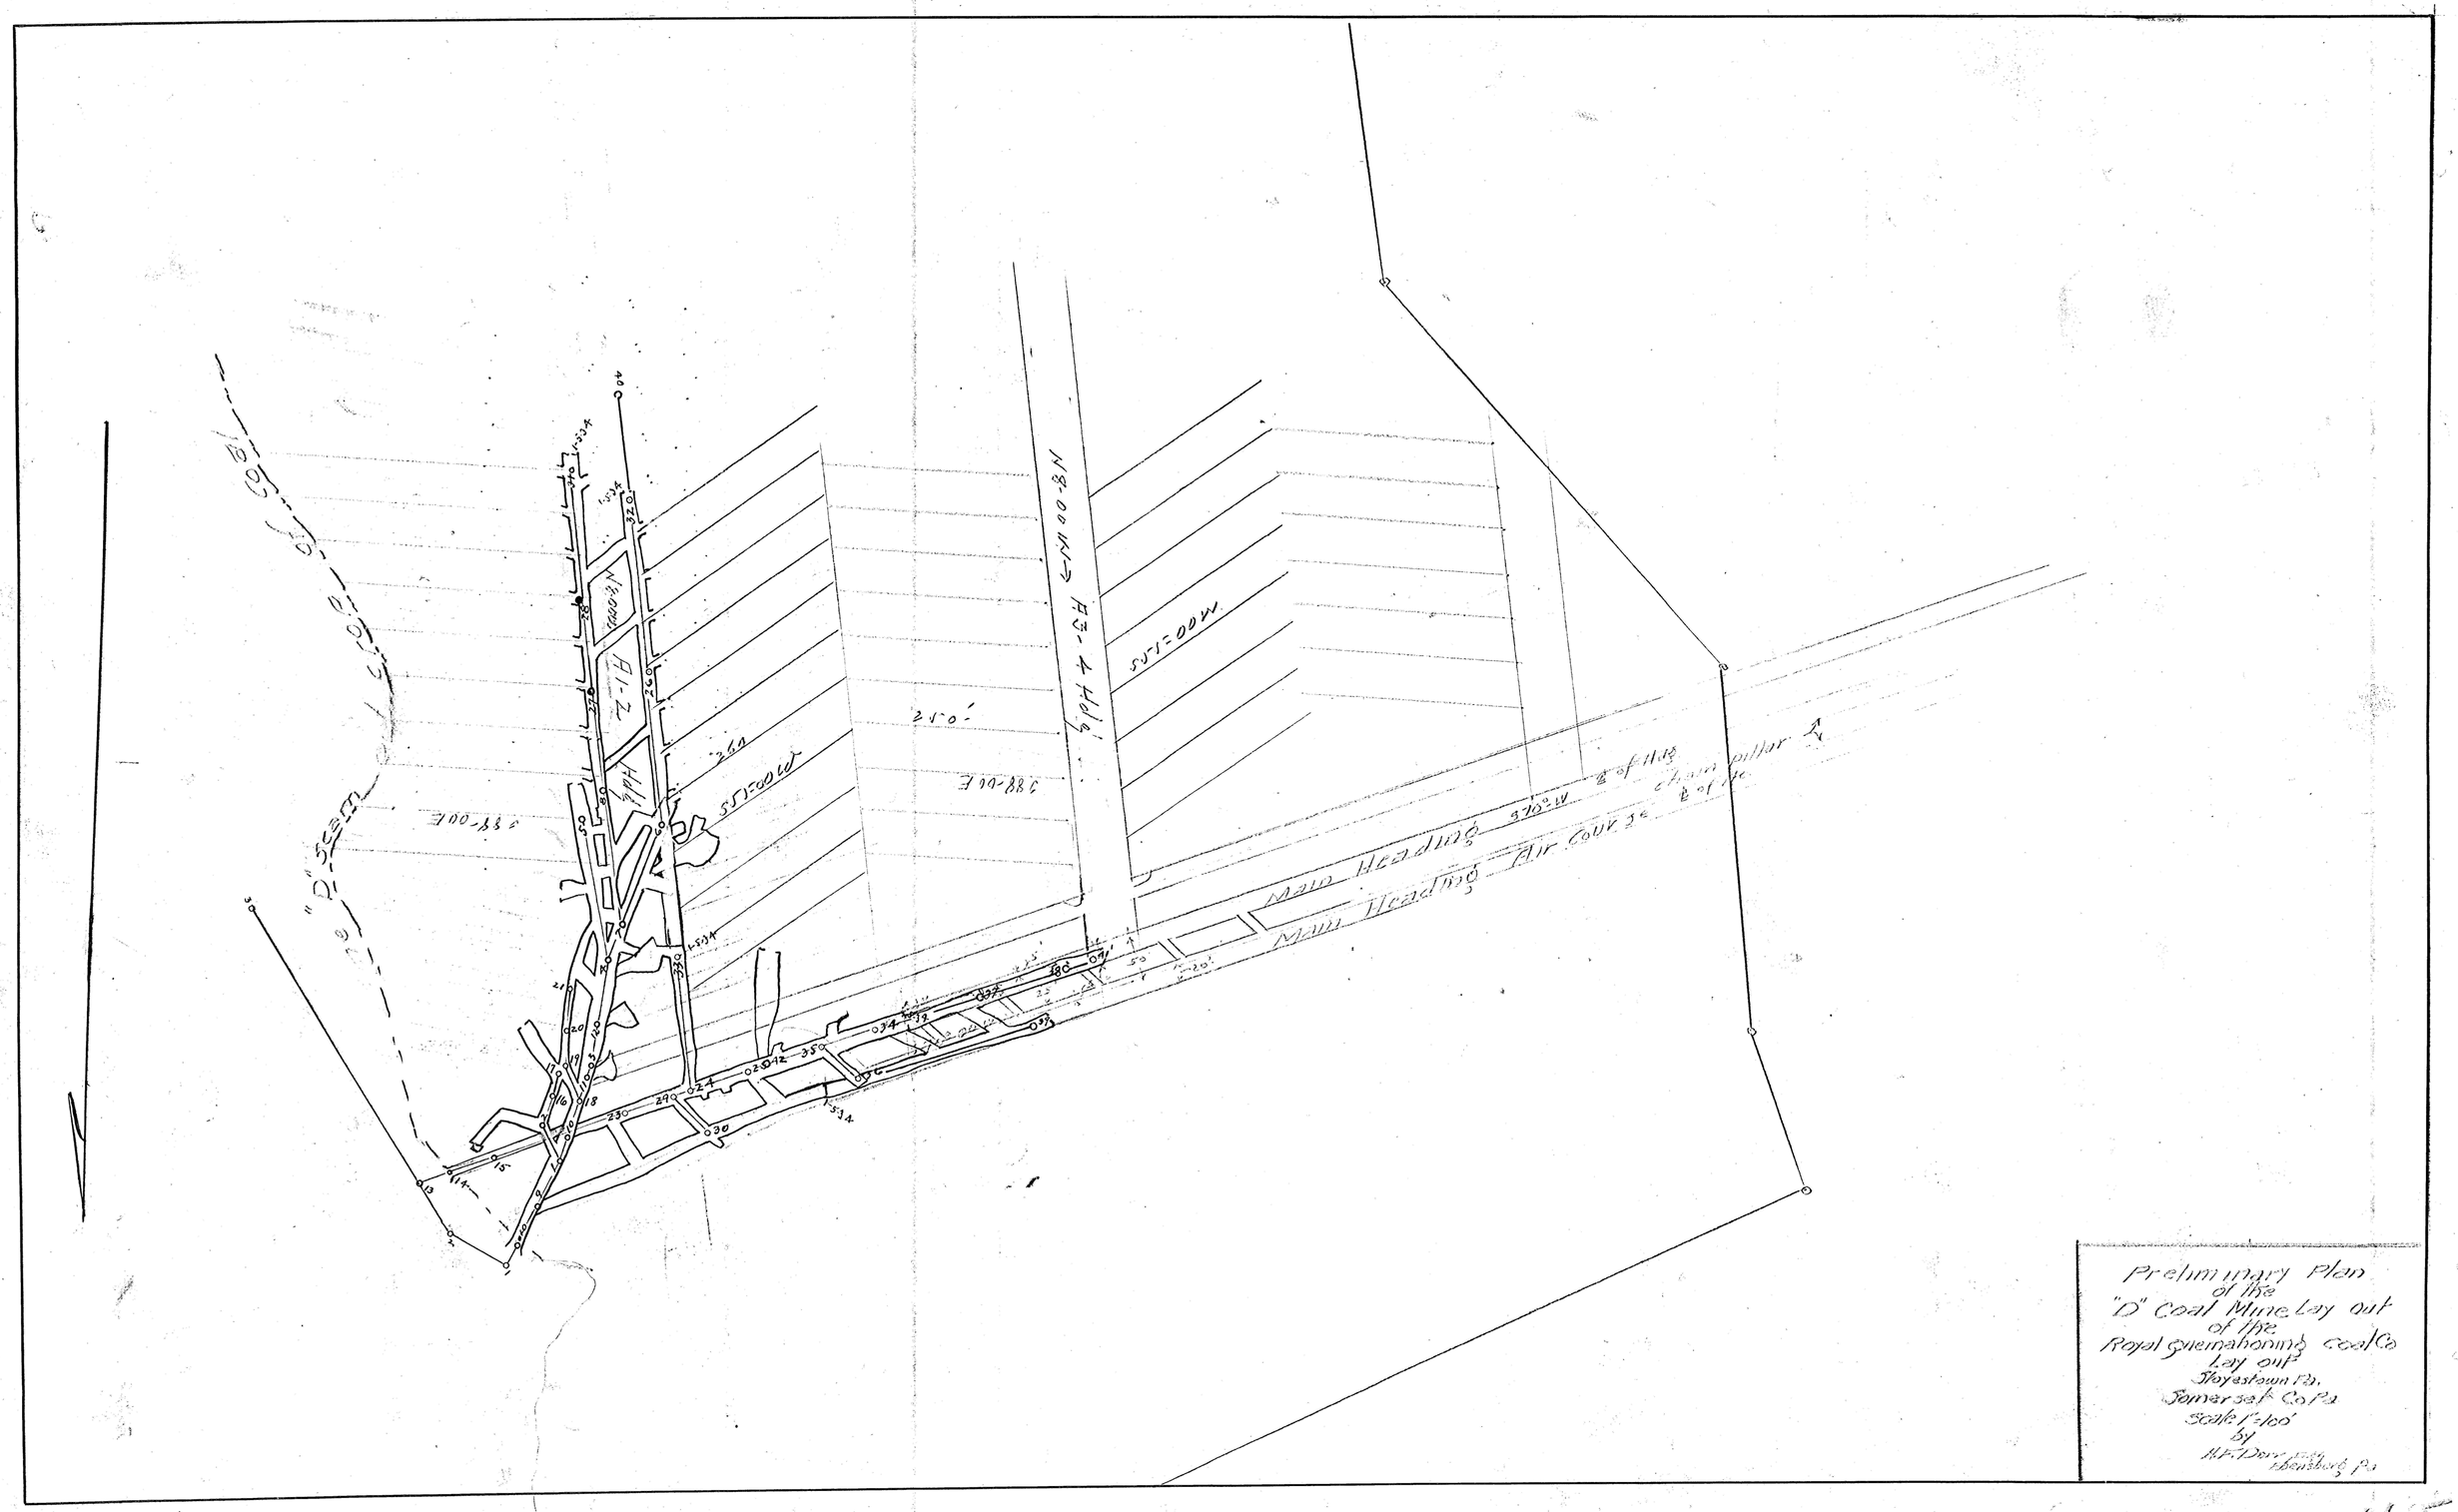
Preliminary Plan
of the
"D" Coal Mine Lay out
of the
Royal Guernahoning Coal Co
Lay out
Meyerstown Pa.
Somerset Co Pa
Scale 1"=100'
By
H.F. Dorr
Ebensburg Pa
"D" Seam
Main Heading
Air Course
Main Heading
Chain pillar
Pitch
Slope
Slope
Pitch
N 88-00 W
S 88-00 E
N 88-00 W
S 88-00 E
S 88-00 W
250'
250'
N 88-00 W
S 88-00 E
S 88-00 W
N 88-00 W
S 88-00 E
S 88-00 W
N 88-00 W
S 88-00 E
S 88-00 W