
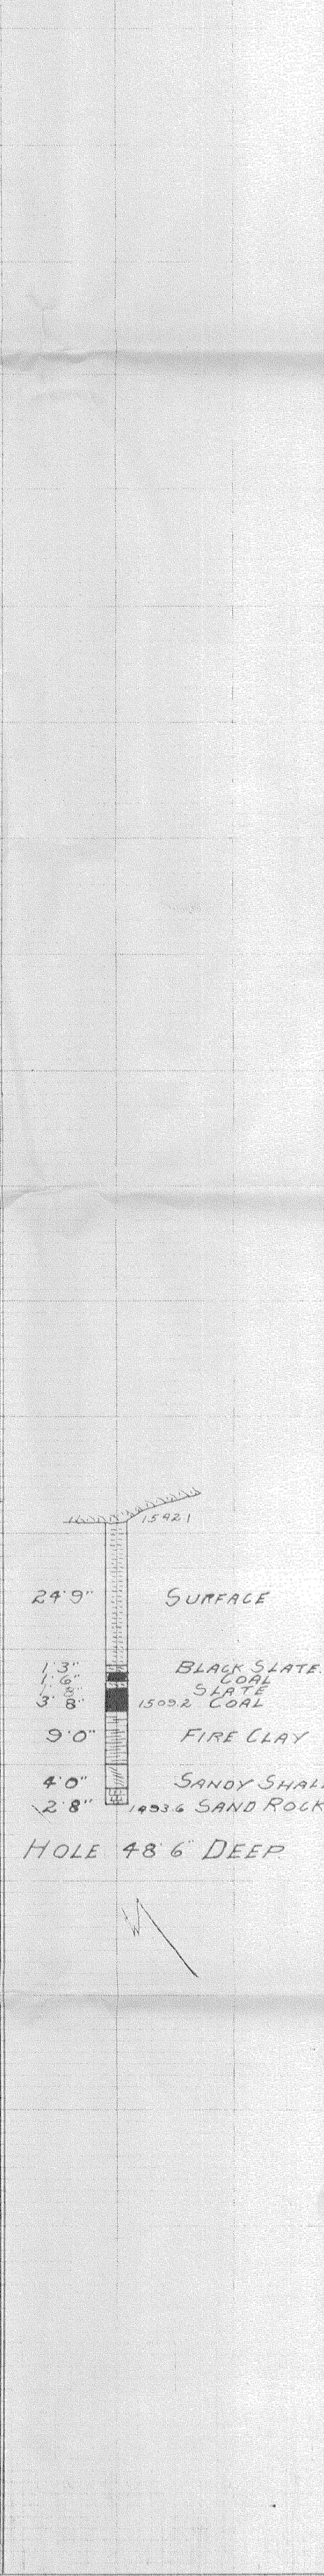
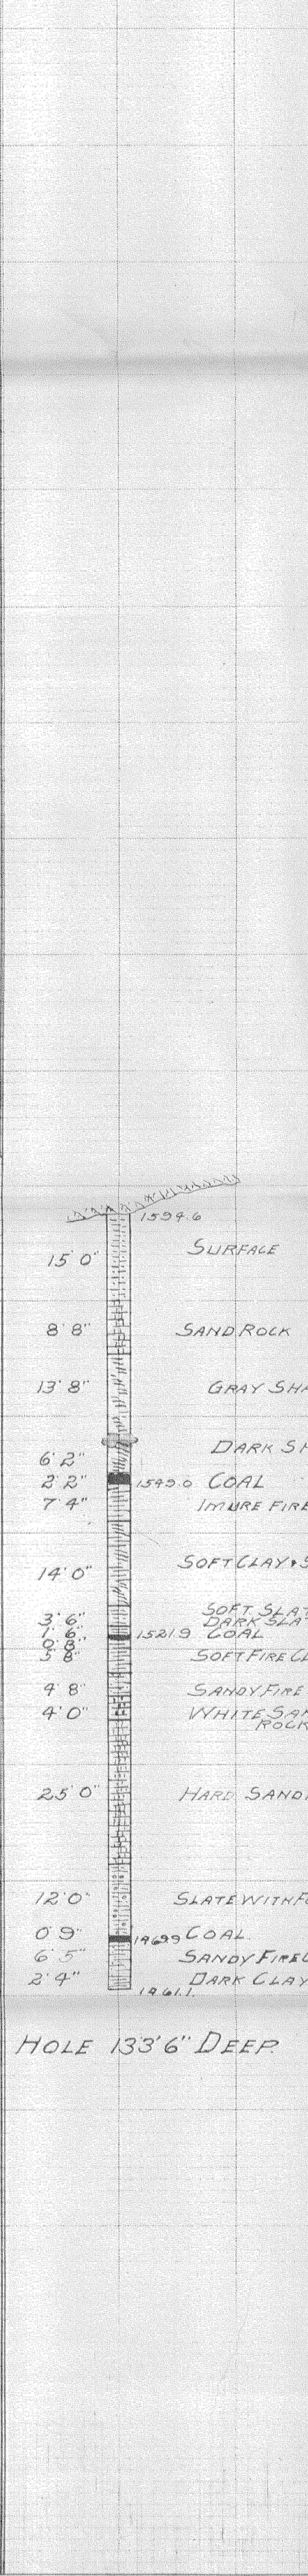
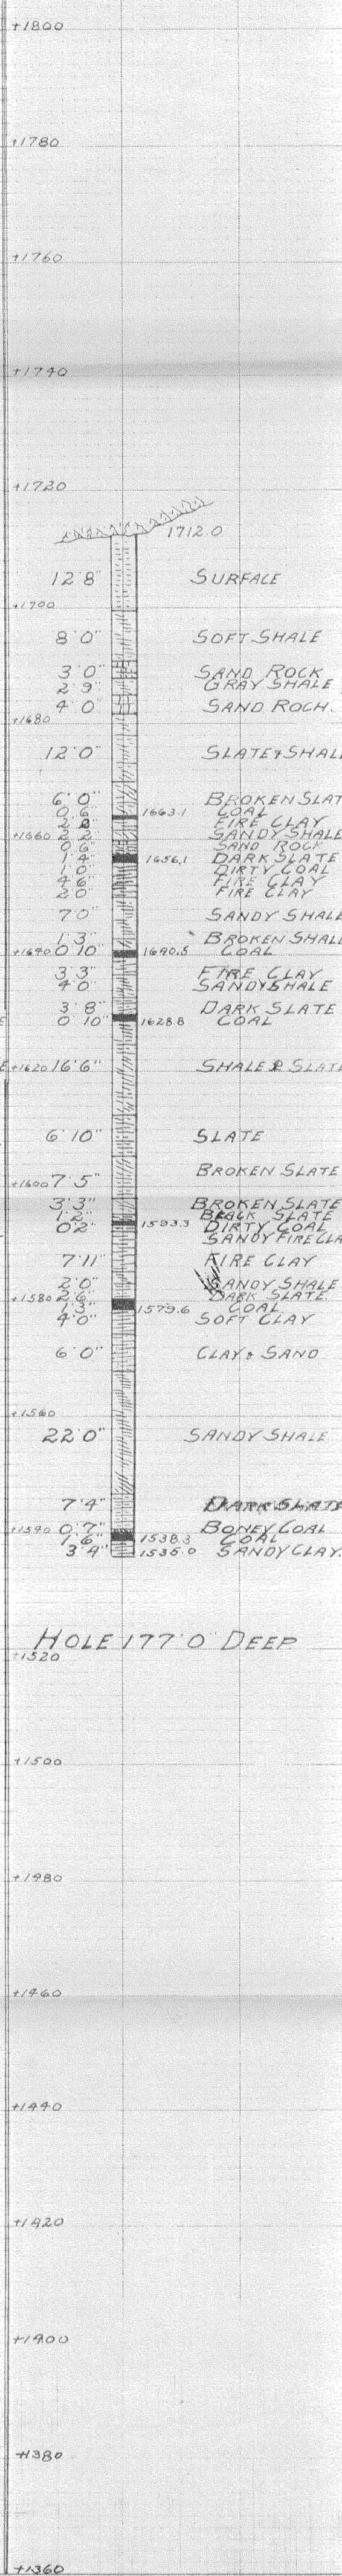


NO-3-HOFFMAN
ON LAND OF
JOHN E. WITHEROW

NO-4-HOFFMAN
ON LAND OF
NEAR
OAK RIDGE SCHOOL

NO-2-HOFFMAN
ON LAND OF
C. B. C. CO.

NO-1-HOFFMAN
ON LAND OF
C. B. C. CO.

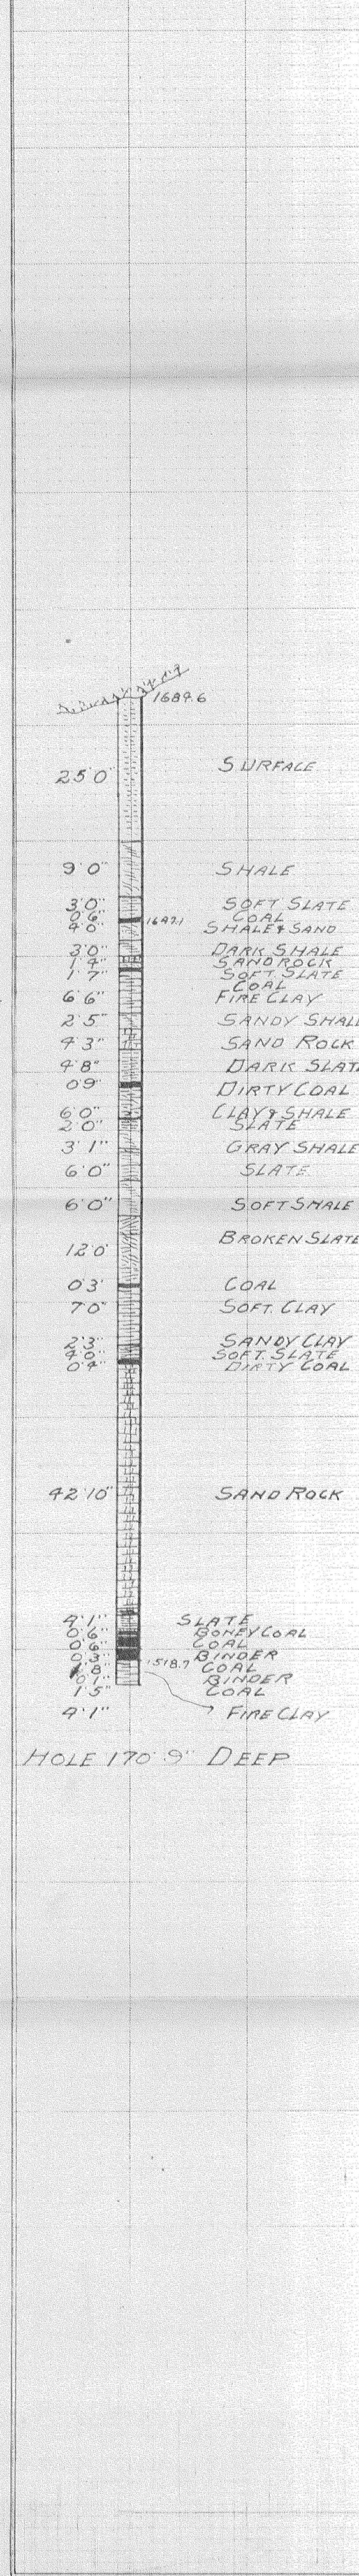

#463
26-22-99
C.C.