



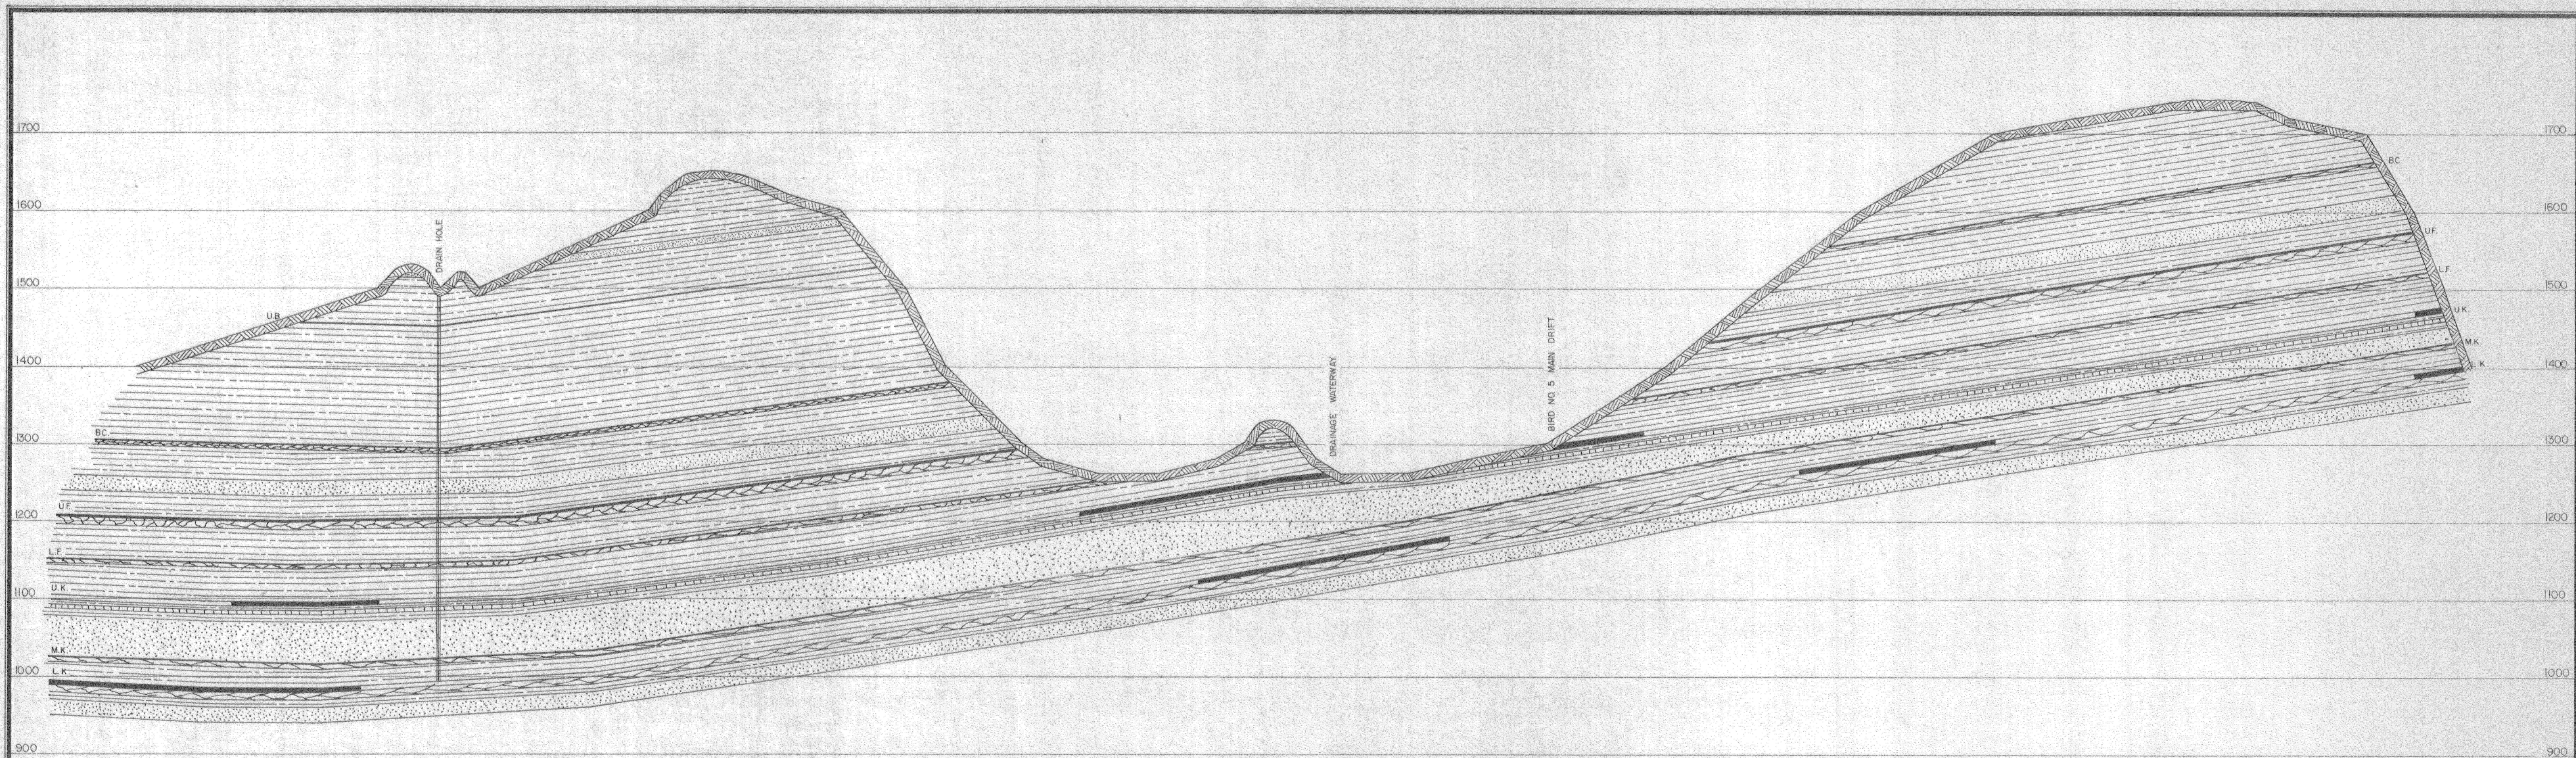


CROSS SECTION A-A'

SEE SHEET NO.'S 4 & 11
FOR SECTION LOCATIONS

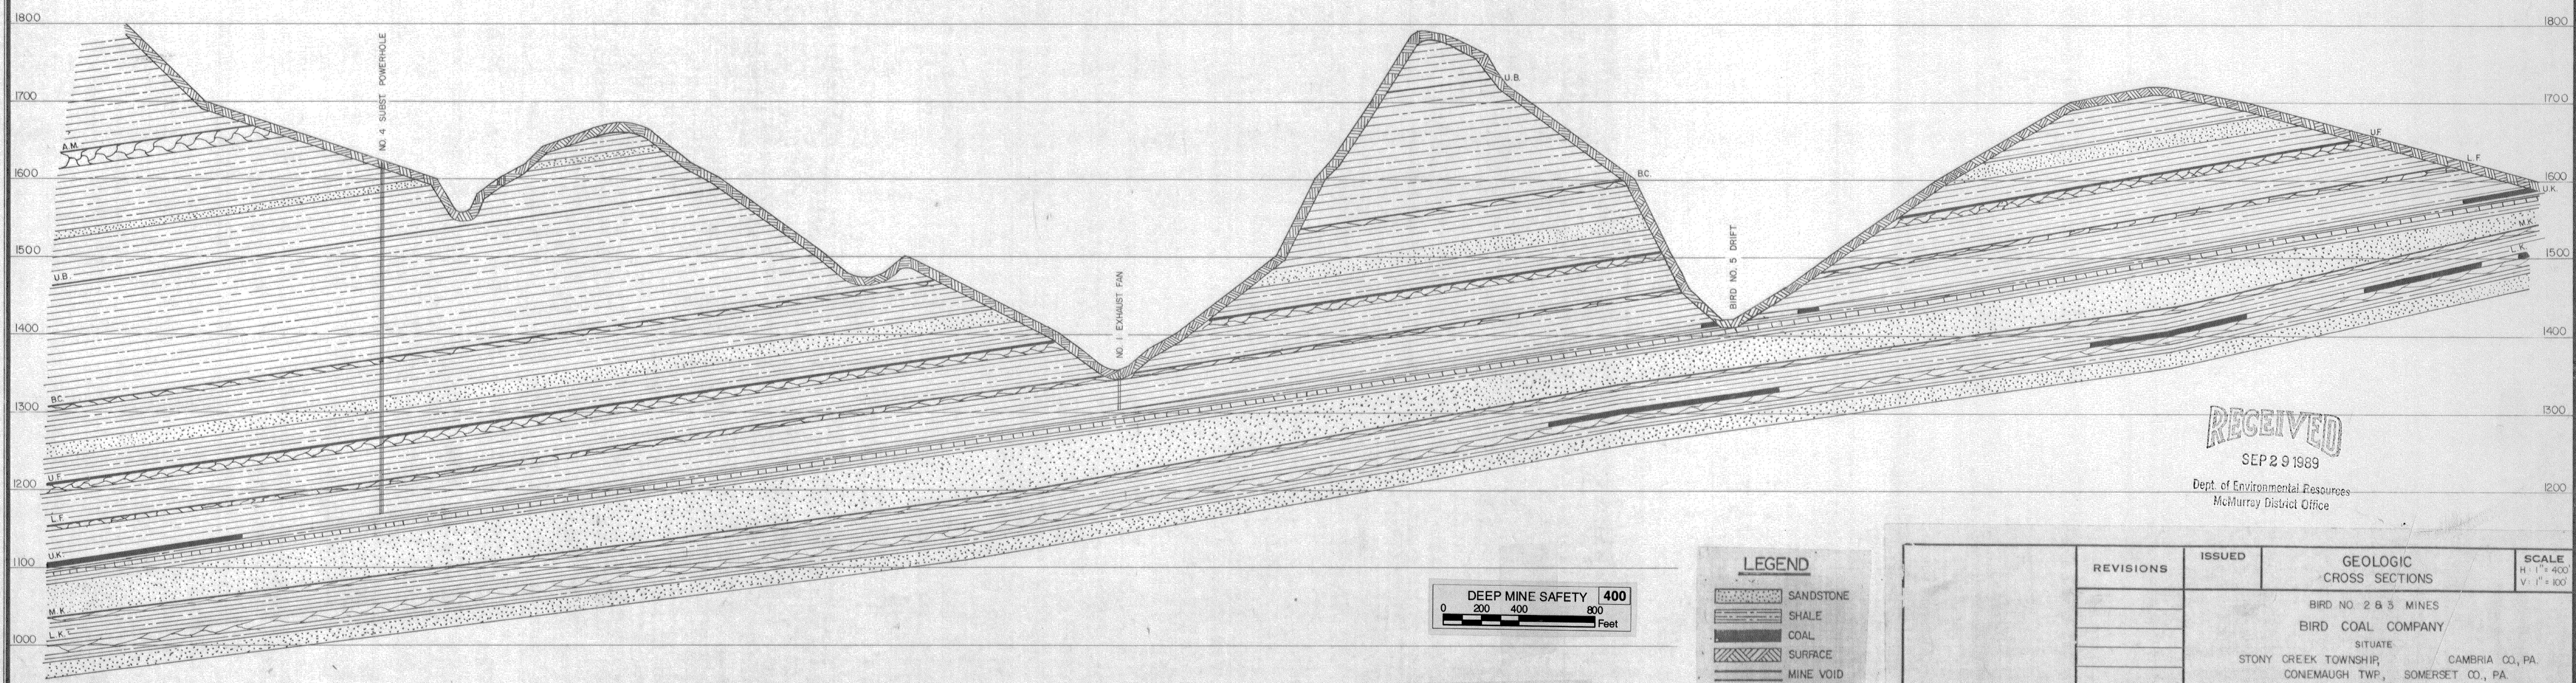

CROSS SECTION B-B'

SEE SHEET NO.'S 4 & 11
FOR SECTION LOCATIONS

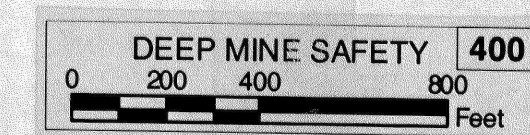

LEGEND	
[Pattern]	SANDSTONE
[Pattern]	SHALE
[Pattern]	COAL
[Pattern]	SURFACE
[Pattern]	MINE VOID
[Pattern]	LIMESTONE
[Pattern]	CLAY

RECEIVED

SEP 29 1989

Dept. of Environmental Resources
McMurray District Office

REVISIONS		ISSUED	GEOLOGIC CROSS SECTIONS	SCALE H 1" = 400' V 1" = 100'
			BIRD NO 2 & 3 MINES	
			BIRD COAL COMPANY	
			SITUATE	
			STONY CREEK TOWNSHIP, CAMBRIA CO., PA.	
			CONEMAUGH TWP., SOMERSET CO., PA.	
		JOB 86003	GWIN, DOBSON & FOREMAN, INC.	SHEET NO.
		FILE	CONSULTING ENGINEERS	16
			ALTOONA, PENNSYLVANIA	
			DRAWN BY: BLK CHECKED:	