
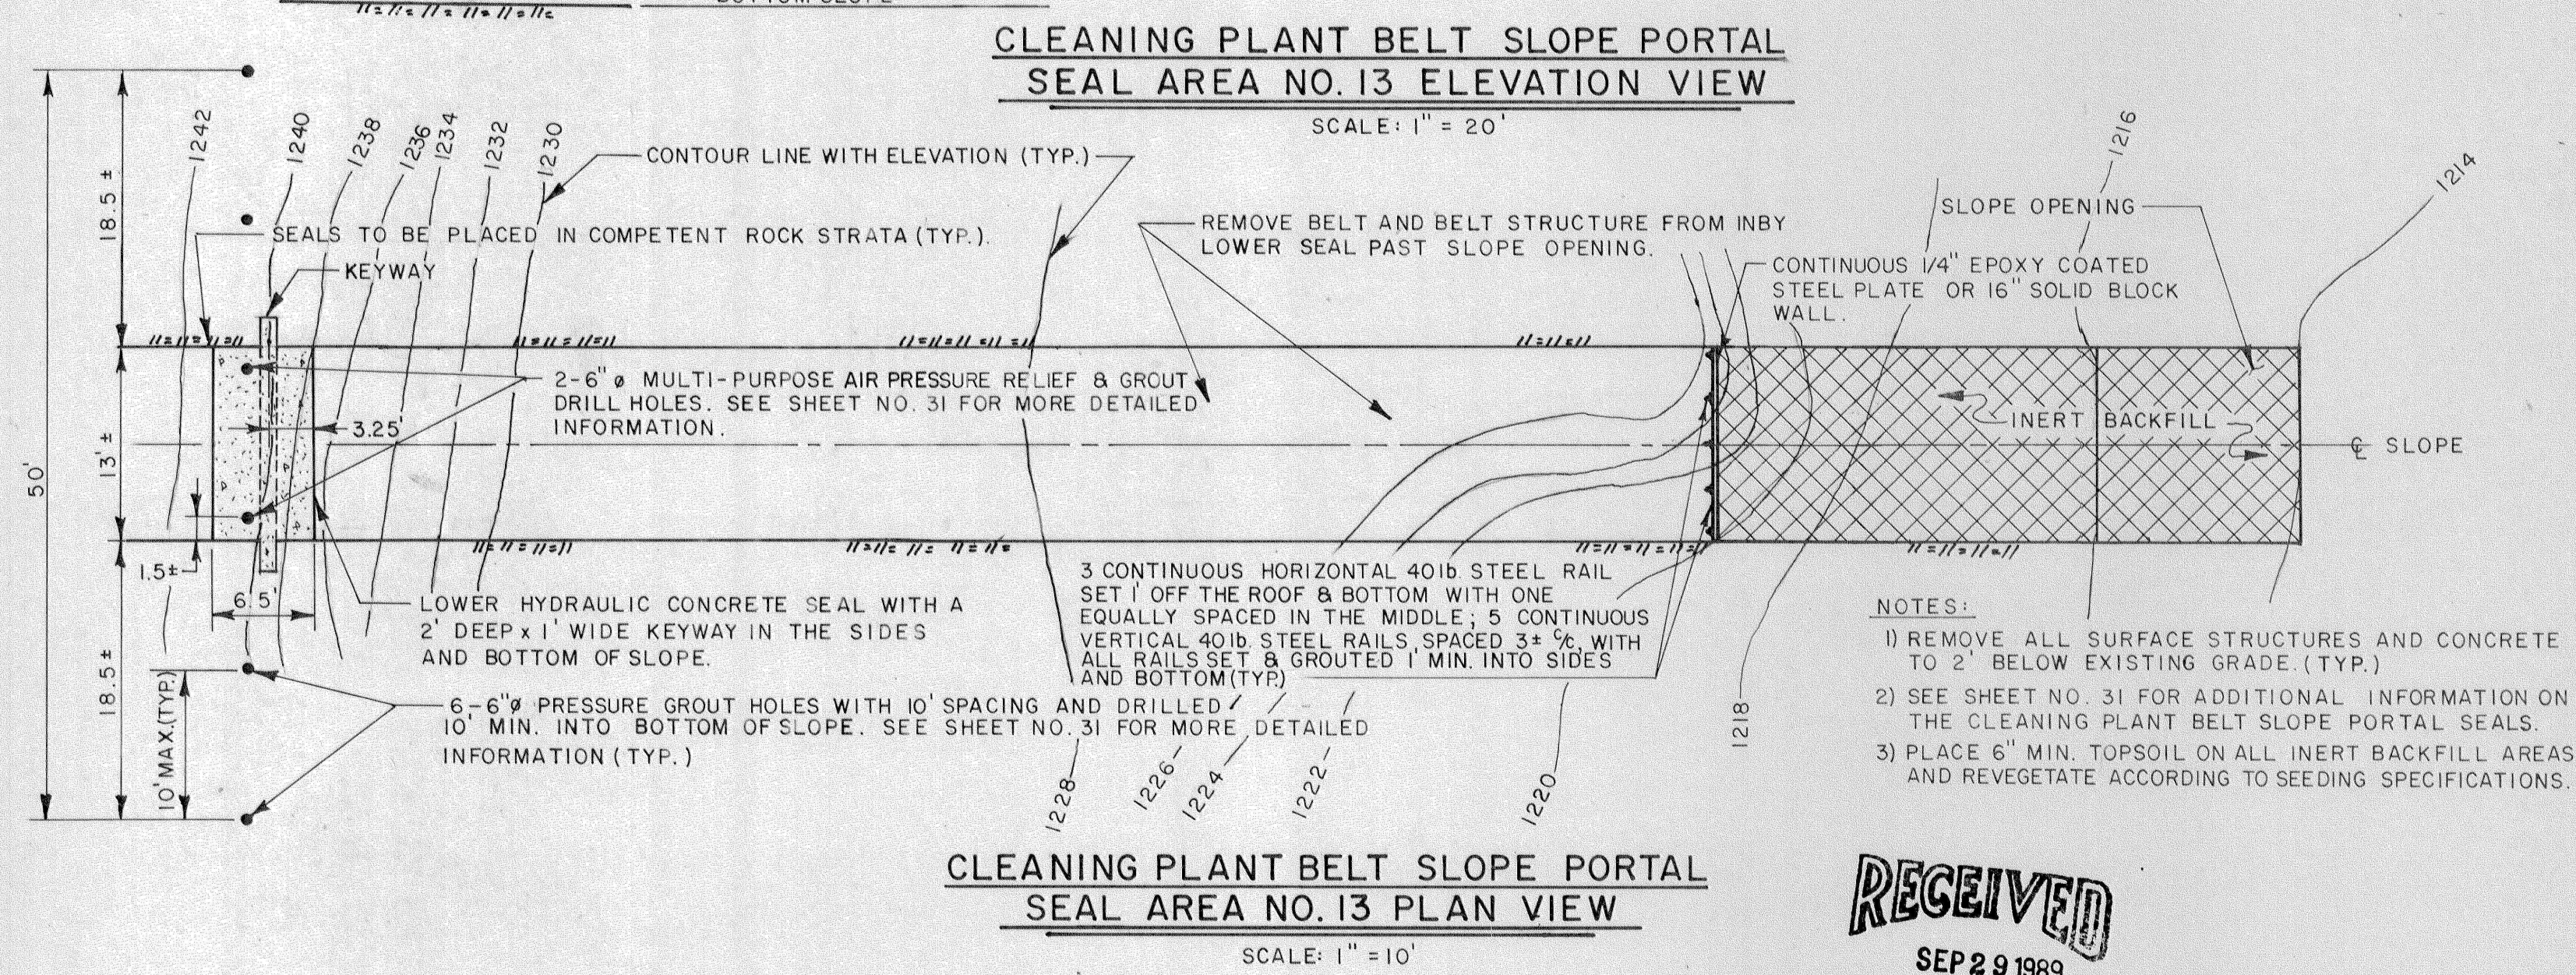


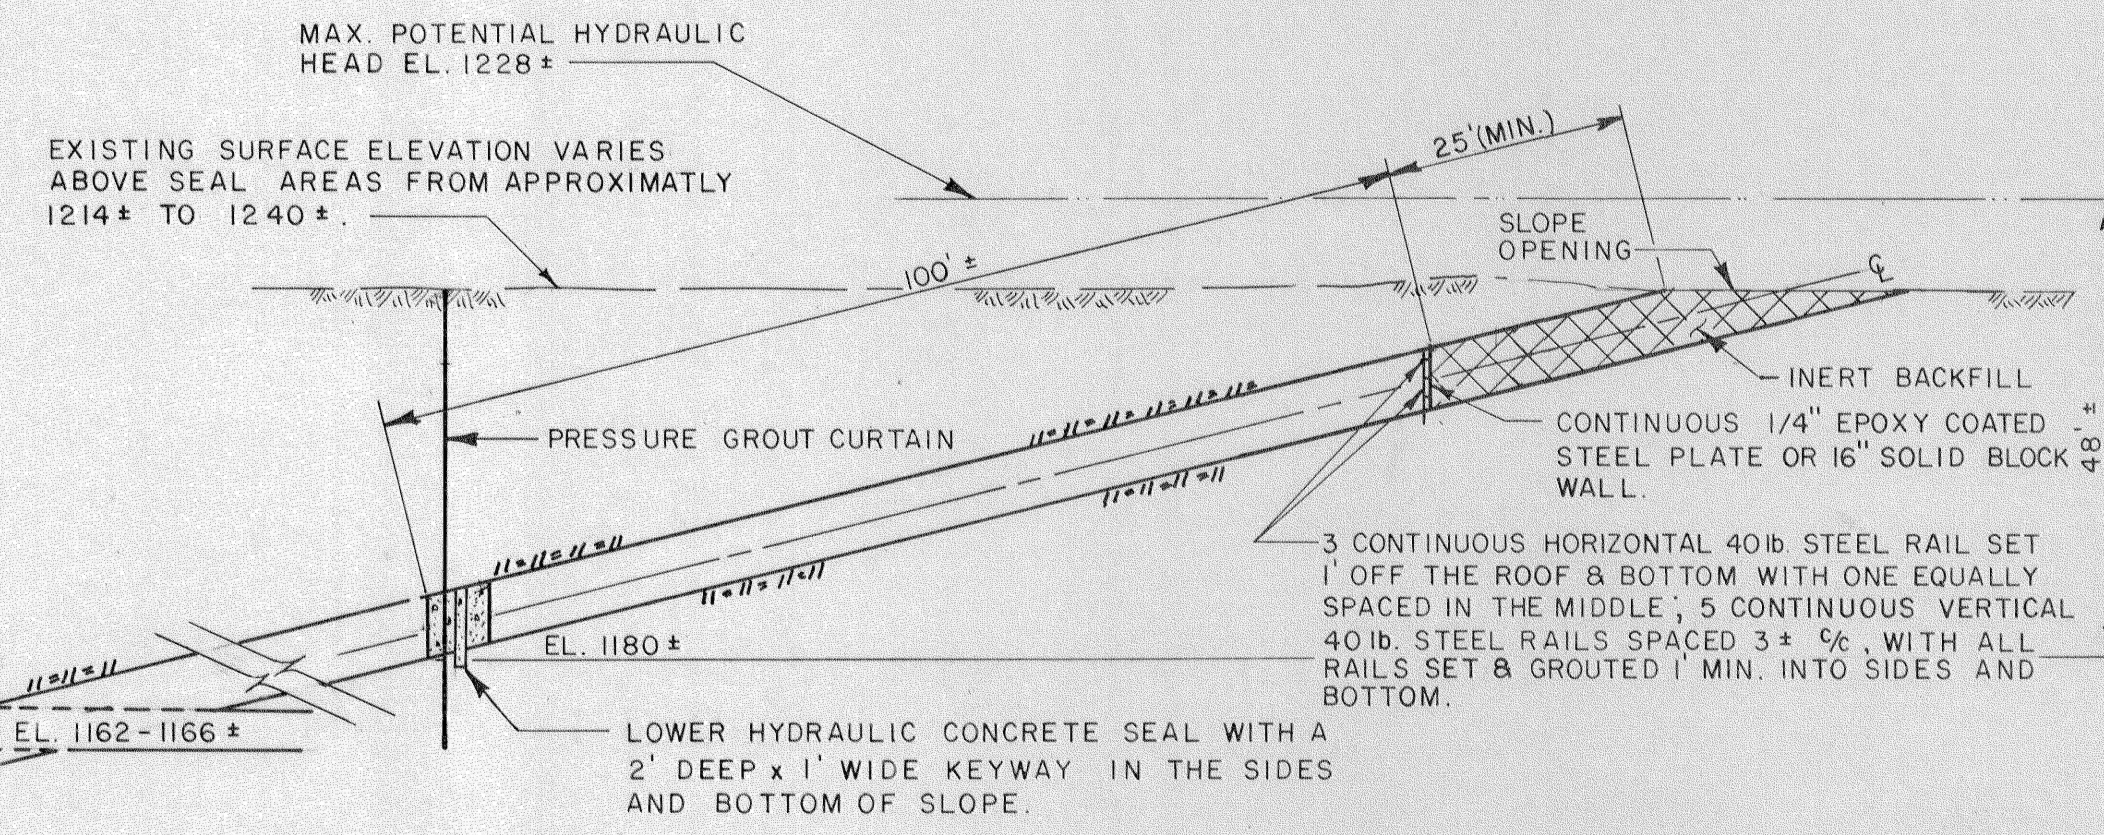

RECEIVED
SEP 29 1989

Dept. of Environmental Resources
McMurray District Office

	REVISIONS	ISSUED	DEEP MINE SEAL DETAILS	SCALE AS SHOWN
		BIRD NO. 2 & 3 MINES BIRD COAL COMPANY SITUATE STONY CREEK TOWNSHIP, CAMBRIA CO., PA. CONEMAUGH TWP., SOMERSET CO., PA.		
	APPROVED: _____	JOB 89013	GWIN, DOBSON & FOREMAN, INC. CONSULTING ENGINEERS ALTOONA · PENNSYLVANIA	
	FILE	DRAWN BY: _____		