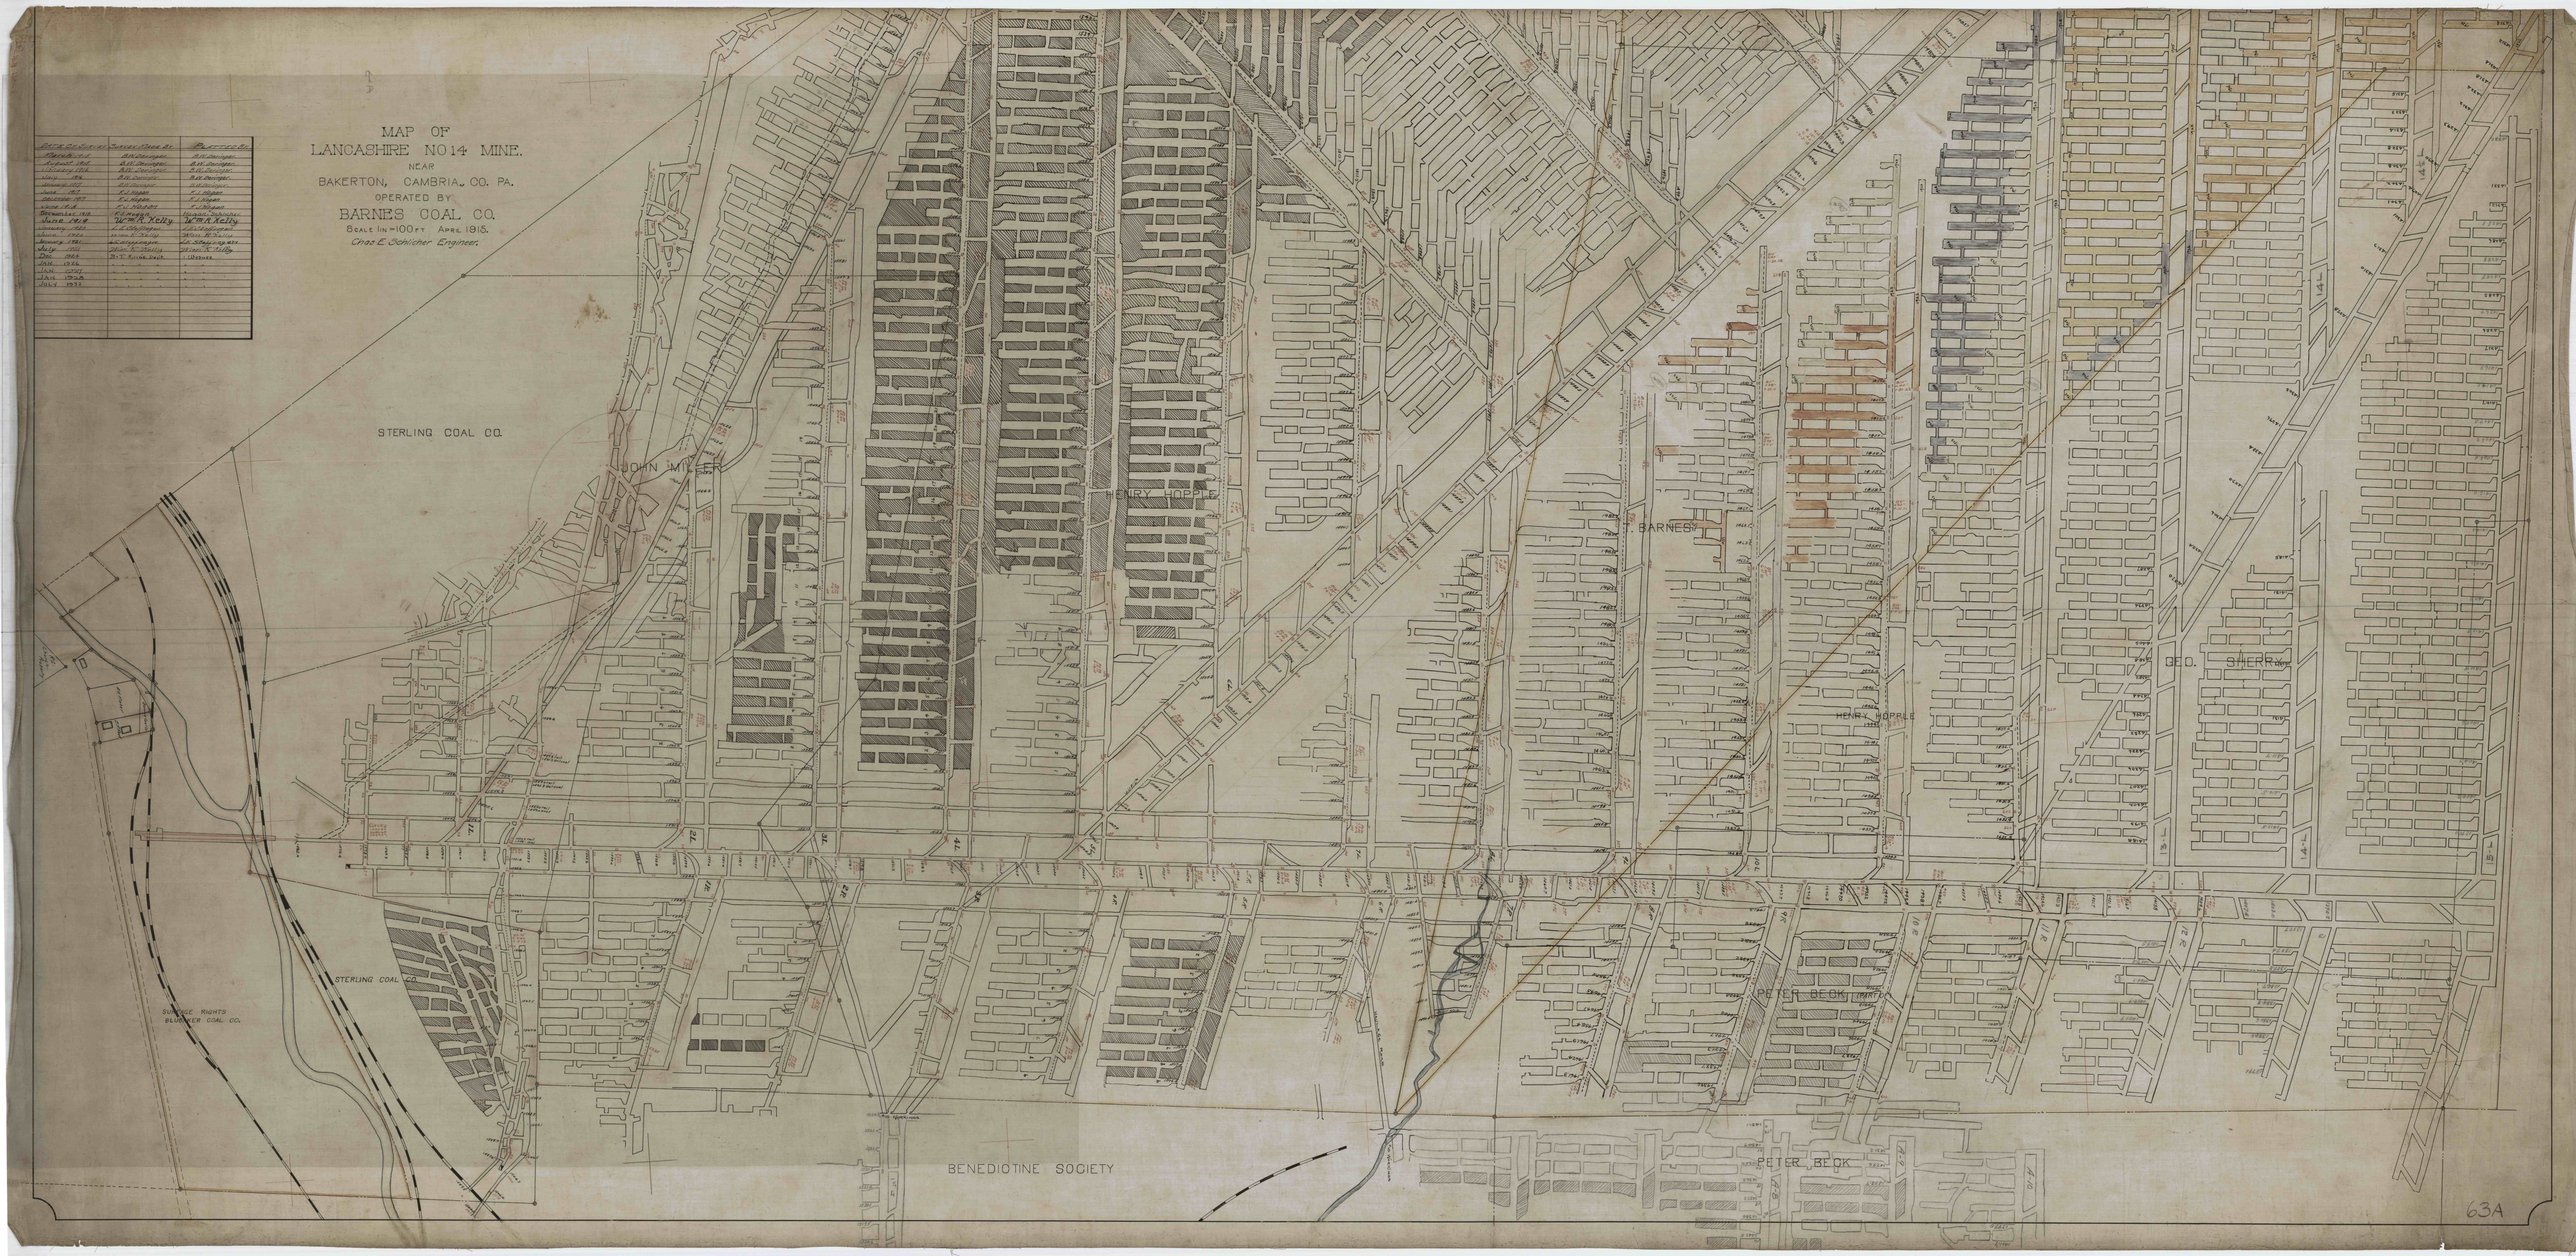
MAP OF
LANCASHIRE NO 14 MINE.
NEAR
BAKERTON, CAMBRIA CO. PA.
OPERATED BY
BARNES COAL CO.
SCALE 1 IN = 100 FT APRIL 1915.
Chas E. Schicher Engineer.
STERLING COAL CO.
JOHN MILLER
HENRY HOPPLE
J. BARNES
HENRY HOPPLE
GEO. SHERRY
STERLING COAL CO.
SURFACE RIGHTS
BELONGS TO COAL CO.
PETER BECK
PETER BECK
BENEDICTINE SOCIETY
63A