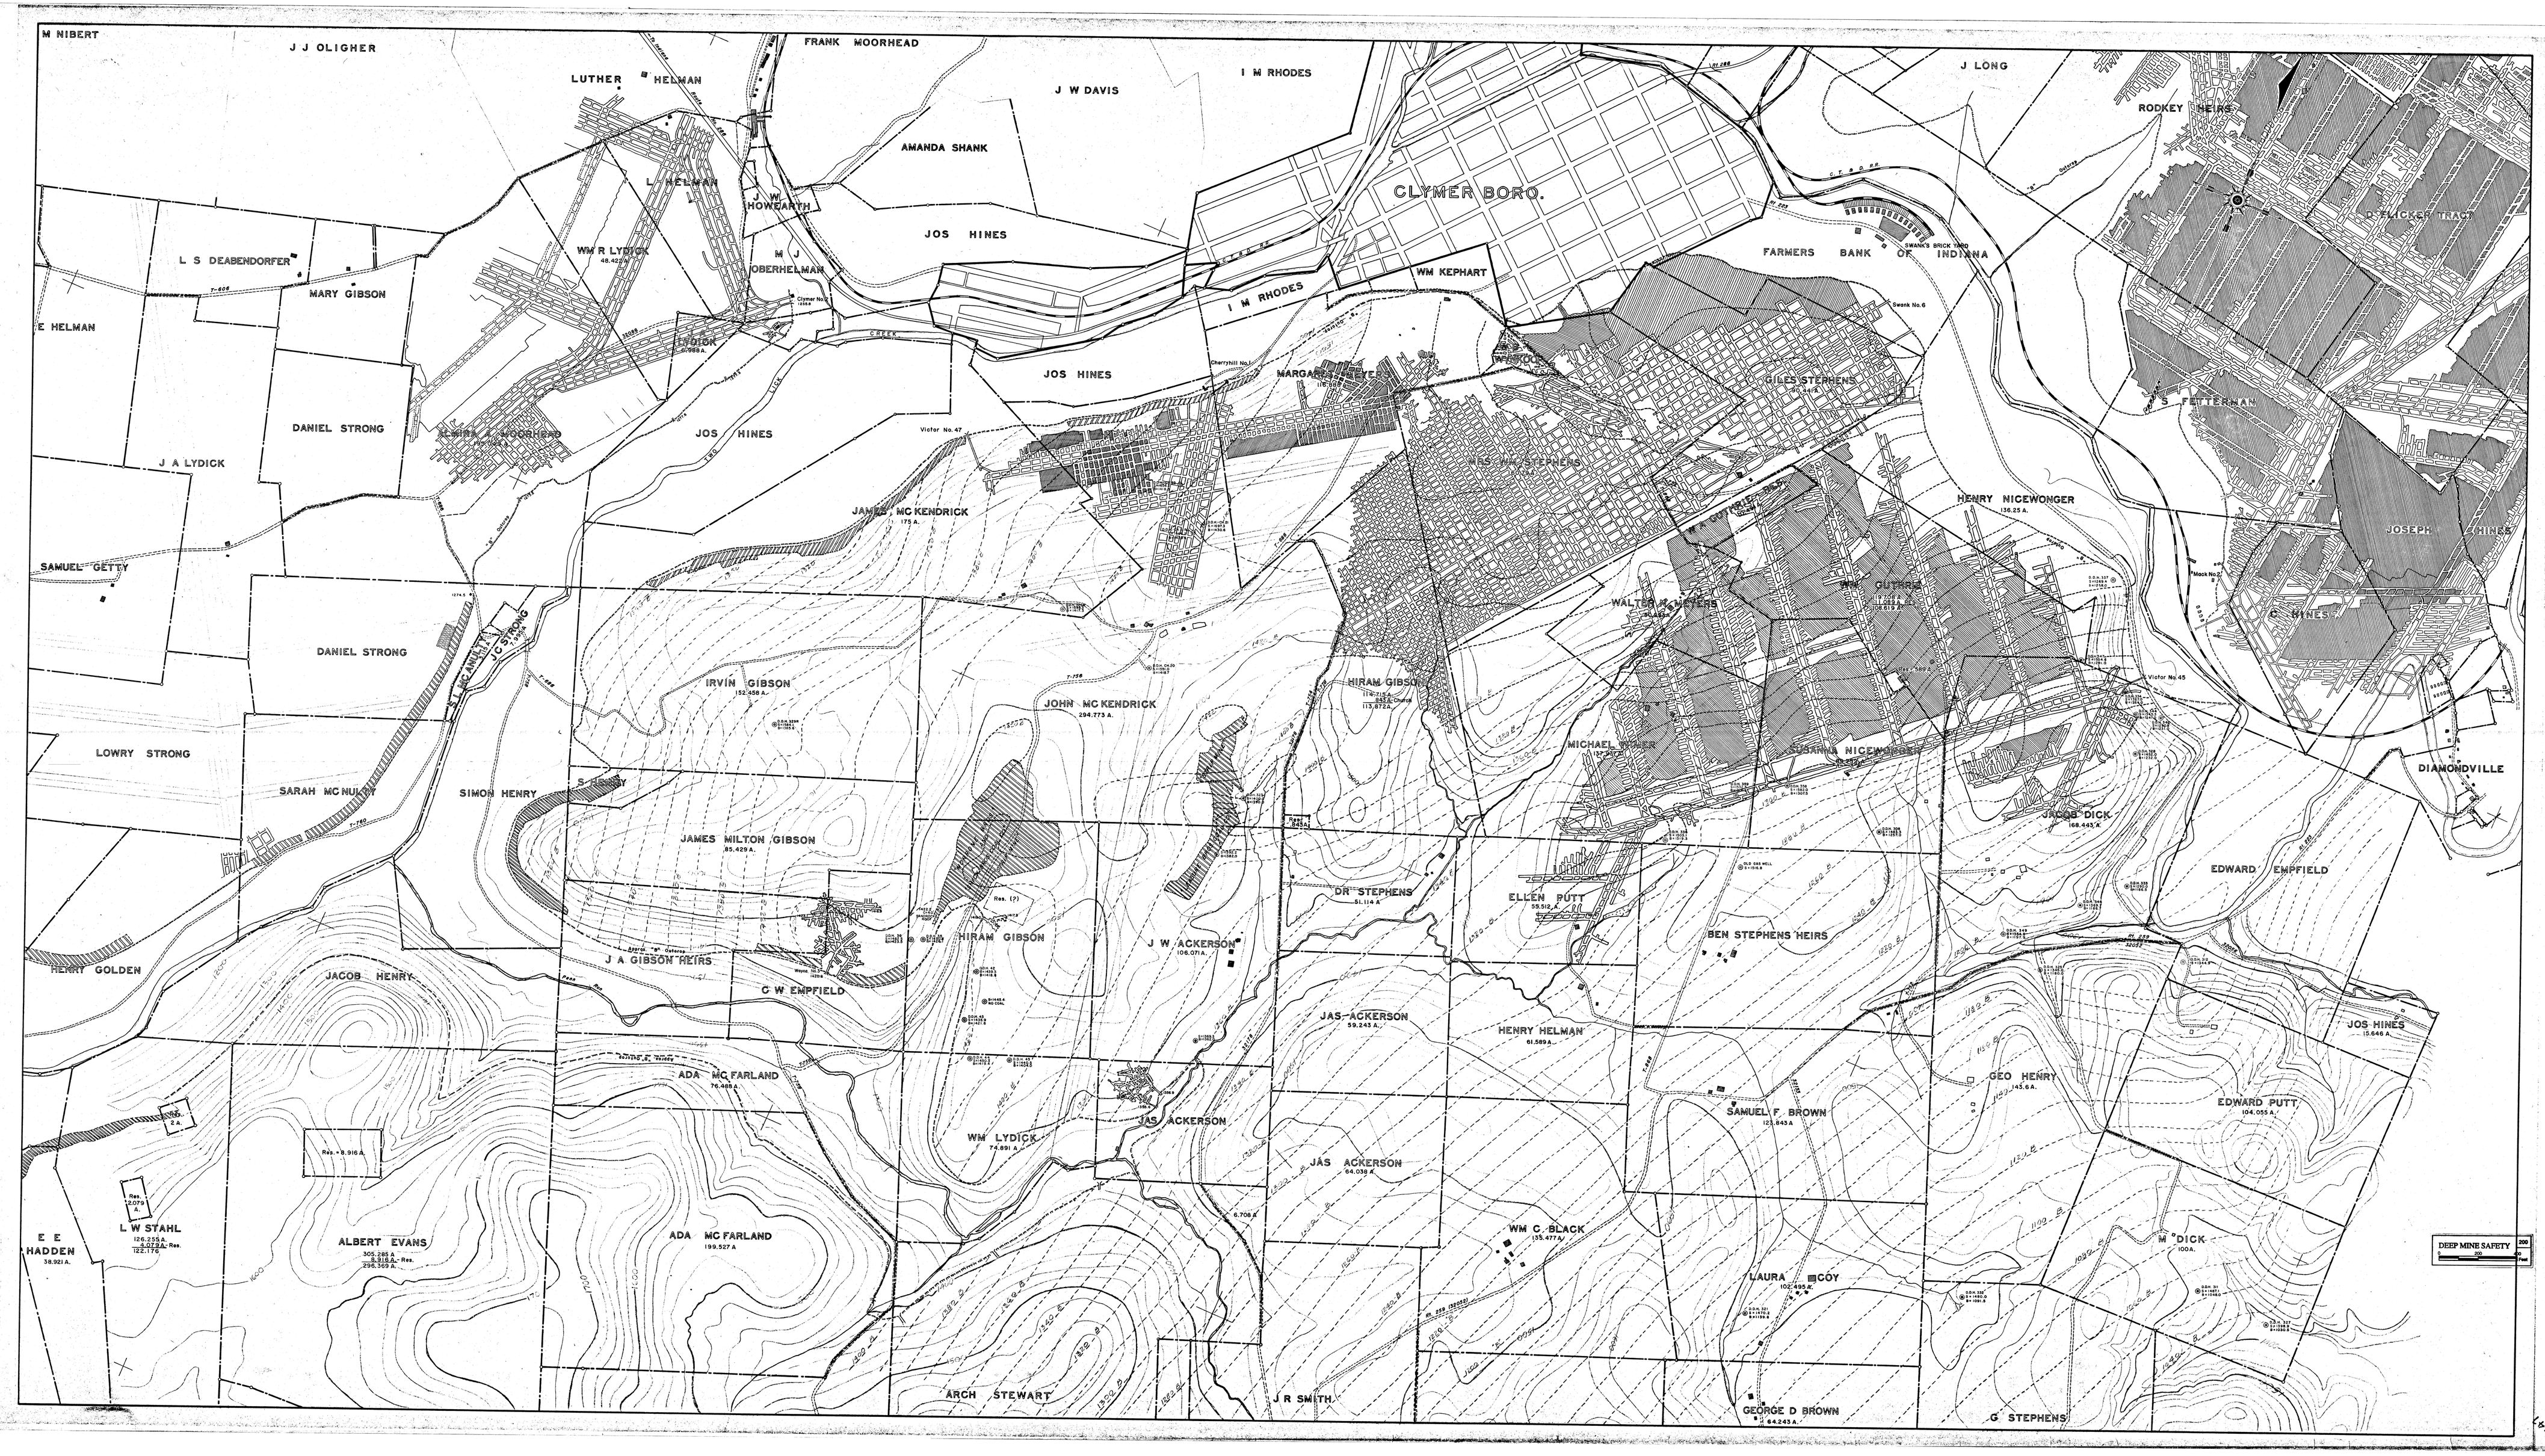
M NIBERT
J J OLIGHER
LUTHER HELMAN
FRANK MOORHEAD
J W DAVIS
I M RHODES
J LONG
RODKEY HEIRS
AMANDA SHANK
L HELMAN
J W HOWEARTH
CLYMER BORO.
D FLICKER TRACT
L S DEABENDORFER
MARY GIBSON
WM R LYDICK
M J OBERHELMAN
JOS HINES
FARMERS BANK OF INDIANA
WM KEPHART
I M RHODES
E HELMAN
LYDICK
JOS HINES
MARGARET MEYERS
GILES STEPHENS
S FETTERMAN
DANIEL STRONG
ELMIRA A MOORHEAD
JOS HINES
MRS WM STEPHENS
J A LYDICK
JAMES MC KENDRICK
HENRY NICEWONGER
JOSEPH HINES
SAMUEL GETTY
WALTER H MEYERS
WM GUTHRIE
C HINES
DANIEL STRONG
J C STRONG
IRVIN GIBSON
HIRAM GIBSON
JOHN MC KENDRICK
LOWRY STRONG
MICHAEL WILER
SUSANNA NICEWONGER
DIAMONDVILLE
SARAH MC NULTY
SIMON HENRY
JAMES MILTON GIBSON
JACOB DICK
EDWARD EMPFIELD
DR STEPHENS
ELLEN PUTT
HIRAM GIBSON
J W ACKERSON
BEN STEPHENS HEIRS
HENRY GOLDEN
J A GIBSON HEIRS
JACOB HENRY
C W EMPFIELD
JAS ACKERSON
HENRY HELMAN
JOS HINES
ADA MC FARLAND
GEO HENRY
SAMUEL F BROWN
EDWARD PUTT
WM LYDICK
JAS ACKERSON
JAS ACKERSON
L W STAHL
E E HADDEN
ALBERT EVANS
ADA MC FARLAND
WM C BLACK
M DICK
LAURA COY
DEEP MINE SAFETY
ARCH STEWART
J R SMITH
GEORGE D BROWN
G STEPHENS