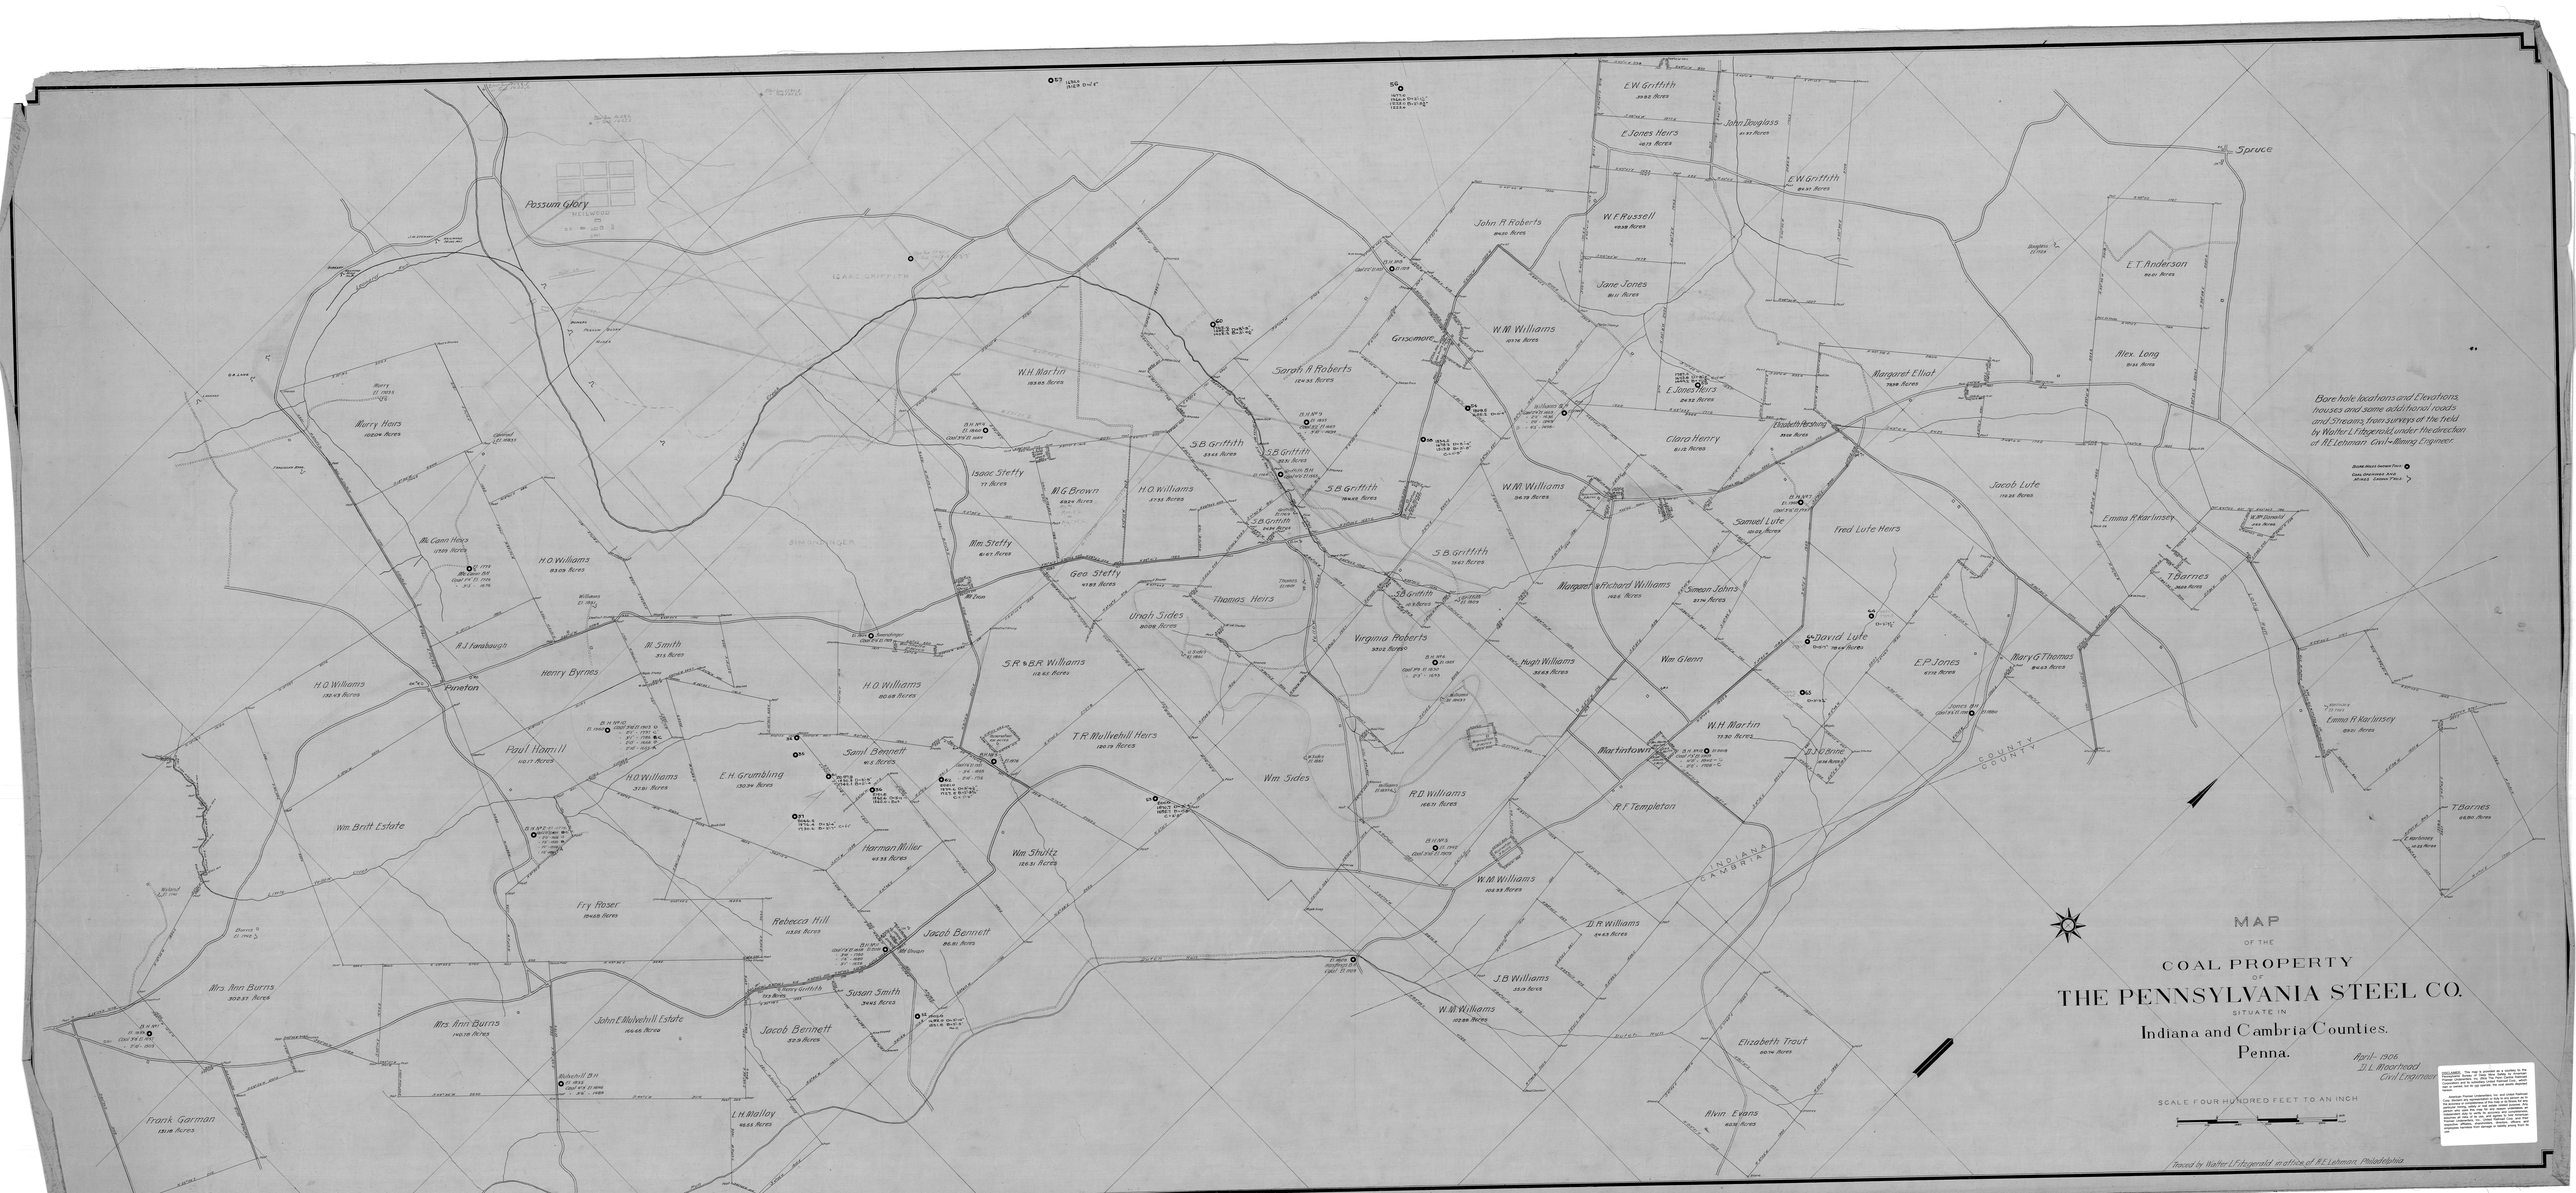

Possum Glory
ISAAC GRIFFITH
SIM SWINGER
Murry Heirs 102.04 Acres
Mc. Cann Heirs 176.9 Acres
H.O. Williams 93.05 Acres
H.J. Farabaugh
Pineton
H.O. Williams 132.43 Acres
Henry Byrnes
M. Smith 99.5 Acres
H.O. Williams 60.48 Acres
Paul Hamill 110.71 Acres
H.O. Williams 31.81 Acres
E.H. Grumbling 130.34 Acres
Saml. Bennett 61.5 Acres
Wm. Britt Estate
Harman Miller 42.35 Acres
Fry Roser 114.65 Acres
Rebecca Hill 113.25 Acres
Jacob Bennett 86.81 Acres
Mrs. Ann Burns 302.57 Acres
Mrs. Ann Burns 140.19 Acres
John E. Wolvehill Estate 164.65 Acres
Susan Smith 34.45 Acres
Jacob Bennett 52.5 Acres
Frank Garman 131.06 Acres
L.H. Walley 46.55 Acres
W.H. Martin 183.85 Acres
Isaac Stefty 77 Acres
M.G. Brown 69.24 Acres
H.O. Williams 27.93 Acres
Wm. Stefty 61.67 Acres
Geo. Stefty 47.85 Acres
Thomas Heirs 17.000
Uriah Sides 60.06 Acres
S.R. & B.R. Williams 118.62 Acres
T.R. Mullvehill Heirs 130.79 Acres
Wm. Sides
Wm. Shultz 126.51 Acres
Sarah A. Roberts 129.85 Acres
S.B. Griffith 83.45 Acres
S.B. Griffith 19.24 Acres
S.B. Griffith 114.45 Acres
S.B. Griffith 64.94 Acres
S.B. Griffith 19.42 Acres
S.B. Griffith 19.42 Acres
S.B. Griffith 19.42 Acres
Griscomore
Virginia Roberts 93.02 Acres
S.B. Griffith 19.42 Acres
John A. Roberts 84.20 Acres
W.M. Williams 101.76 Acres
W.M. Williams 96.79 Acres
S.B. Griffith 19.42 Acres
Margaret & Richard Williams 112.6
Hugh Williams 38.63 Acres
R.D. Williams 164.71 Acres
W.M. Williams 102.93 Acres
D.R. Williams 84.43 Acres
J.B. Williams 23.21 Acres
W.M. Williams 102.96 Acres
E.W. Griffith 39.82 Acres
E. Jones Heirs 18.73 Acres
John Douglass 61.93 Acres
E.W. Griffith 69.97 Acres
W.F. Russell 103.91 Acres
Jane Jones 86.11 Acres
E. Jones Heirs 24.92 Acres
Clara Henry 81.76 Acres
Margaret Elliot 73.96 Acres
Elizabeth Hershey 33.56 Acres
Samuel Lute 39.92 Acres
Fred Lute Heirs
Simeon Johns 83.76 Acres
Wm. Glenn
David Lute 119.4 Acres
W.H. Martin 73.36 Acres
Martintown
R.T. Templeton
Elizabeth Trout 60.76 Acres
Alvin Evans 60.31 Acres
Spruce
E.T. Anderson 99.61 Acres
Alex. Long 91.36 Acres
Jacob Lute 113.36 Acres
Emma R. Karlinsey
E.P. Jones 61.76 Acres
Mary G. Thomas 84.45 Acres
T. Barnes 34.26 Acres
E.P. Jones 24.6 Acres
Emma R. Karlinsey 69.91 Acres
T. Barnes 64.86 Acres
Emma R. Karlinsey 49.33 Acres
T. Barnes
COUNTY
INDIANA
CAMBRIA
Bore hole locations and Elevations, houses and some additional roads and Streams from surveys of the field by Walter L. Fitzgerald under the direction of R.E. Lehmann Civil + Mining Engineer.
MAP
OF THE
COAL PROPERTY
OF
THE PENNSYLVANIA STEEL CO.
SITUATE IN
Indiana and Cambria Counties.
Penna.
April- 1906
D.L. Moorhead
Civil Engineer
SCALE FOUR HUNDRED FEET TO AN INCH
DISCLAIMER: The map is provided as a courtesy by the Pennsylvania Bureau of Topographic and Geologic Survey, Pennsylvania Conservation and Natural Resources Department, Harrisburg, Pennsylvania. The Commonwealth and the Bureau of Topographic and Geologic Survey make no warranty, expressed or implied, concerning the use or accuracy of information contained on this map. The Commonwealth and the Bureau of Topographic and Geologic Survey assume no liability for direct, indirect, consequential, special, exemplary, or punitive damages resulting from the use of this map. For information, contact the Bureau of Topographic and Geologic Survey, Harrisburg, Pennsylvania, 17105-8552, or (717) 787-2169.
Traced by Walter L Fitzgerald in office of R.E. Lehman, Philadelphia