


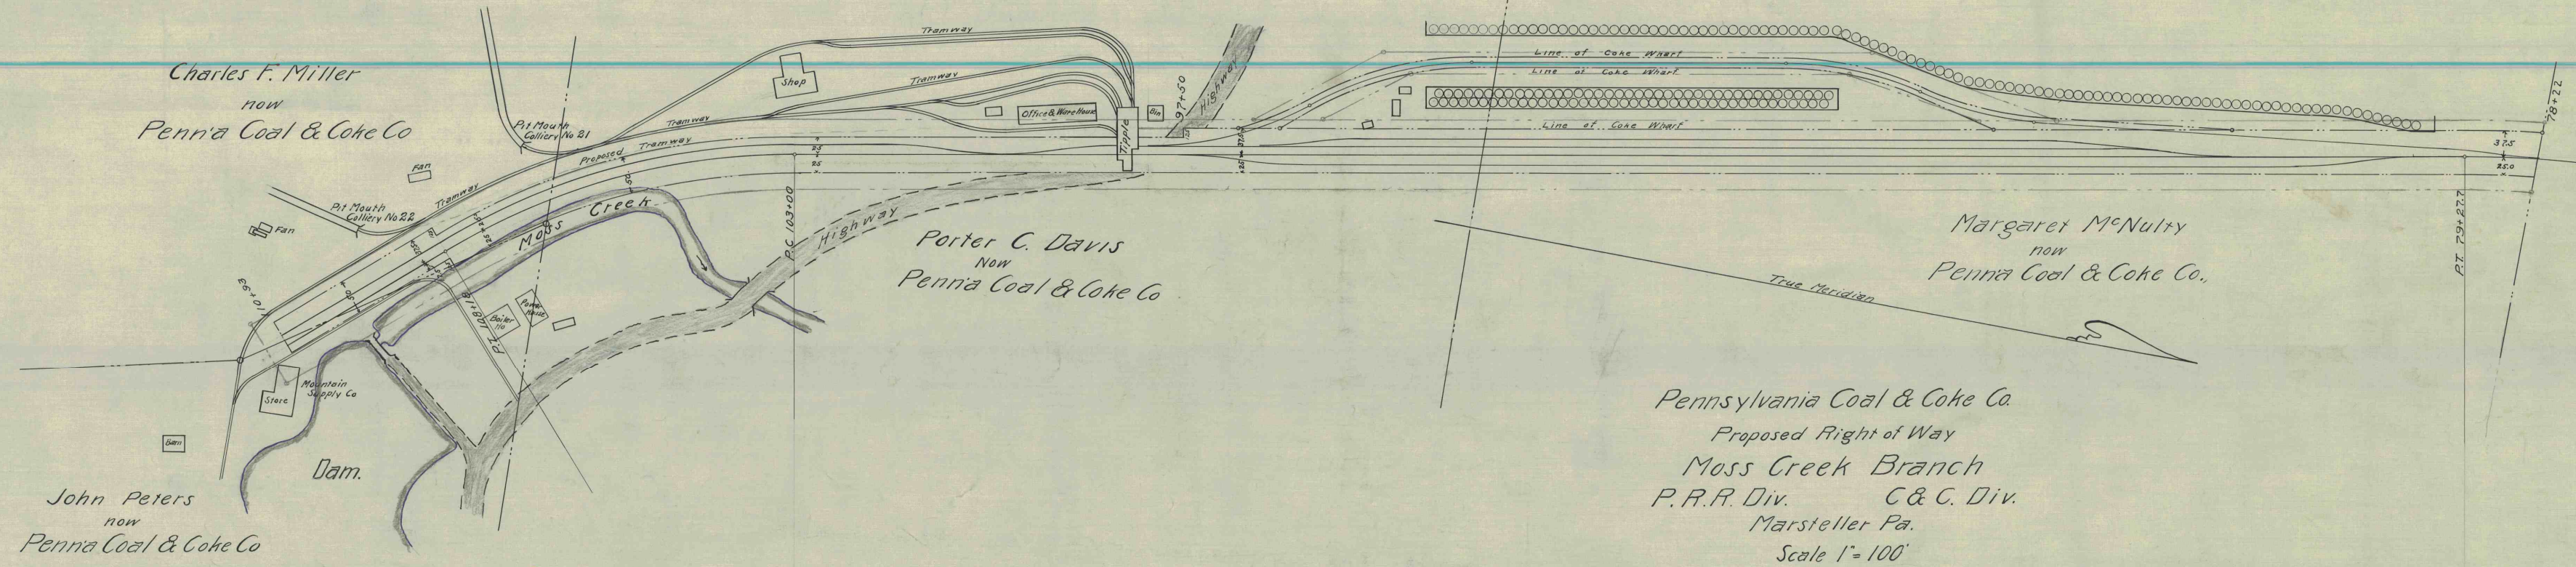

Pennsylvania Coal & Coke Co.  
Proposed Right of Way  
Moss Creek Branch  
P.R.R. Div. C & C. Div.  
Marsteller Pa.  
Scale 1"=100'