


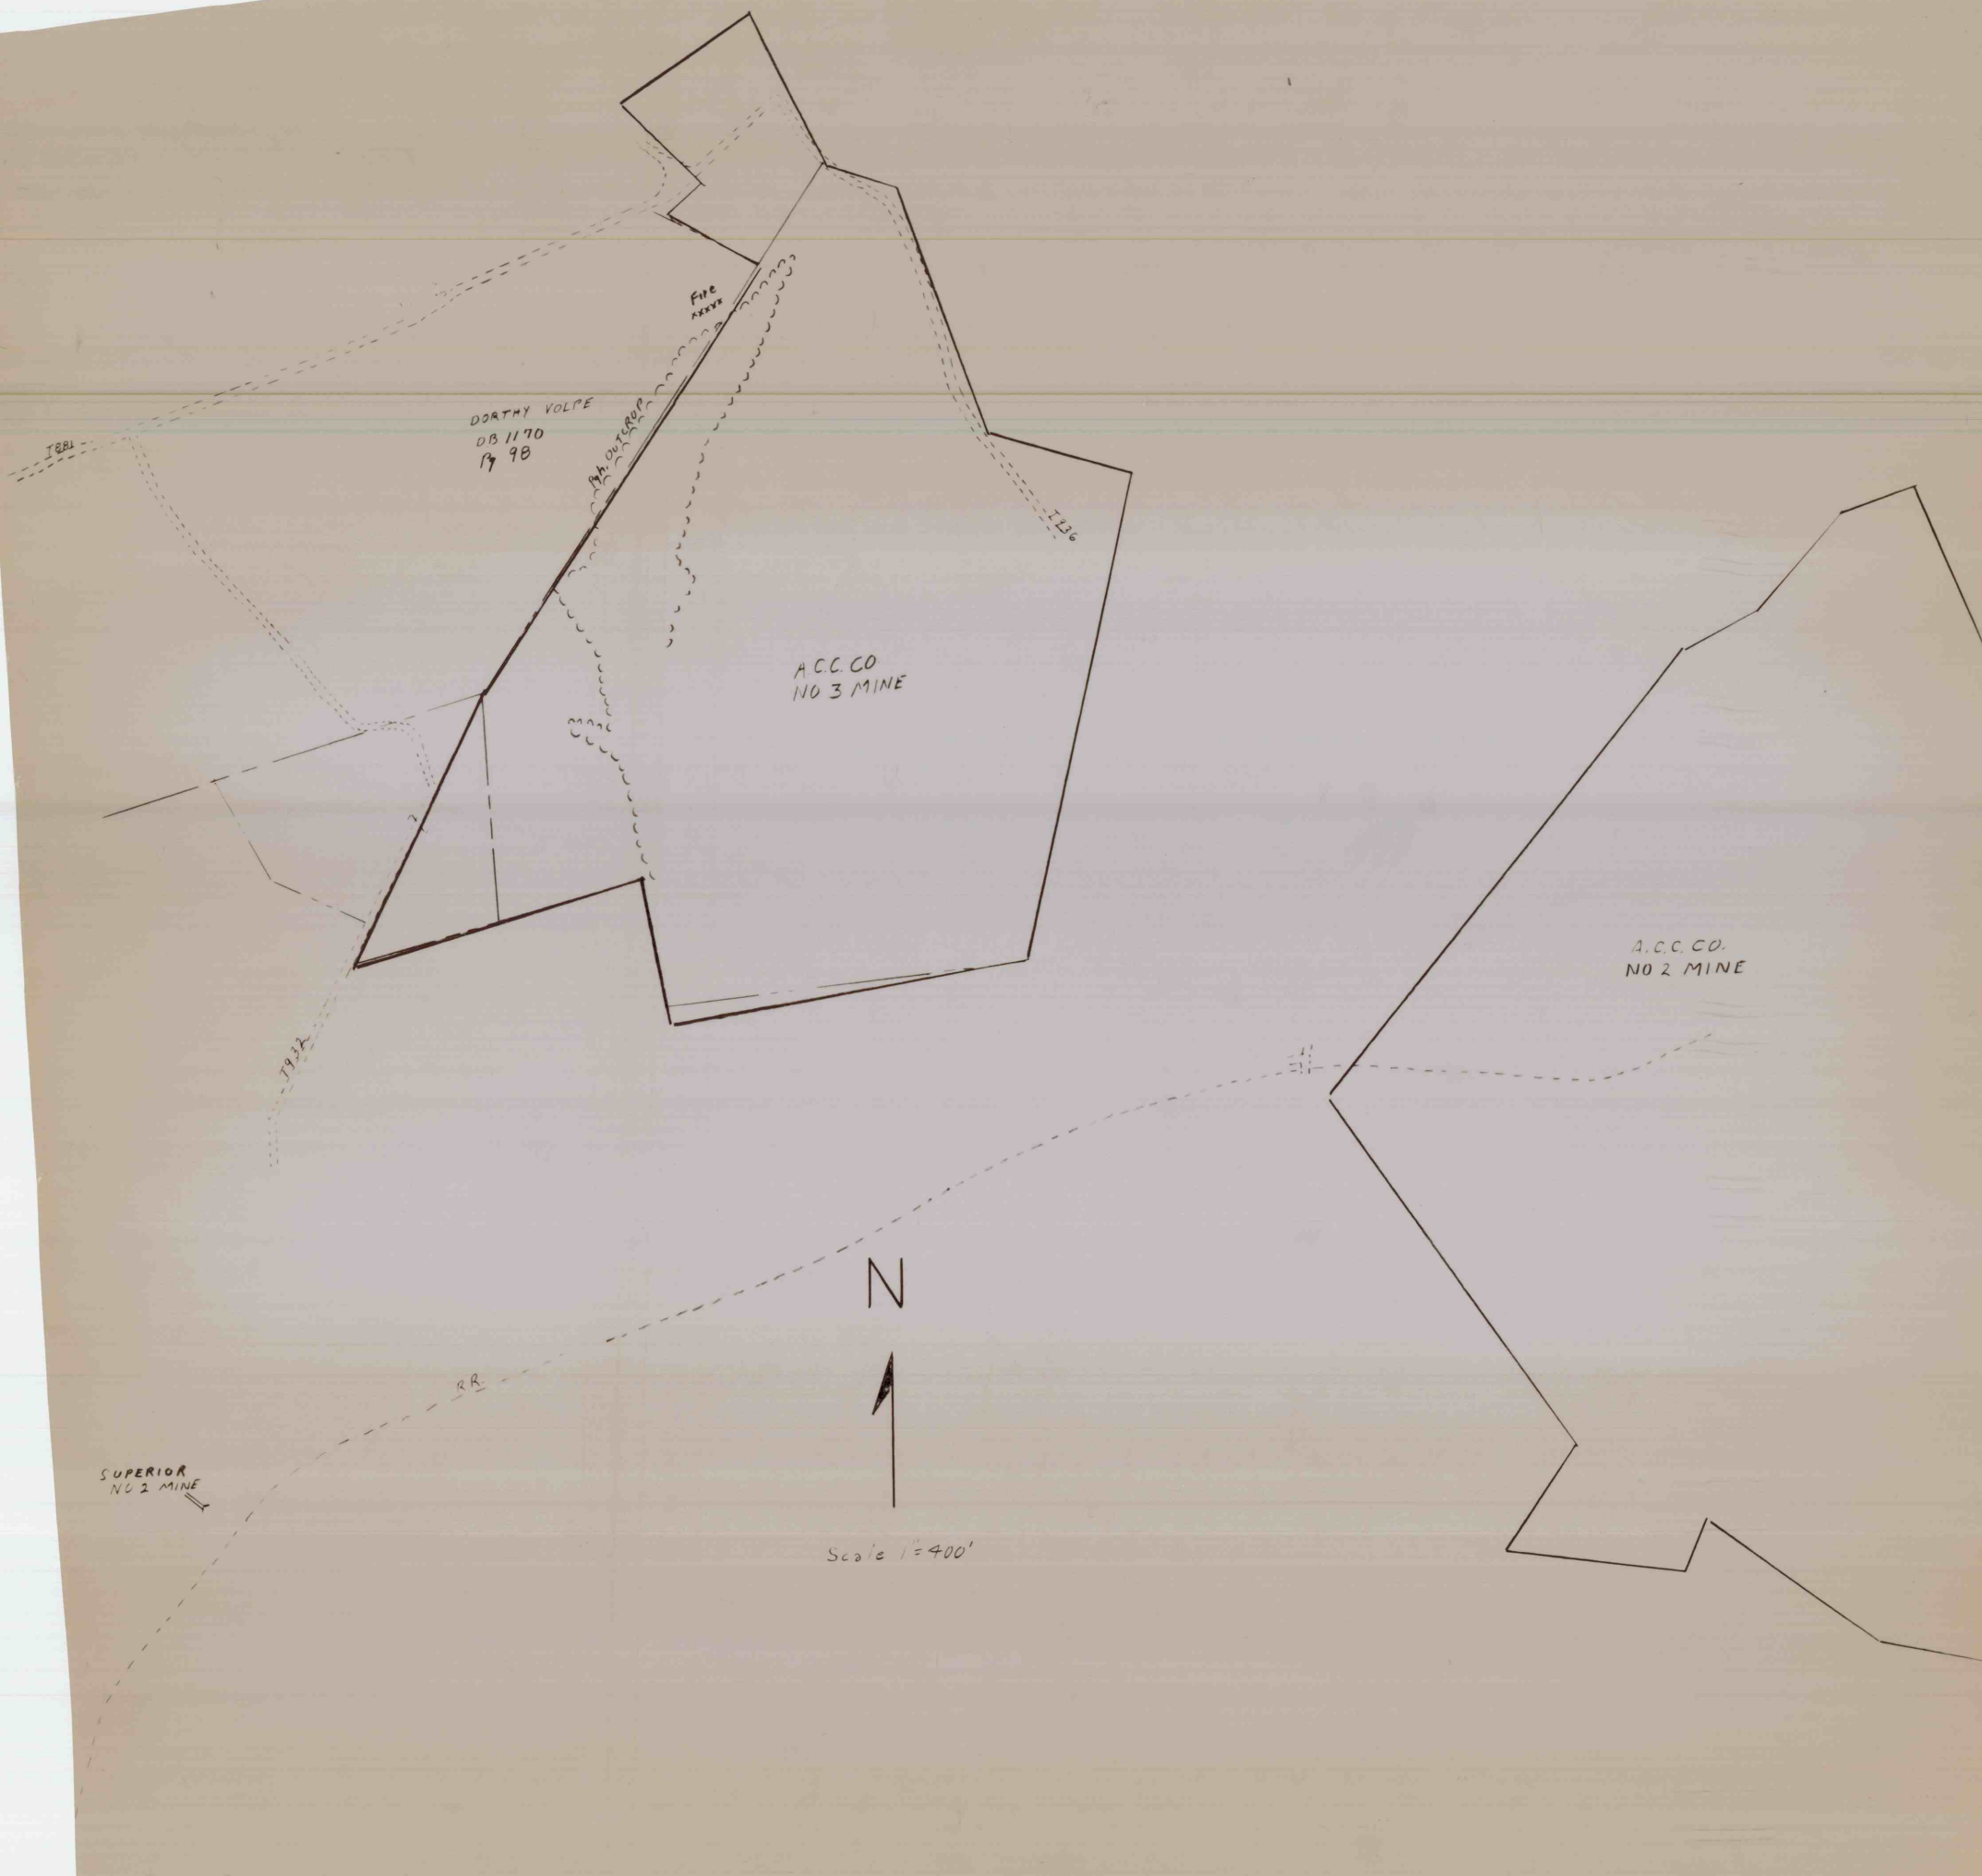


DORTHY VOLPE
DB 1170
P 98

FIRE
ARREST

A.C.C. CO.
NO 3 MINE

A.C.C. CO.
NO 2 MINE

N

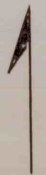

Scale 1" = 400'

SUPERIOR
NO 2 MINE

RR

T834

T881

T226