


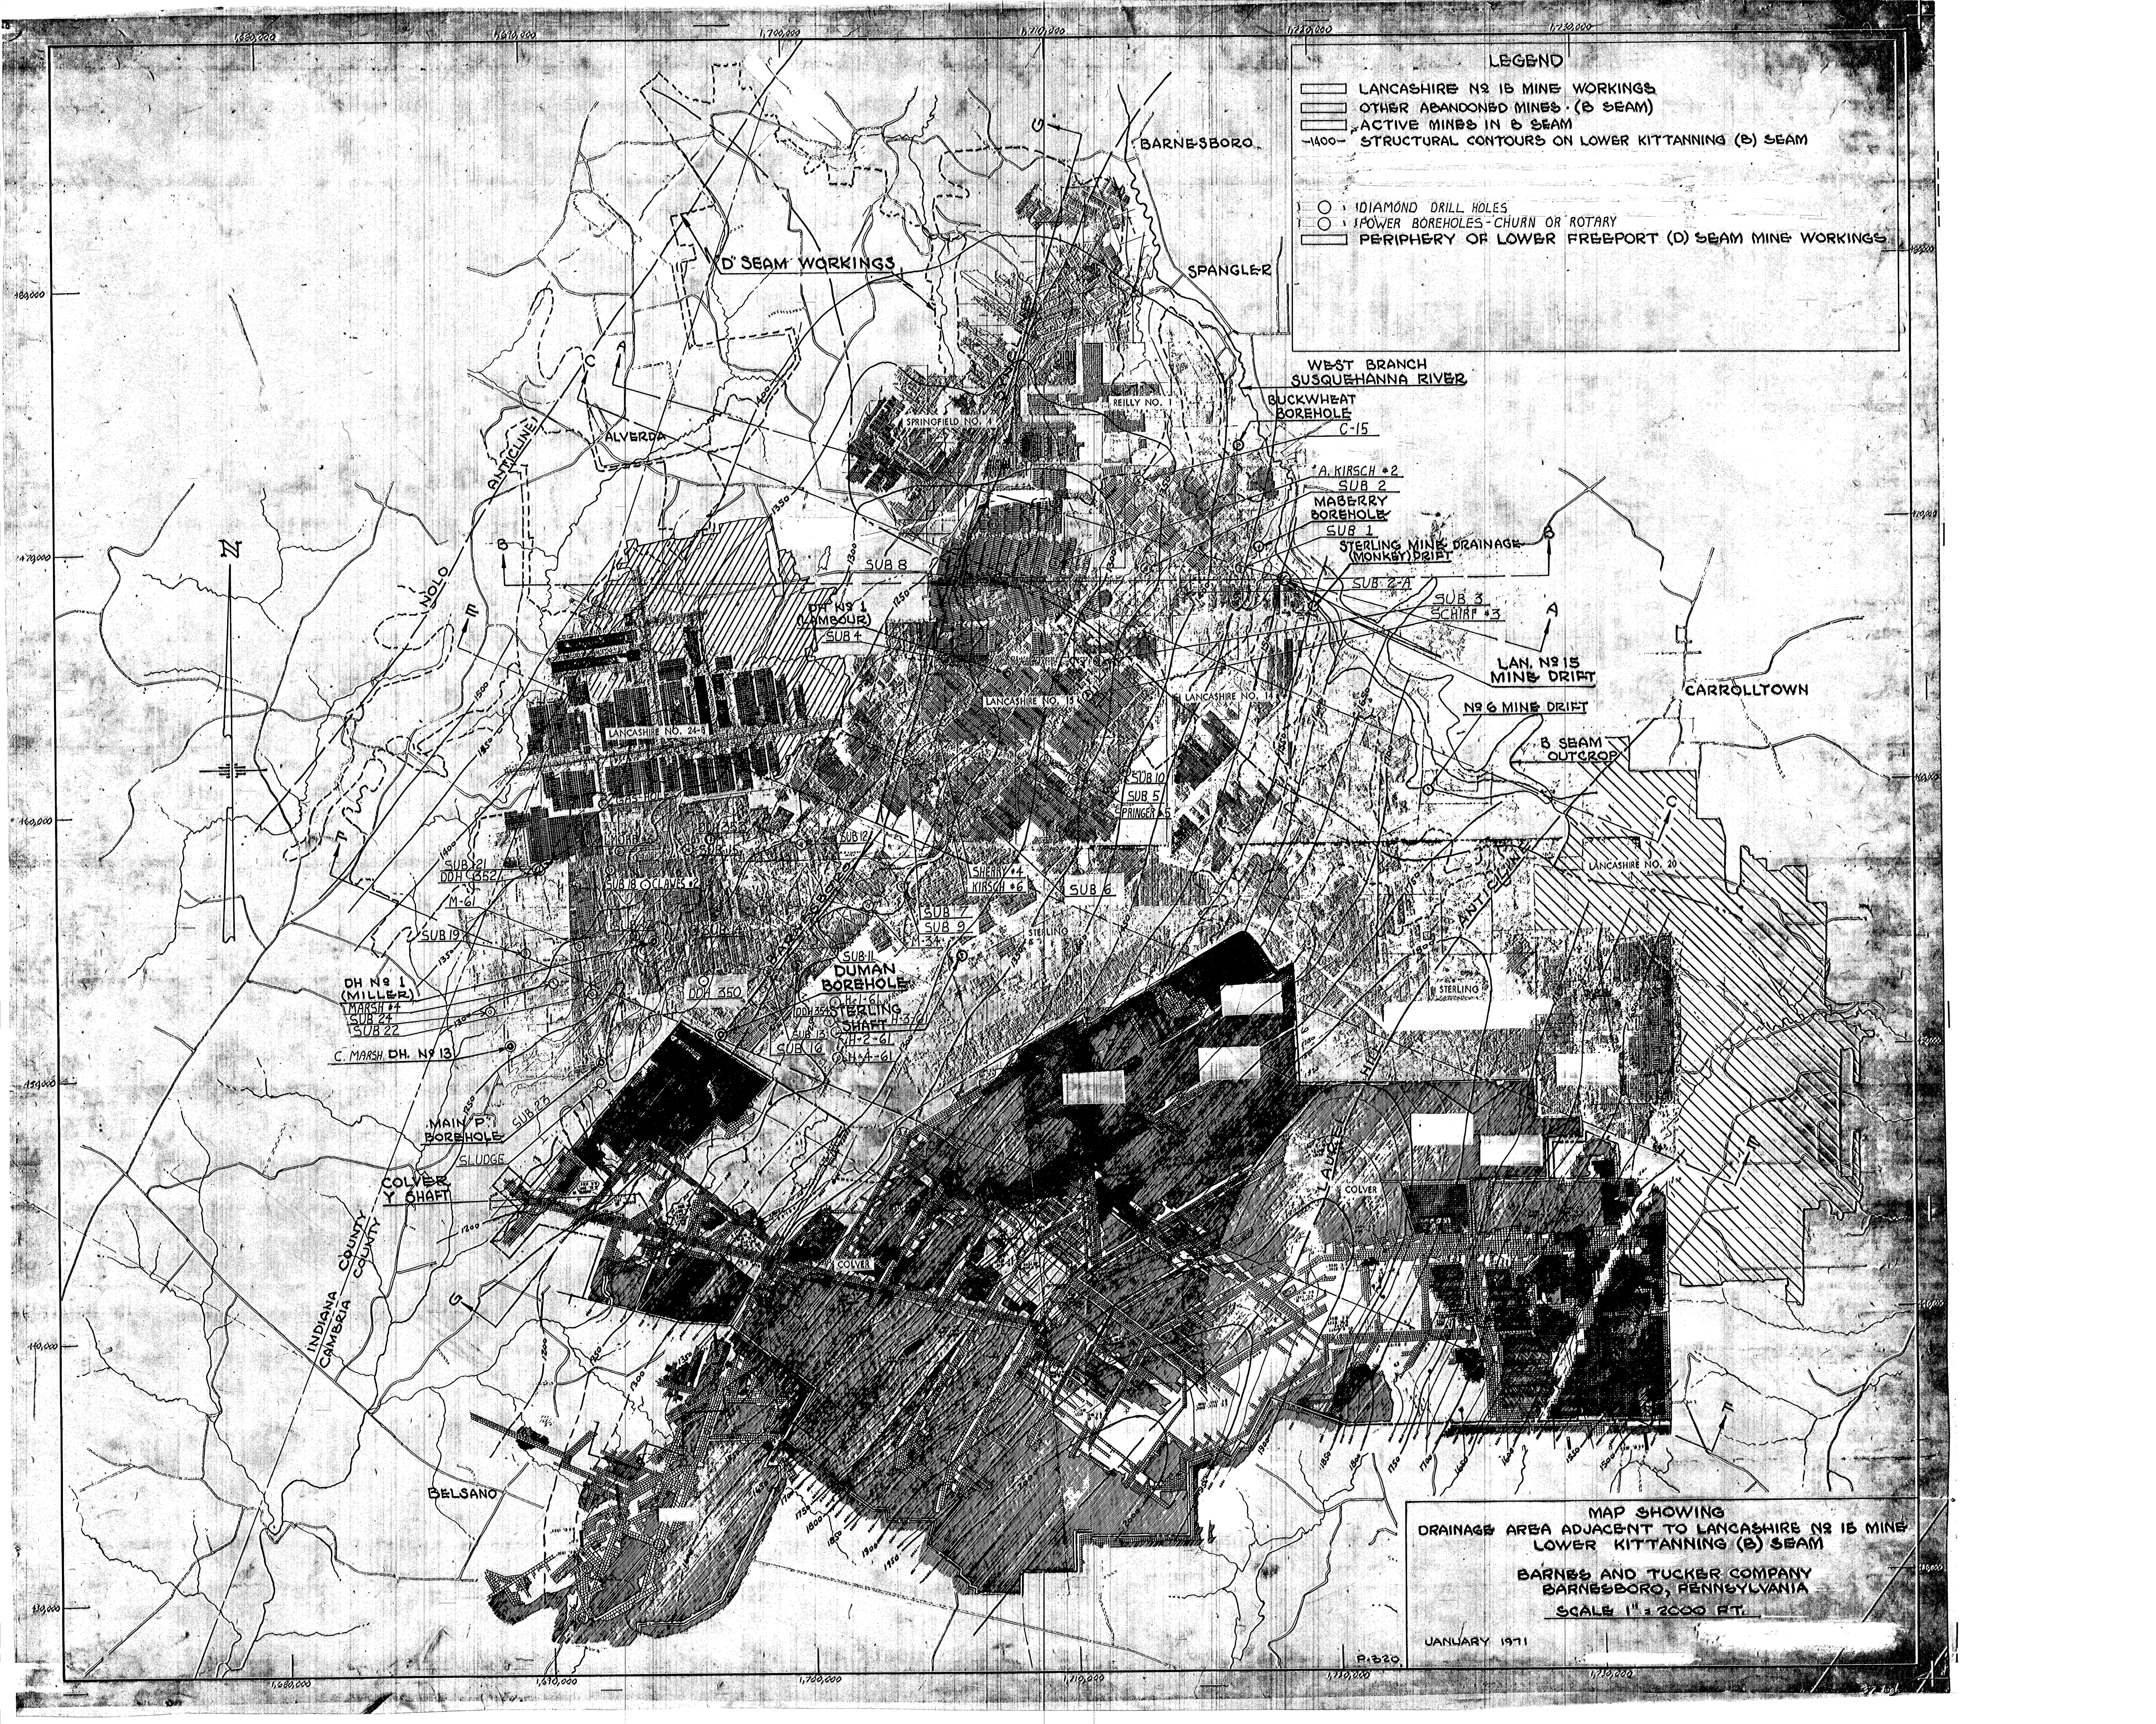

LEGEND

- LANCASHIRE NO. 15 MINE WORKINGS
- OTHER ABANDONED MINES - (B SEAM)
- ACTIVE MINES IN B SEAM
- STRUCTURAL CONTOURS ON LOWER KITTANNING (B) SEAM
- DIAMOND DRILL HOLES
- POWER BOREHOLES - CHURN OR ROTARY
- PERIPHERY OF LOWER FREEPORT (D) SEAM MINE WORKINGS

MAP SHOWING
DRAINAGE AREA ADJACENT TO LANCASHIRE NO. 15 MINE
LOWER KITTANNING (B) SEAM
BARNES AND TUCKER COMPANY
BARNESBORO, PENNSYLVANIA
SCALE 1" = 2000 FT.

JANUARY 1971