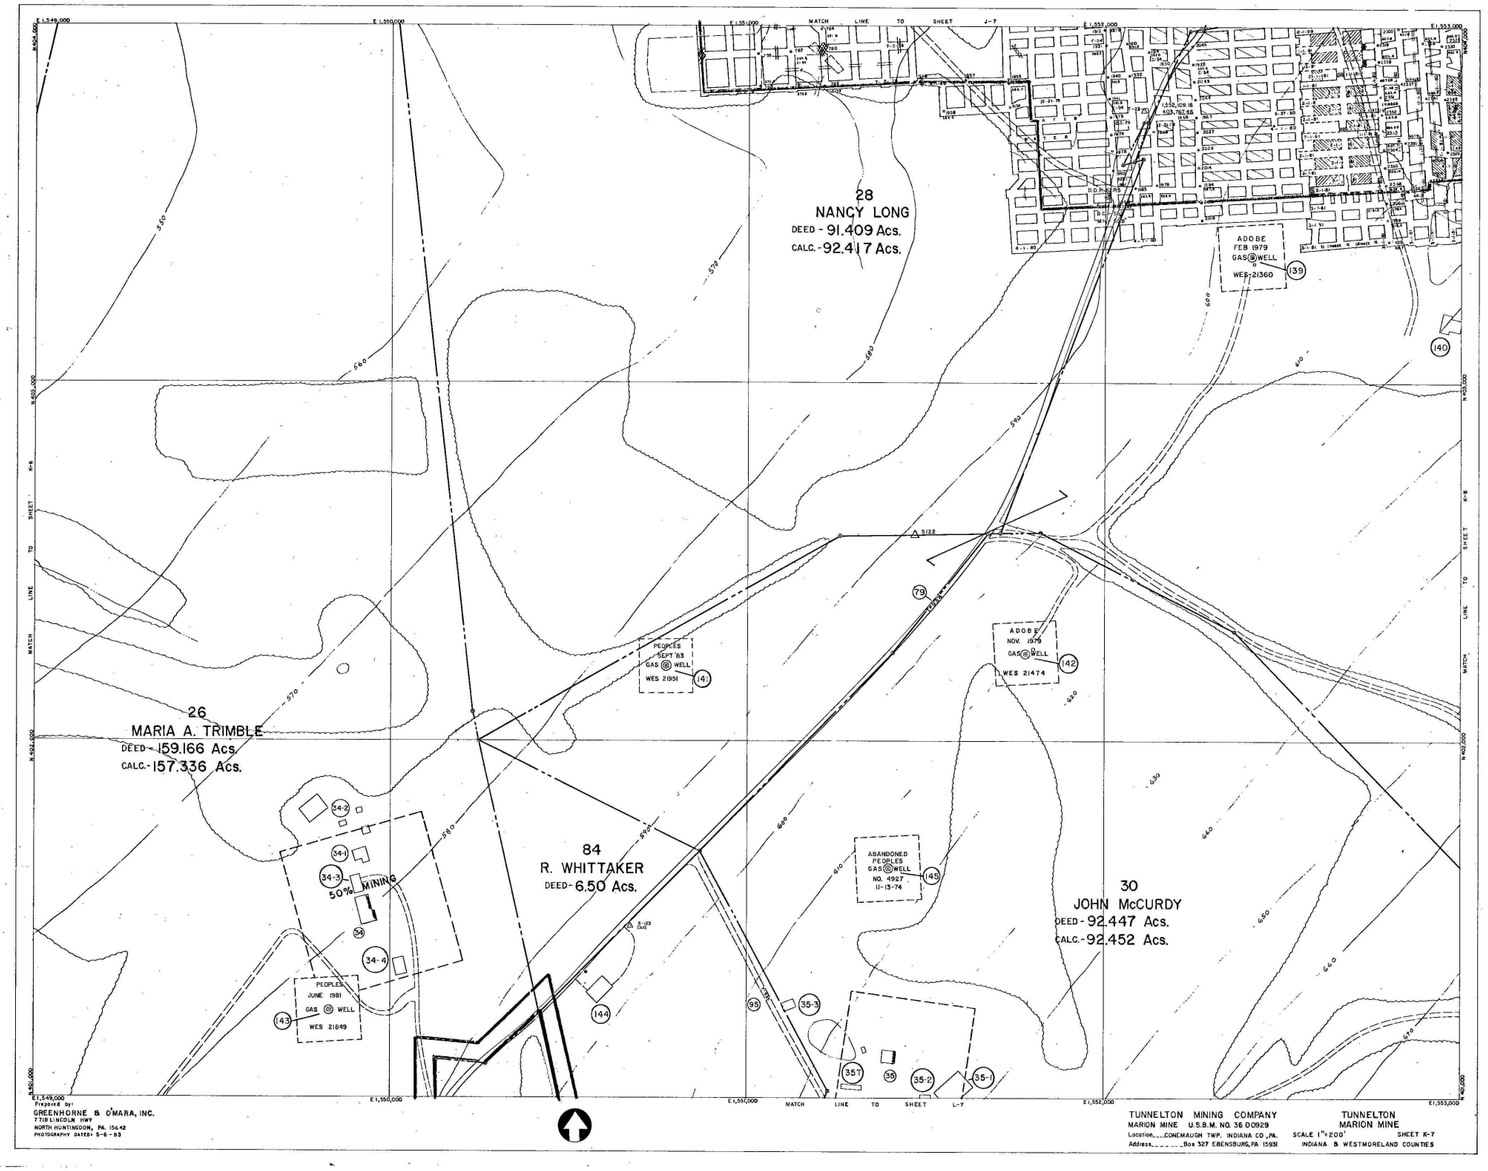

EXHIBIT "A"

Registered PROFESSIONAL ENGINEER No. 25079 E
John William Yoskovitz
COMMONWEALTH OF PENNSYLVANIA

John Yoskovitz

TUNNELTON MINING CO.

MARION MINE

DIV. OF PENNSYLVANIA MINES CORP.

UPPER FREEPORT "E" SEAM

CONEMAUGH TWP. — INDIANA CO., PA.

DERRY & LOYALHANNA TWPS. — WESTMORELAND CO., PA.

SCALE 1"=200'

DWELLINGS & CEMETERIES (IN PLACE BEFORE 1966 ACT)

PUBLIC BUILDINGS

BOUNDARY OF MINE

POLITICAL SUBDIVISION BOUNDARIES

FIVE YEAR MINE OUTLINE

OUTCROP OF "E" SEAM (N/A)

FEATURE IDENTIFICATION NO. (1)

PERIOD COVERED ———— 6-1-84 TO 6-1-89