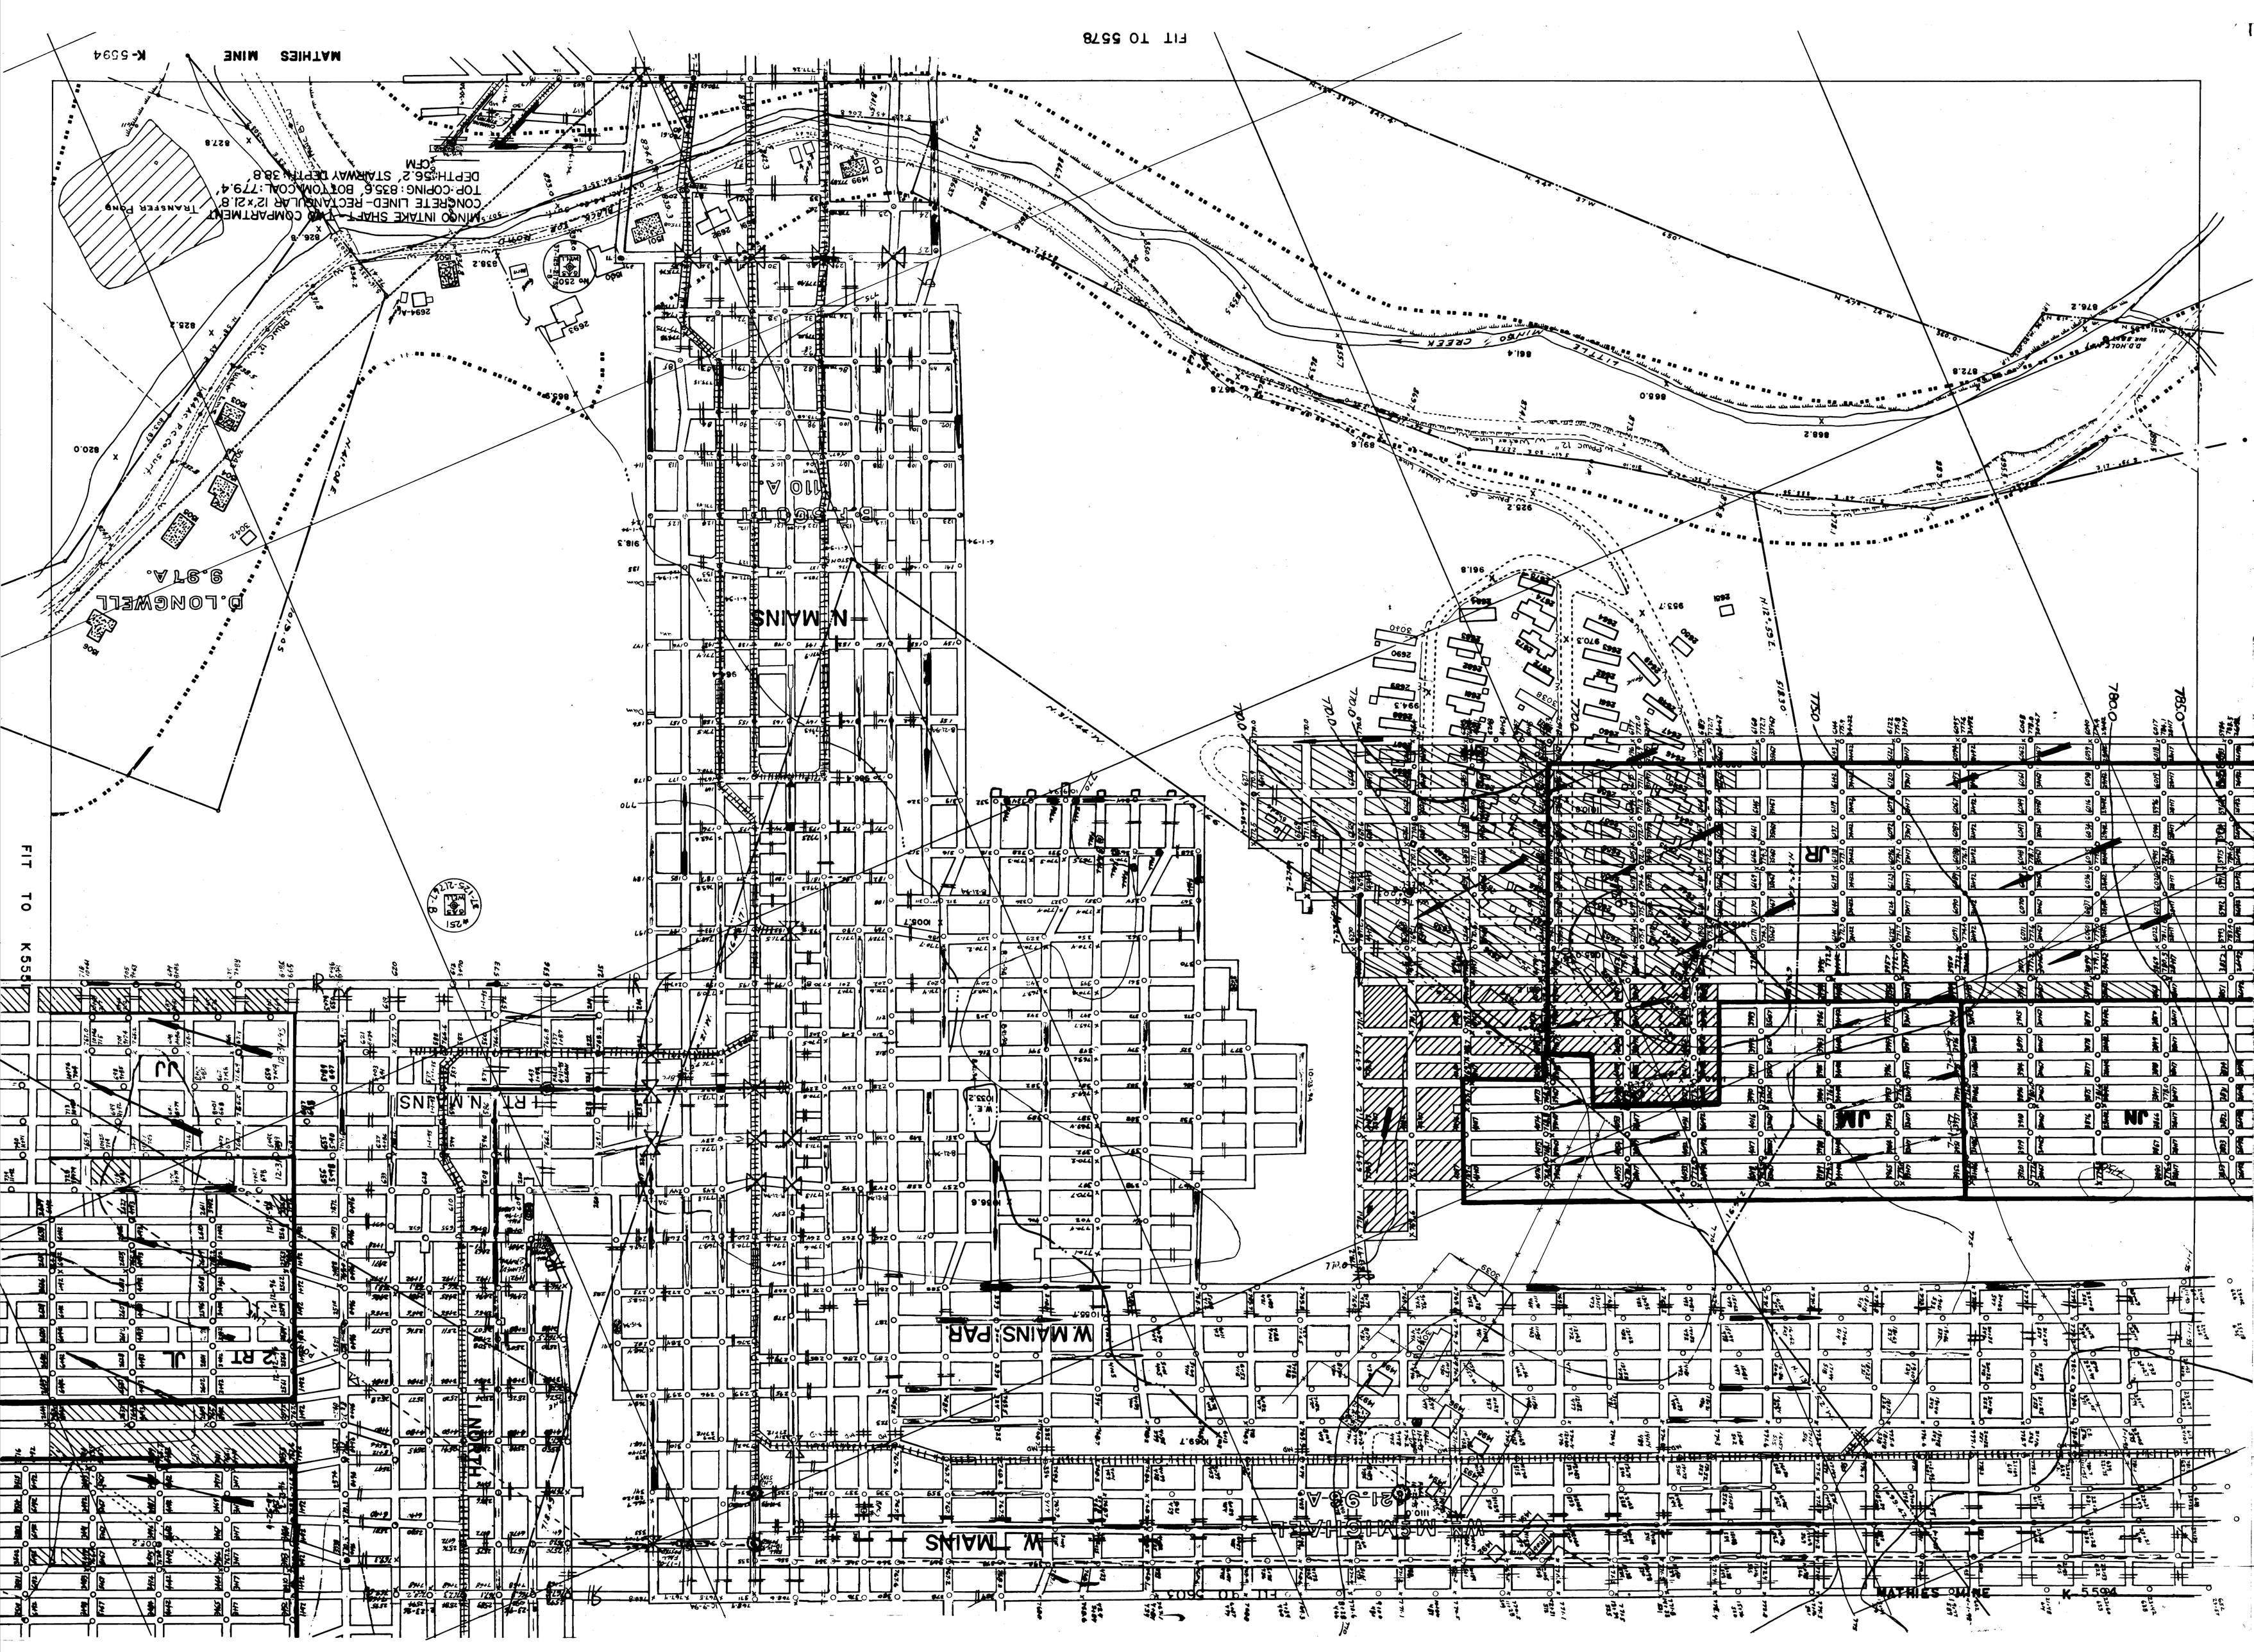
FIT TO 5578
MATHIES MINE
K-5594
MINGO INTAKE SHAFT - TWO COMPARTMENT
CONCRETE LINED-RECTANGULAR 12'x21.8'
TOP-COPING: 835.6', BOTTOM COAL: 779.4'
DEPTH: 56.2', STAIRWAY DEPTH: 38.8'
TRANSFER PUMP
D.LONGWELL
9.97A.
N. MAINS
110 A.
JR
JU
JL
2 RT
W. MAINS PAR
W. MAINS
W. MAINS
FIT TO 5503
FIT TO K55