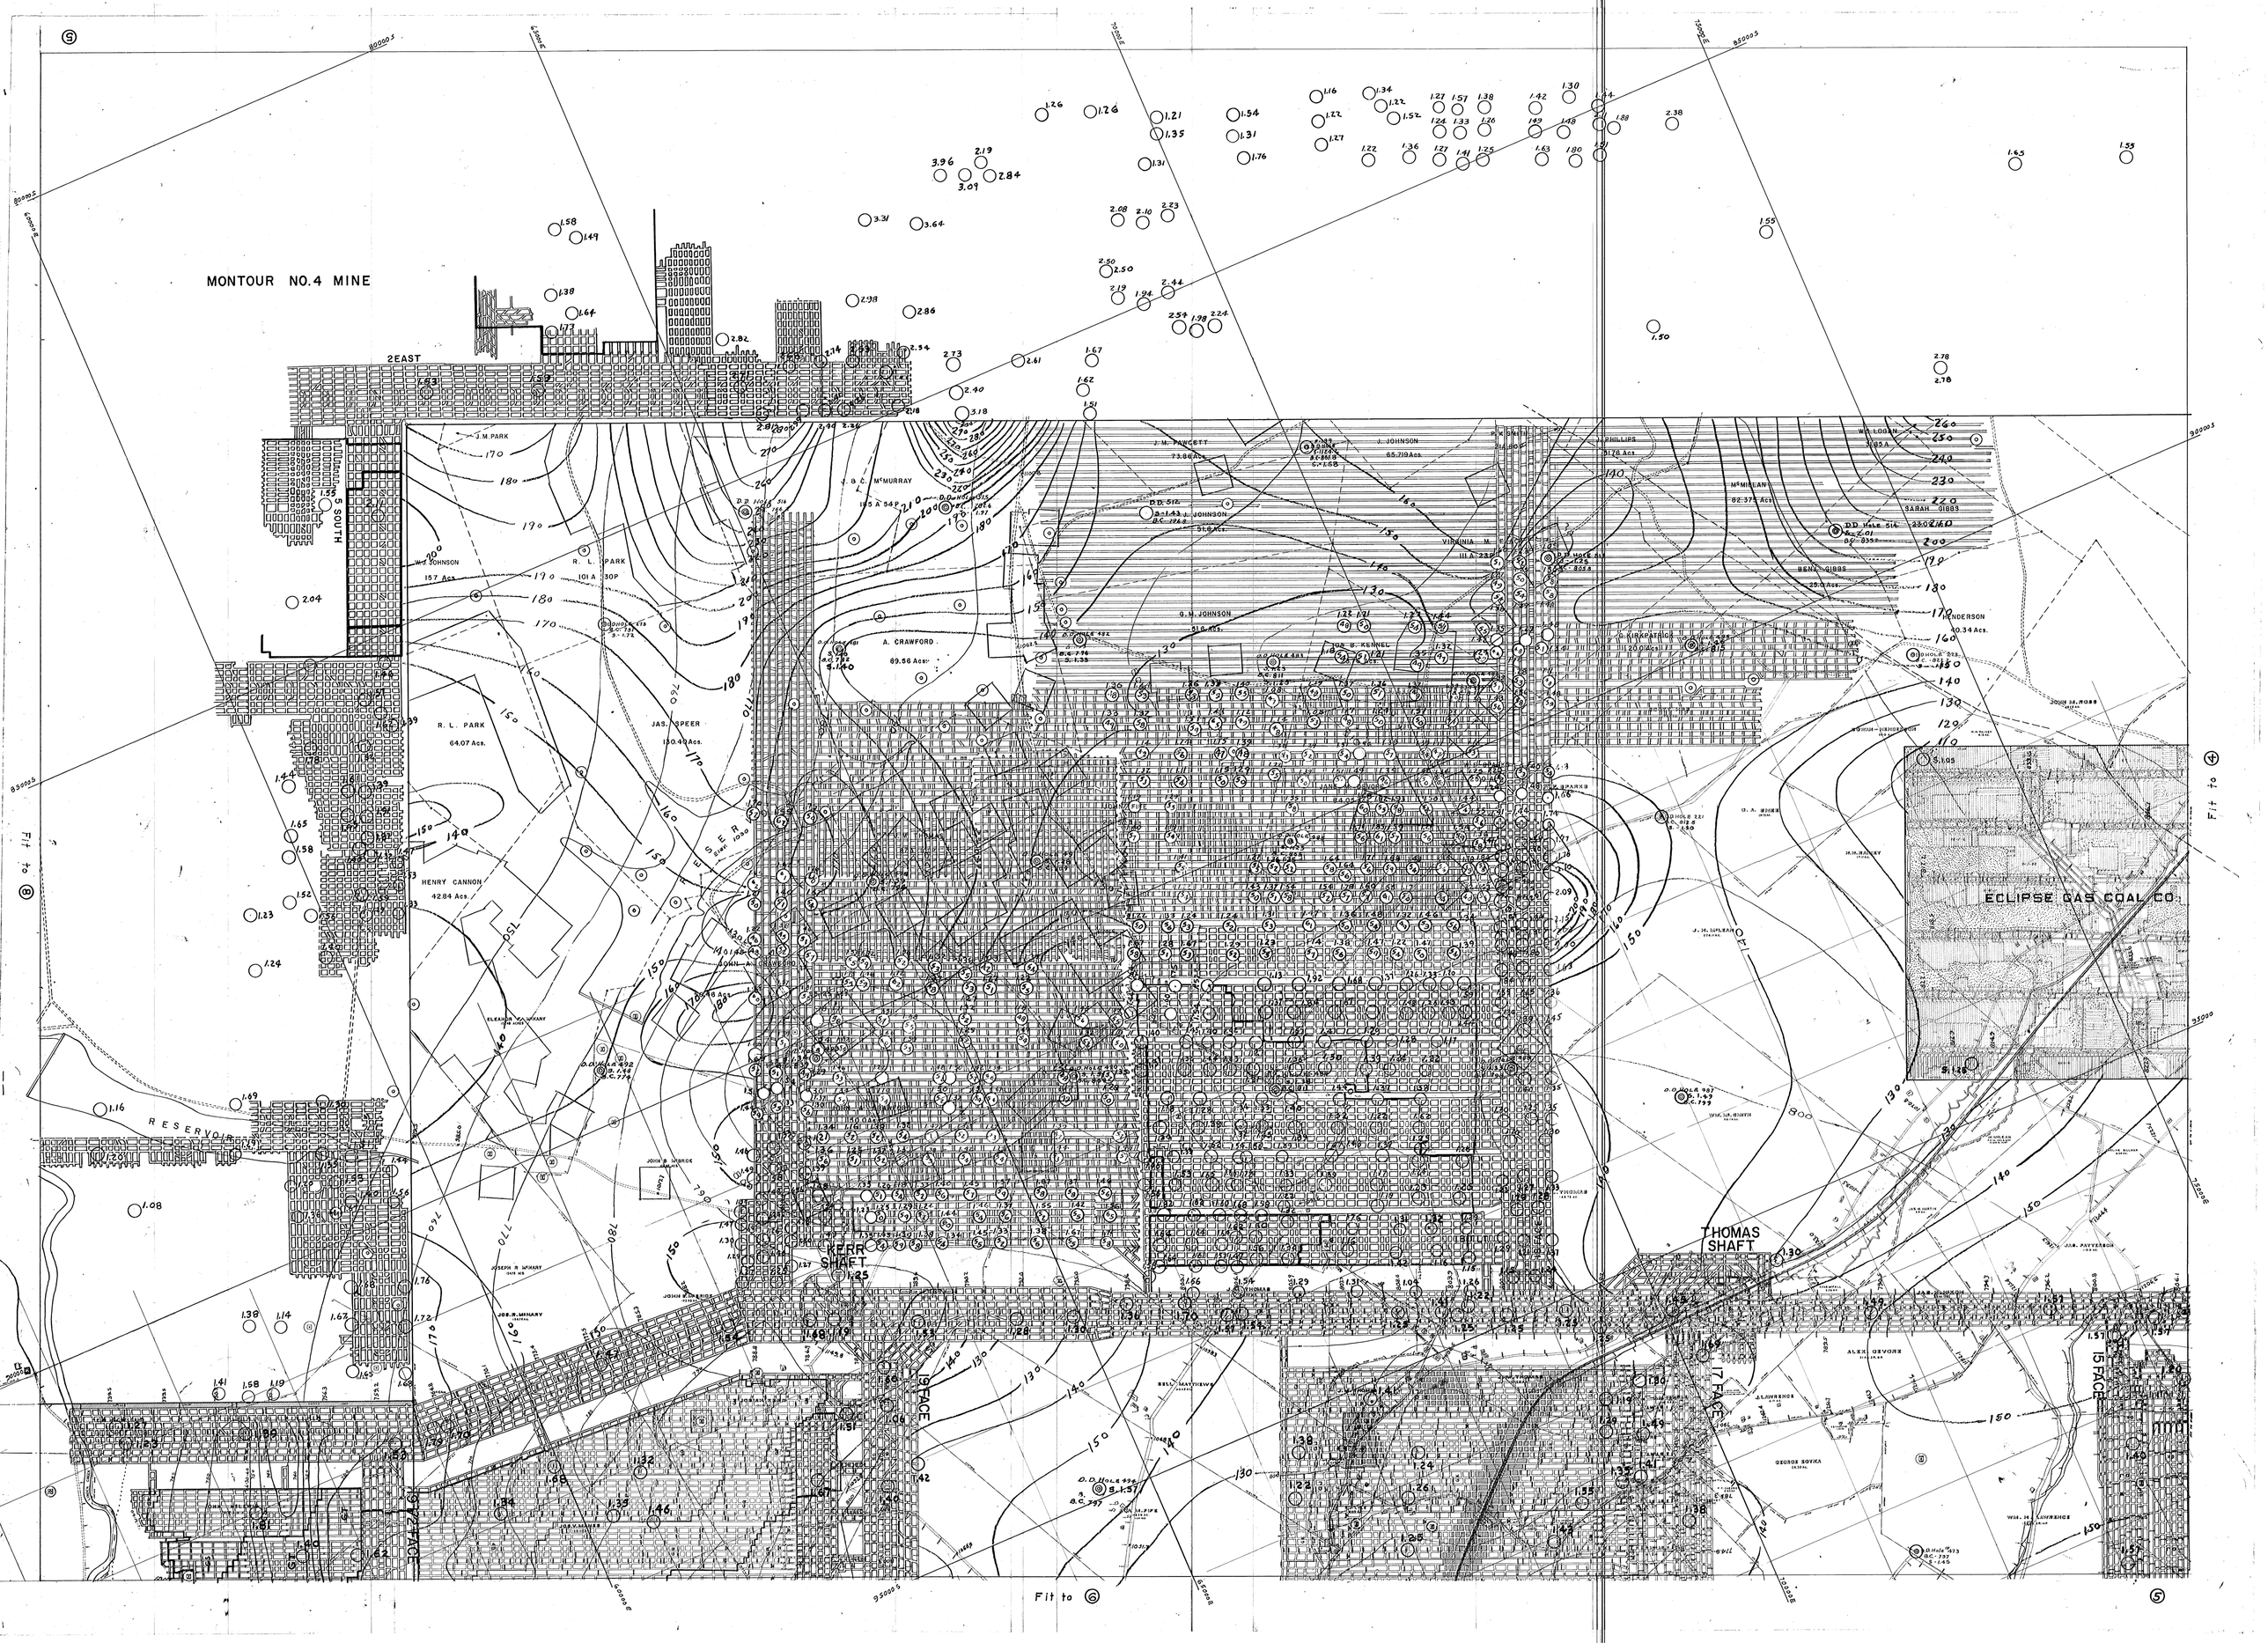

MONTOUR NO.4 MINE
2 EAST
5 SOUTH
J.M. PARK
W.J. JOHNSON
157 Acs.
R. L. PARK
101 A 30P
R. L. PARK
64.07 Acs.
JAS. SPEER
130.40 Acs.
HENRY CANNON
42.84 Acs.
A. CRAWFORD
89.56 Acs.
J. B. C. McMURRAY
J. M. PAWCETT
73.86 Acs.
J. JOHNSON
65.719 Acs.
J. JOHNSON
51.6 Acs.
G. M. JOHNSON
51.6 Acs.
J. PHILLIPS
51.76 Acs.
McMILLAN
82.375 Acs.
SARAH GIBBS
BENJ. GIBBS
25.0 Acs.
HENDERSON
40.34 Acs.
ECLIPSE GAS COAL CO.
RESERVOIR
KERR SHAFT
THOMAS SHAFT
19 FACE
17 FACE
15 FACE
Fit to ⑧
Fit to ⑥
Fit to ④
⑤