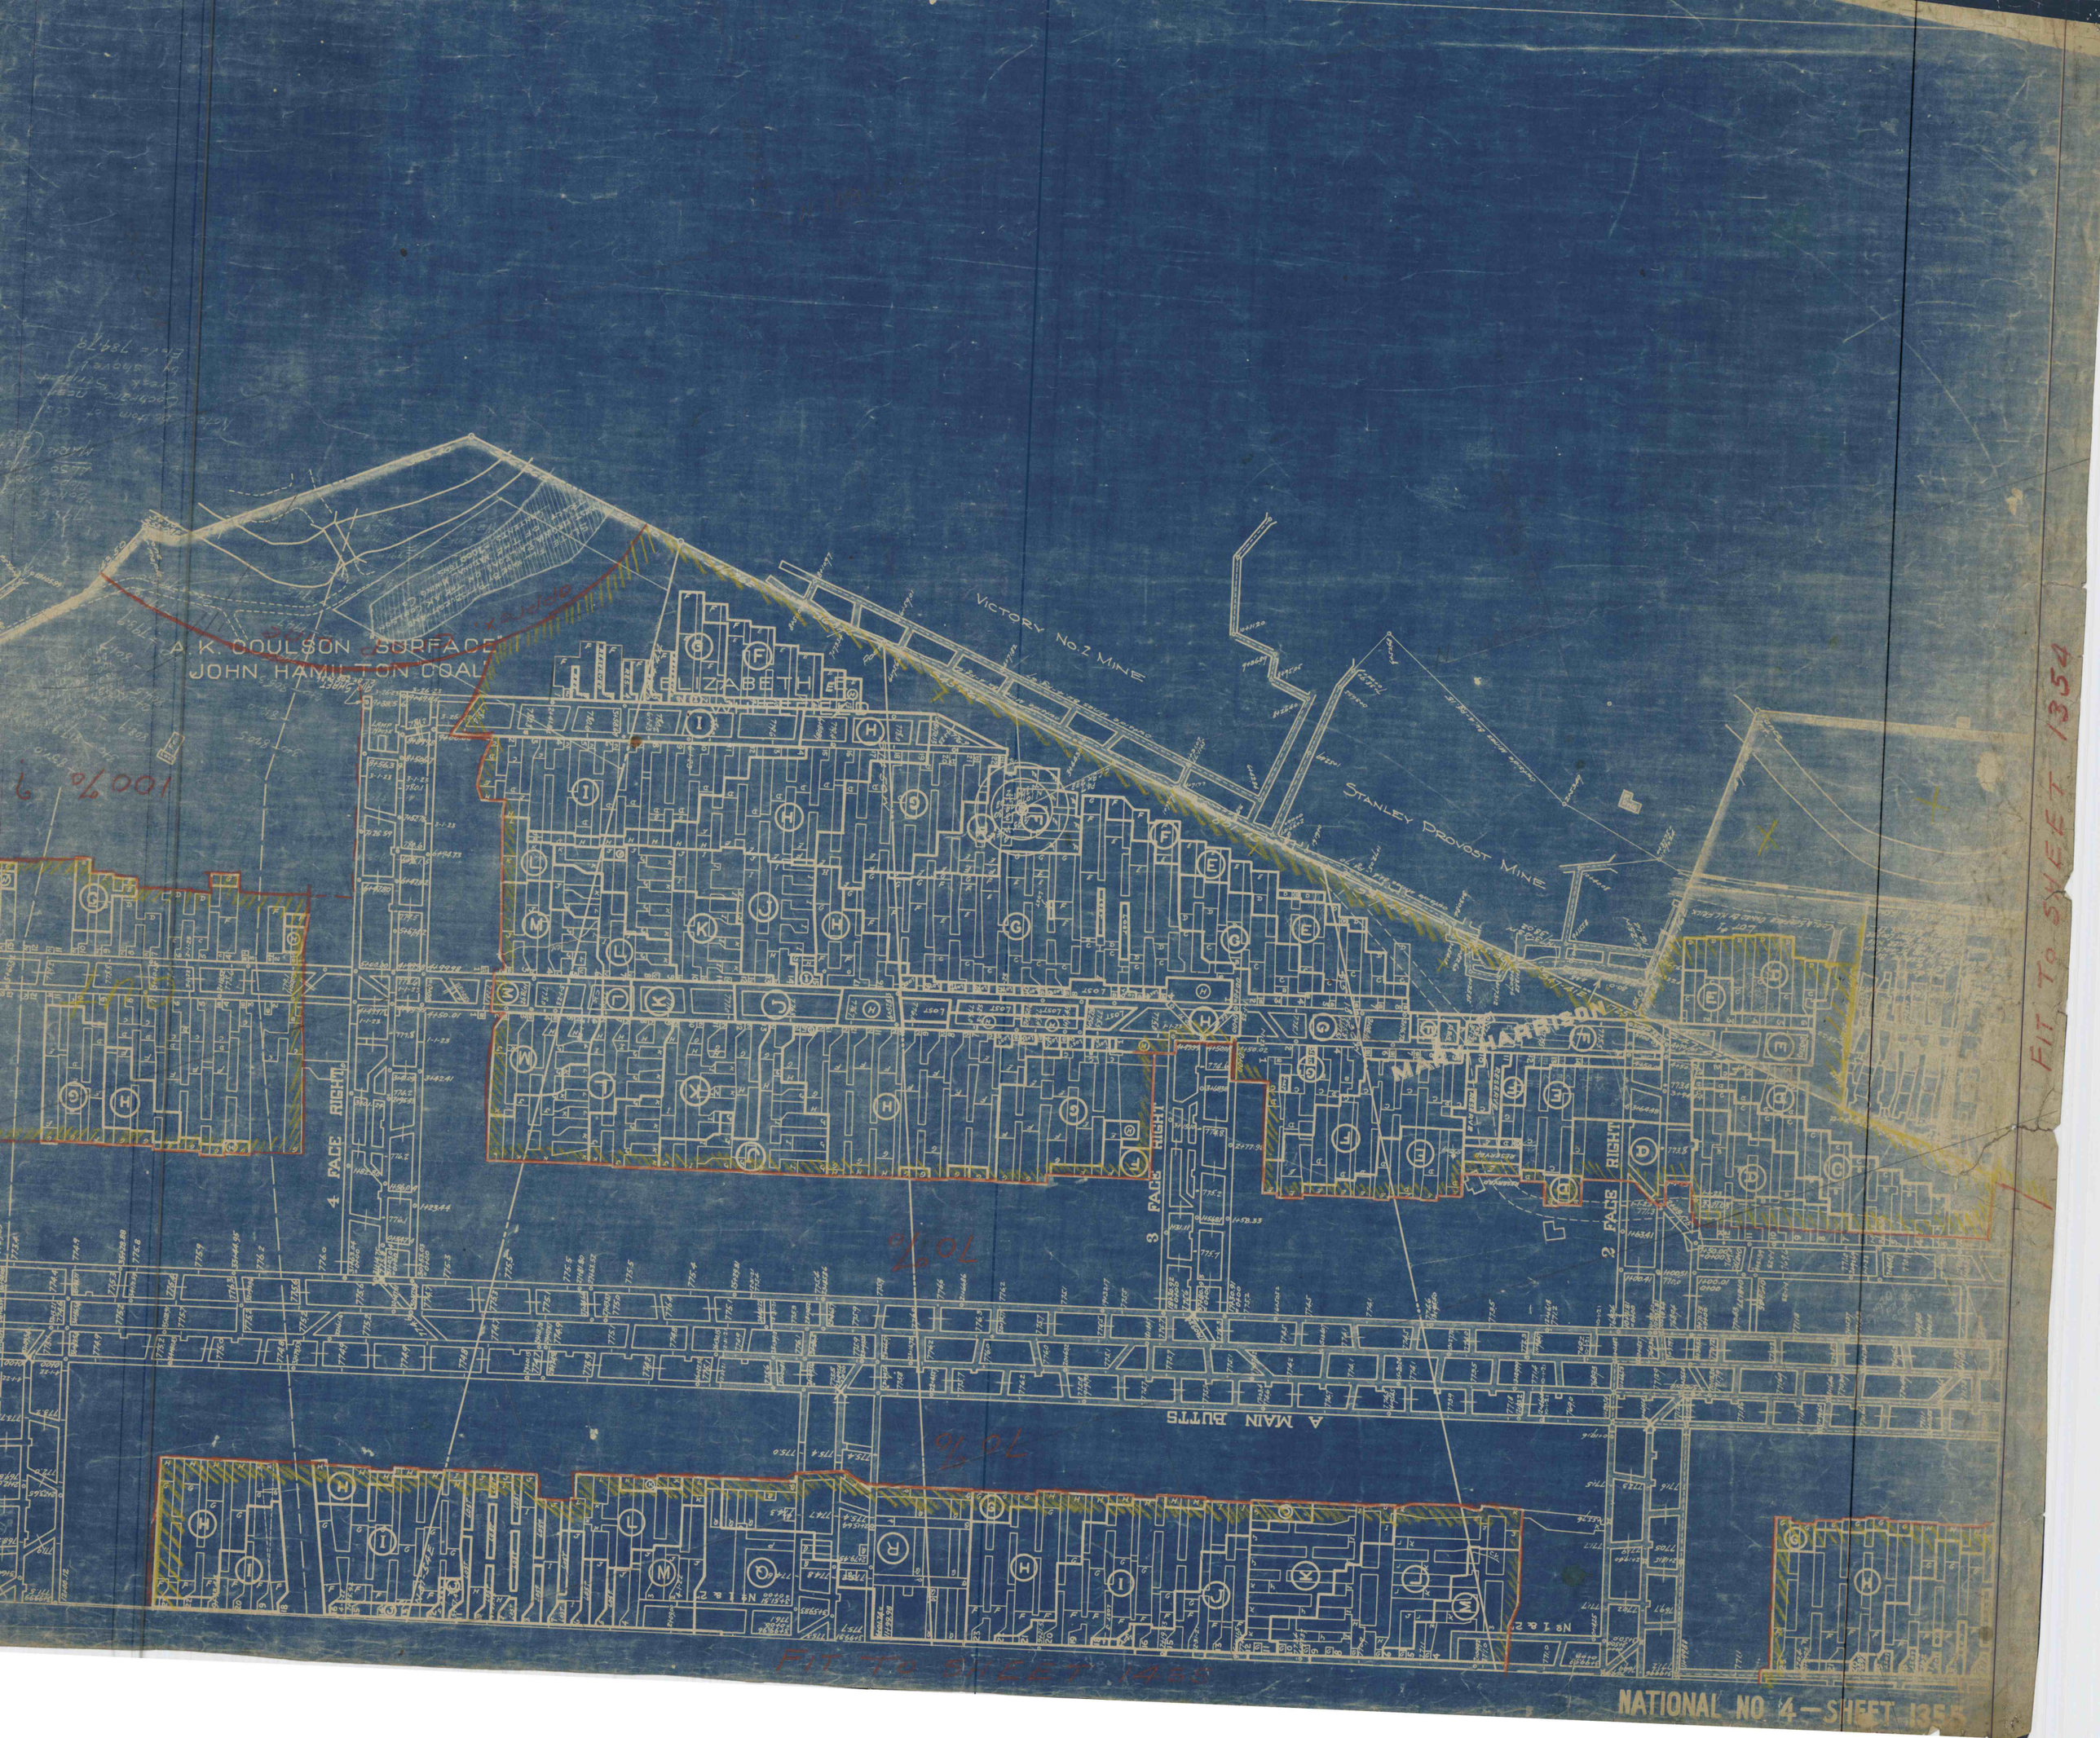
A.K. COULSON "SURFACE"
JOHN HAMILTON COAL
ELIZABETH
VICTORY No. 2 MINE
STANLEY PROVOST MINE
MARK HARRISON
4 FACE RIGHT
3 FACE RIGHT
2 FACE RIGHT
A MAIN BUTTS
No 1 & 2
FIT TO SHEET 1425
FIT TO SHEET 1354
NATIONAL NO 4 — SHEET 1355