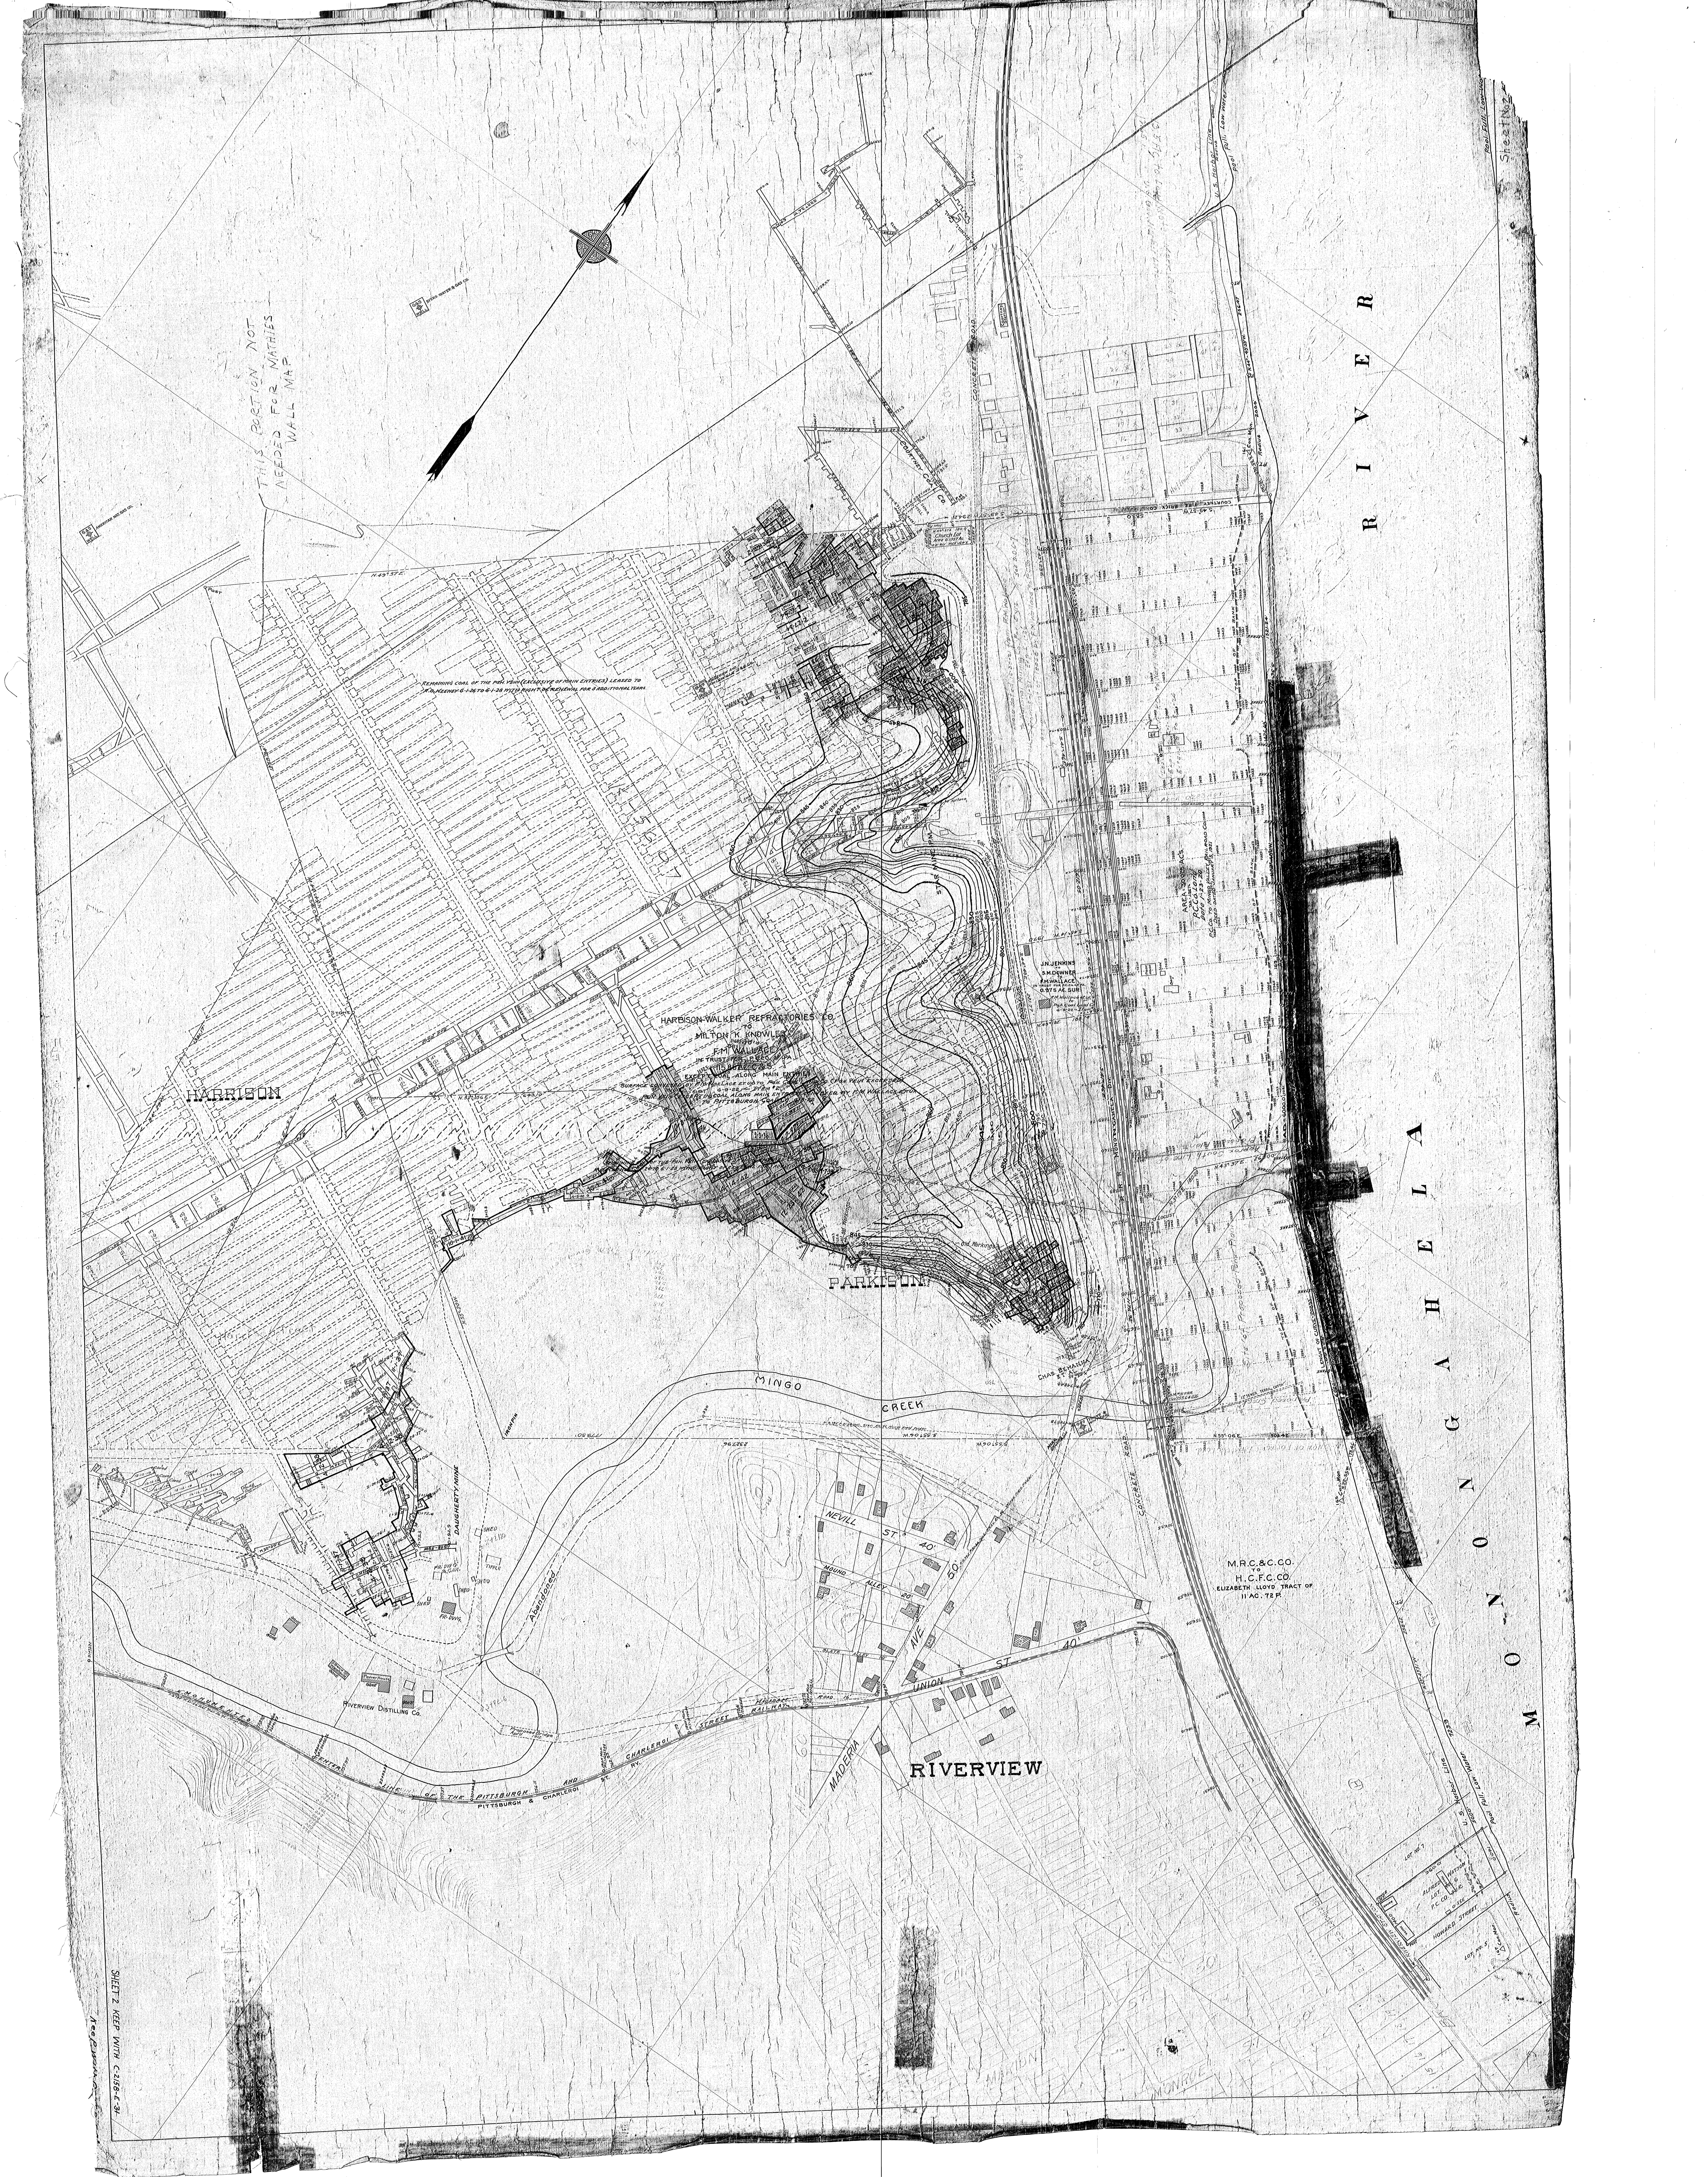
THIS PORTION NOT NEEDED FOR MATHIES WALL MAP
HARRISON
PARKISON
RIVERVIEW
MONONGAHELA RIVER
MINGO CREEK
REMAINING COAL OF THE PGH. VEIN (EXCLUSIVE OF MAIN ENTRIES) LEASED TO R.O. KEENEY 6-1-26 TO 6-1-28 WITH RIGHT OF RENEWAL FOR 3 ADDITIONAL YEARS.
GAS WELL
RIVERVIEW AND FINLEYVILLE O.&G. CO.
N.49°57'E.
HARBISON-WALKER REFRACTORIES CO.
TO
MILTON K. KNOWLES
TO
F.M. WALLACE
IN TRUST FOR P.C.CO. OF PA.
115.85 AC. C.8.S.
EXCEPT COAL ALONG MAIN ENTRIES
SURFACE CONVEYED BY F.M. WALLACE ET. UX. TO PGH. COAL CO.
6-9-22 — ITEM #2
PGH. VEIN EXCEPTING COAL ALONG MAIN ENTRIES CONVEYED BY F.M. WALLACE TO PITTSBURGH COAL CO.
Old Workings
DAUGHERTY MINE
SHAFT
SHED
TIPPLE
FR. DWG. & GAR.
FR. DWG.
IRON PIN
GONE
Bond Warehouse GONE
Power House GONE
RIVERVIEW DISTILLING CO.
Abandoned
CENTER LINE OF THE PITTSBURGH AND CHARLEROI ST. RY.
PITTSBURGH & CHARLEROI ST. RY.
CHARLEROI STREET RAILWAY
NEVILL ST 40'
MOUND ALLEY 20'
AVE 50'
UNION ST 40'
MADERIA
CONCRETE
M.R.C.&C.CO.
TO
H.C.F.C.CO.
ELIZABETH LLOYD TRACT OF
11 AC. 72 P.
Con. Mon. N.22-55W.
P.T.
MONROE
SHEET 2 KEEP WITH C-2158-E-34
Pool Full, Low Wa
Sheet No 2