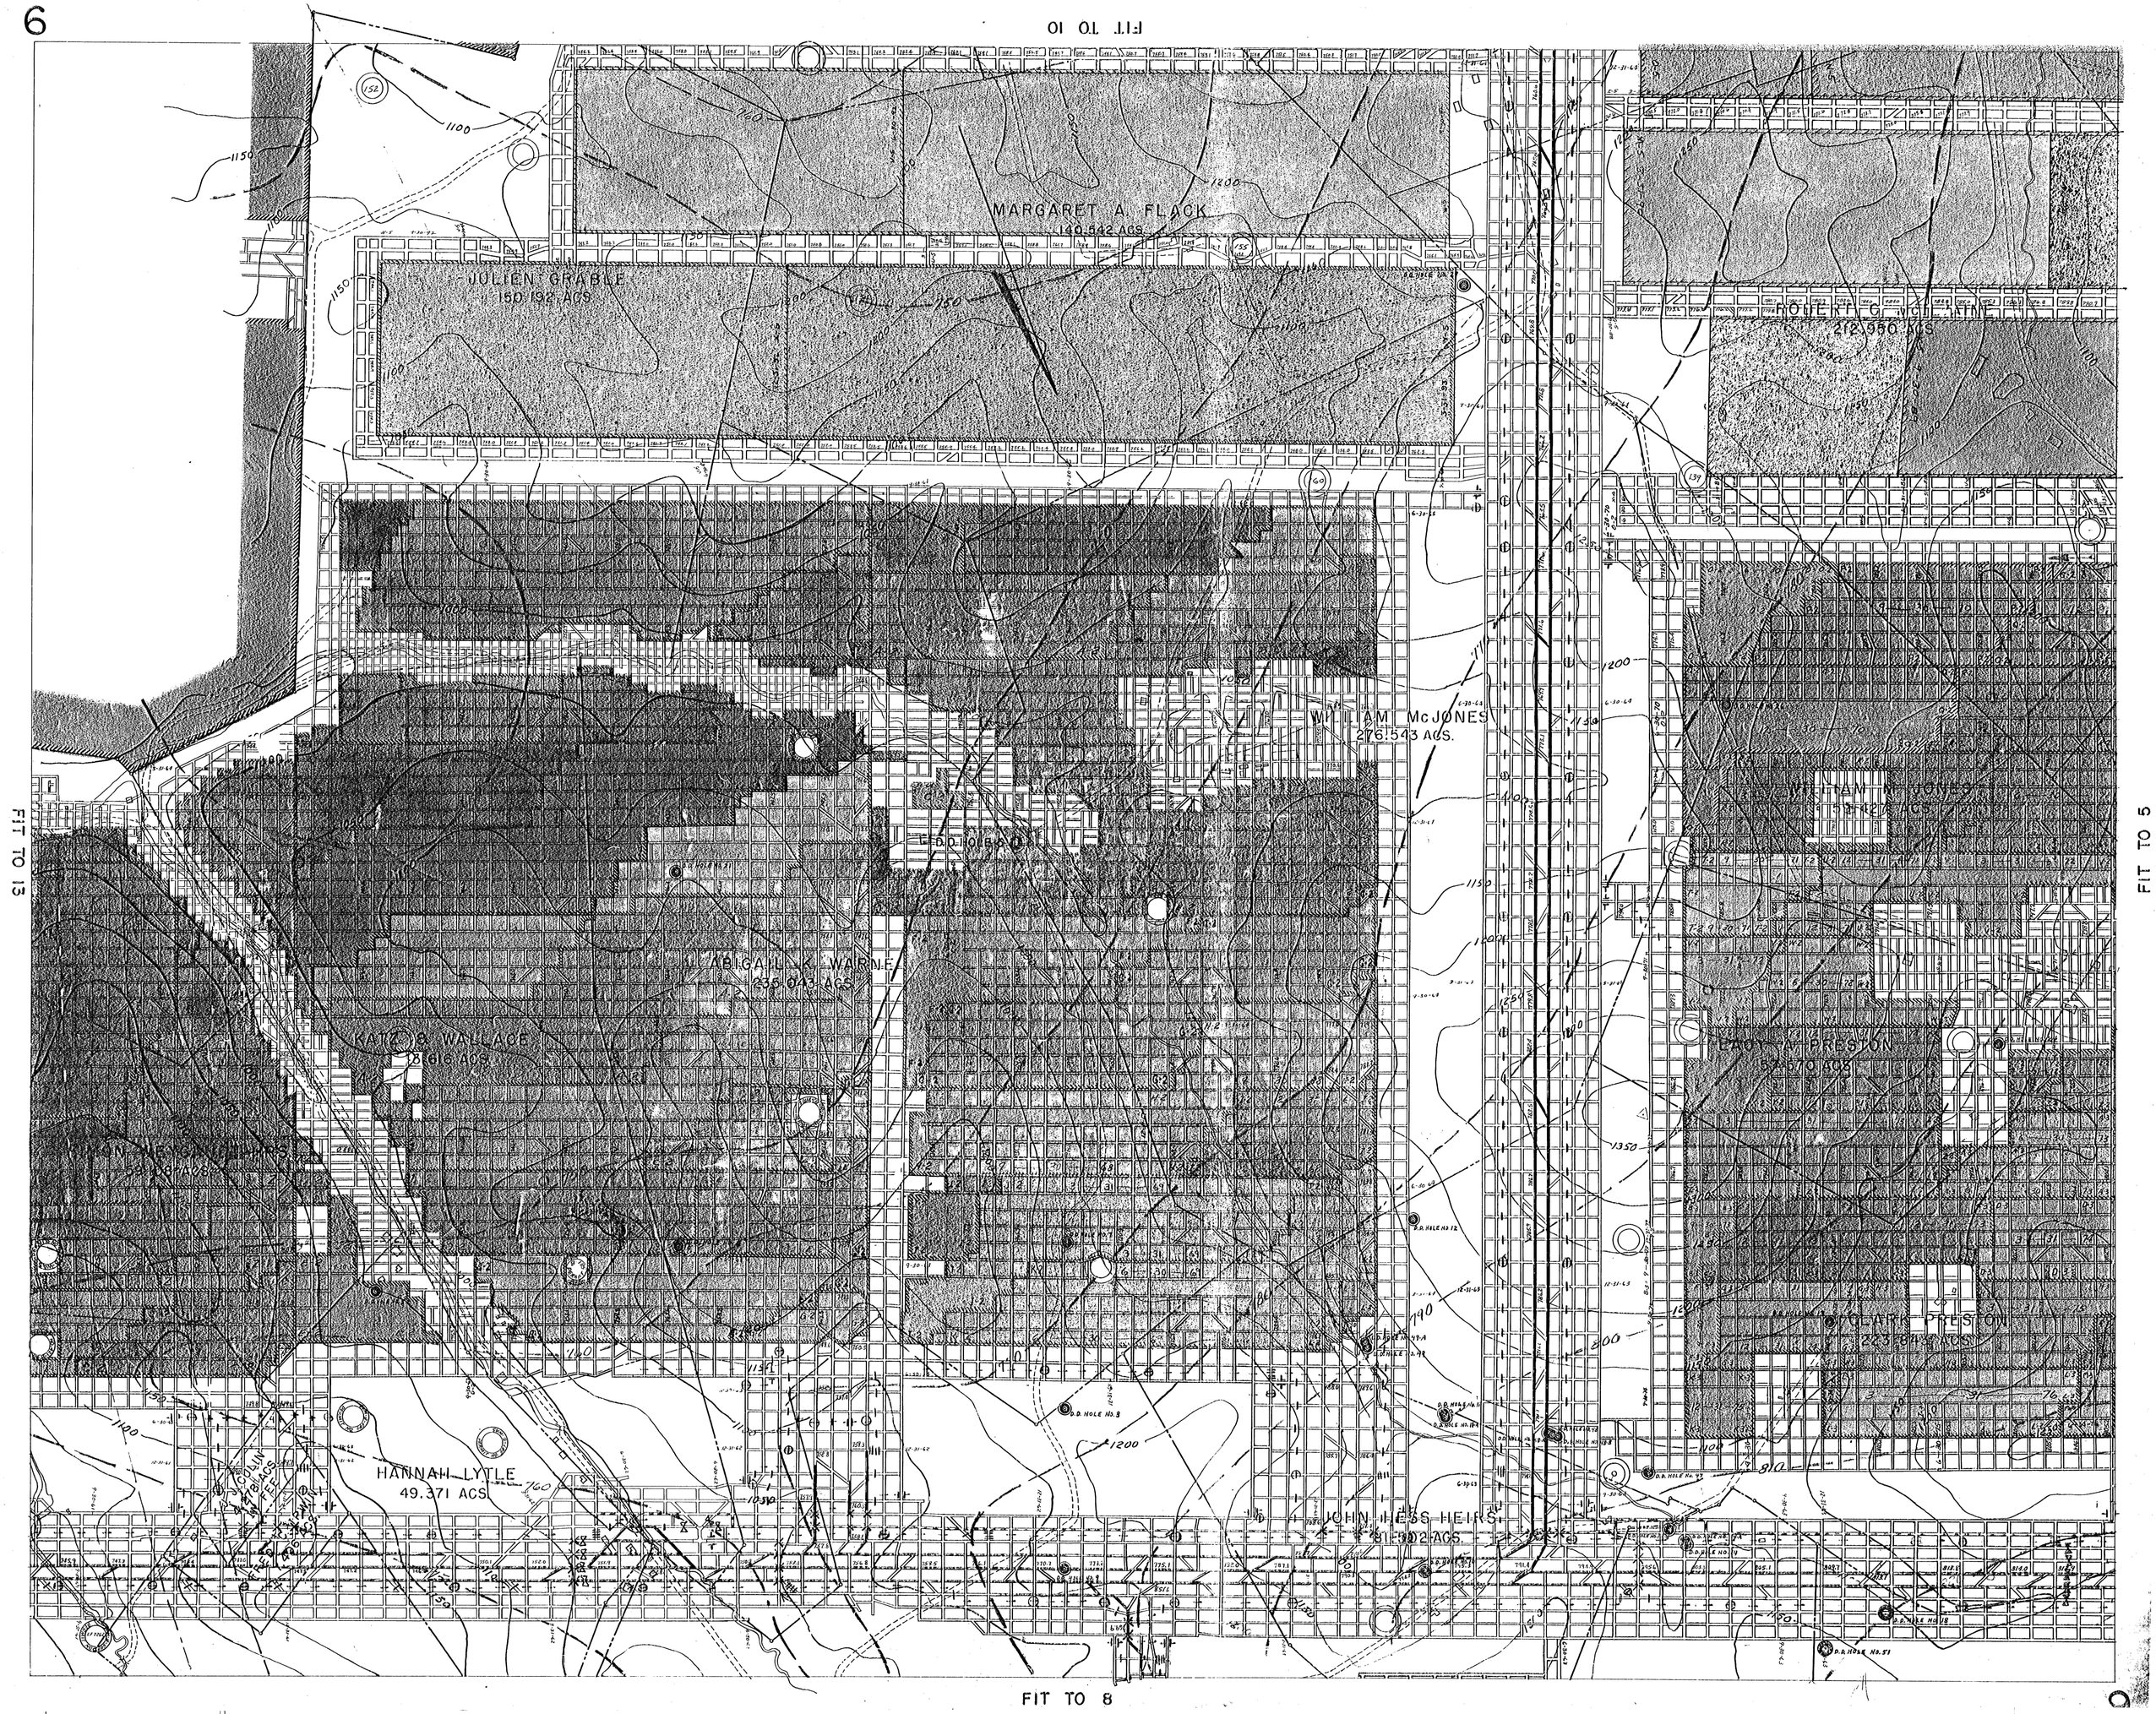
6
FIT TO 10
FIT TO 13
FIT TO 5
FIT TO 8
MARGARET A. FLACK
140.542 ACS.
JULIEN GRABLE
150.192 ACS.
ROBERT C. McKINNE
212.950 ACS.
WILLIAM McJONES
276.543 ACS.
WILLIAM M. JONES
ABIGAIL K. WARNE
235.043 ACS.
KATZ & WALLACE
LADY A. PRESTON
CLARK PRESTON
HANNAH LYTLE
49.371 ACS.
JOHN HESS HEIRS
D.D. HOLE No. 3
D.D. HOLE No. 51