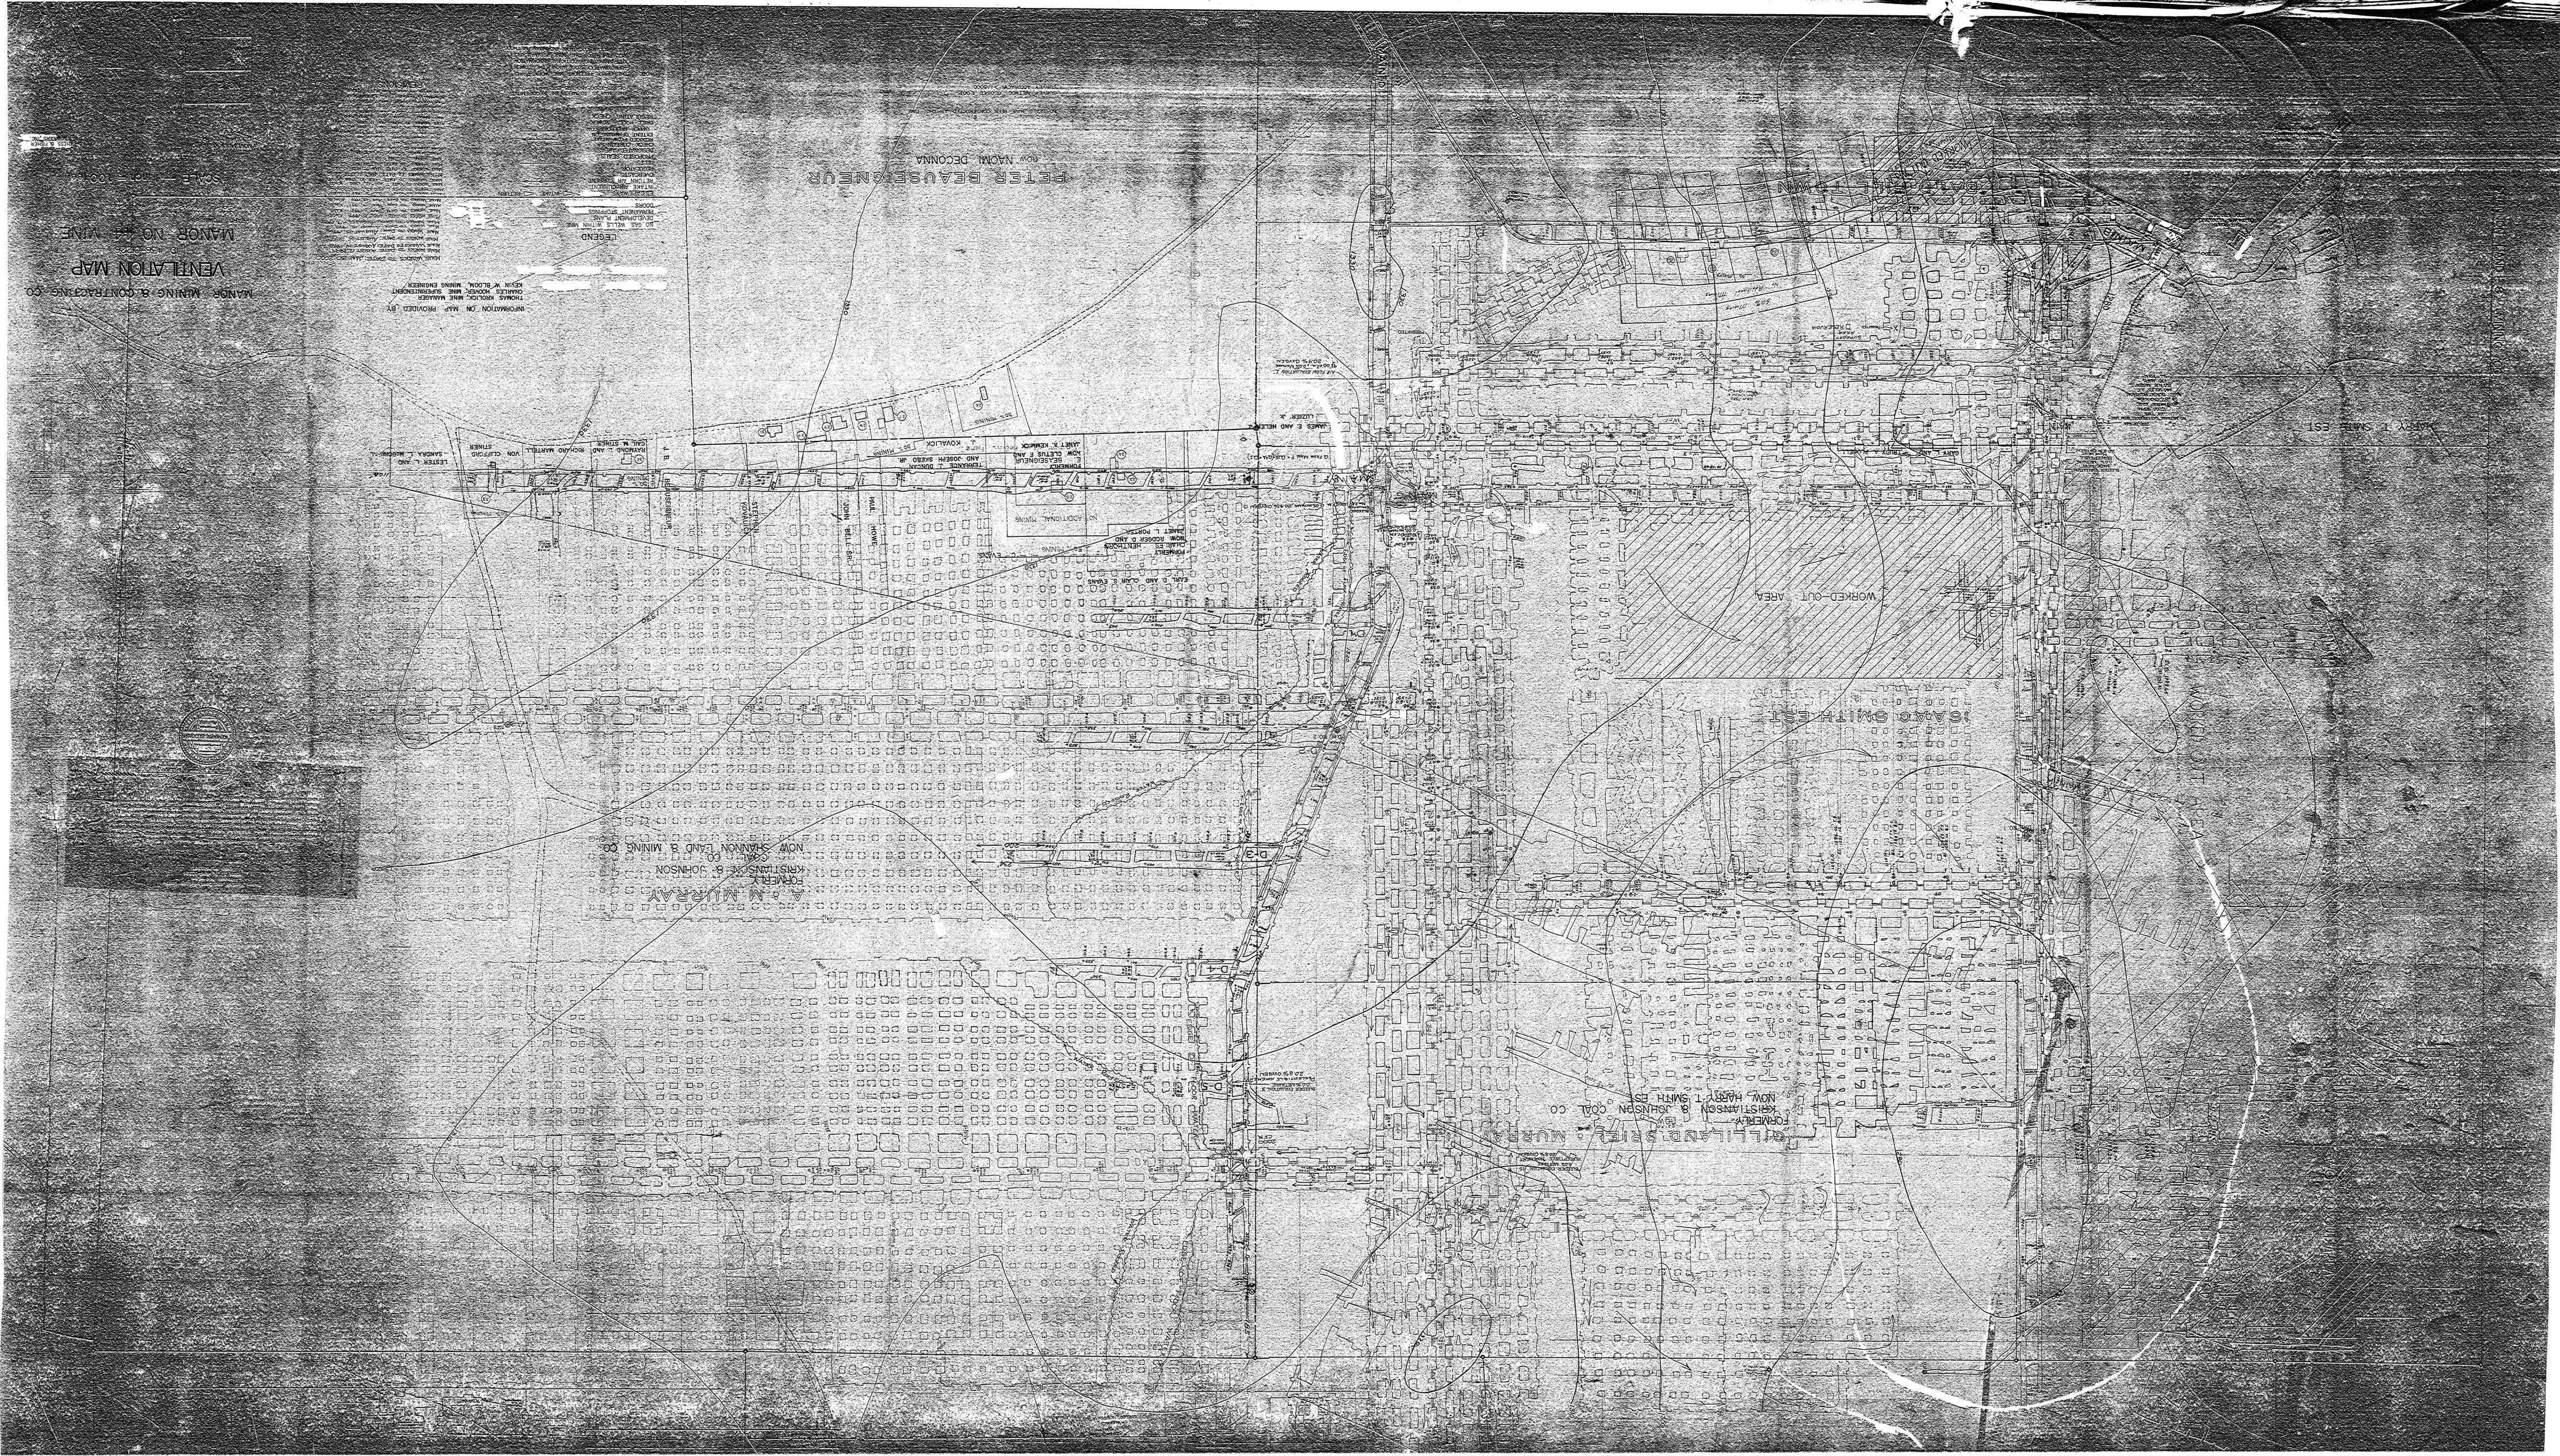
VENTILATION MAP
MANOR NO 44 MINE
SCALE — 1" = 100'
MANOR MINING & CONTRACTING CO
PETER BEAUSEJOUR
NAOMI DECOUNA
LEGEND
INFORMATION ON MAP PROVIDED BY
THOMAS MOULOC, MINE MARKER
CHARLES MOORE, MINE SUPERINTENDENT
KEVIN M'BLOOM, MINING ENGINEER
WORKED-OUT AREA
JAMES E AND NELLIE K
LOCKER &
MARY T SMITH EST
JAMES SMITH EST
A.M MURRAY
FORMERLY
KRISTIANSON & JOHNSON
NOW SHANNON LAND & MINING CO
FORMERLY
KRISTIANSON & JOHNSON COAL CO
NOW MARY T SMITH EST
O'SULLIVAN RIVER - MURRAY
ANDREW AND MARTIN VON STEINER
LESTER L AND SANDRA L MOORE
THOMAS AND JOSEPH HEARD JR
JANET K KOVALICK
KOVALICK
FORMERLY
JOE CLETUS I AND
JANET K KOVALICK
HEINTZMAN
CLAUDE ES
MARIE ROGERS E AND
JANET L PORTER
CLAUDE S AND LOUISE E EVANS
MAIL
MAIL
MAIL