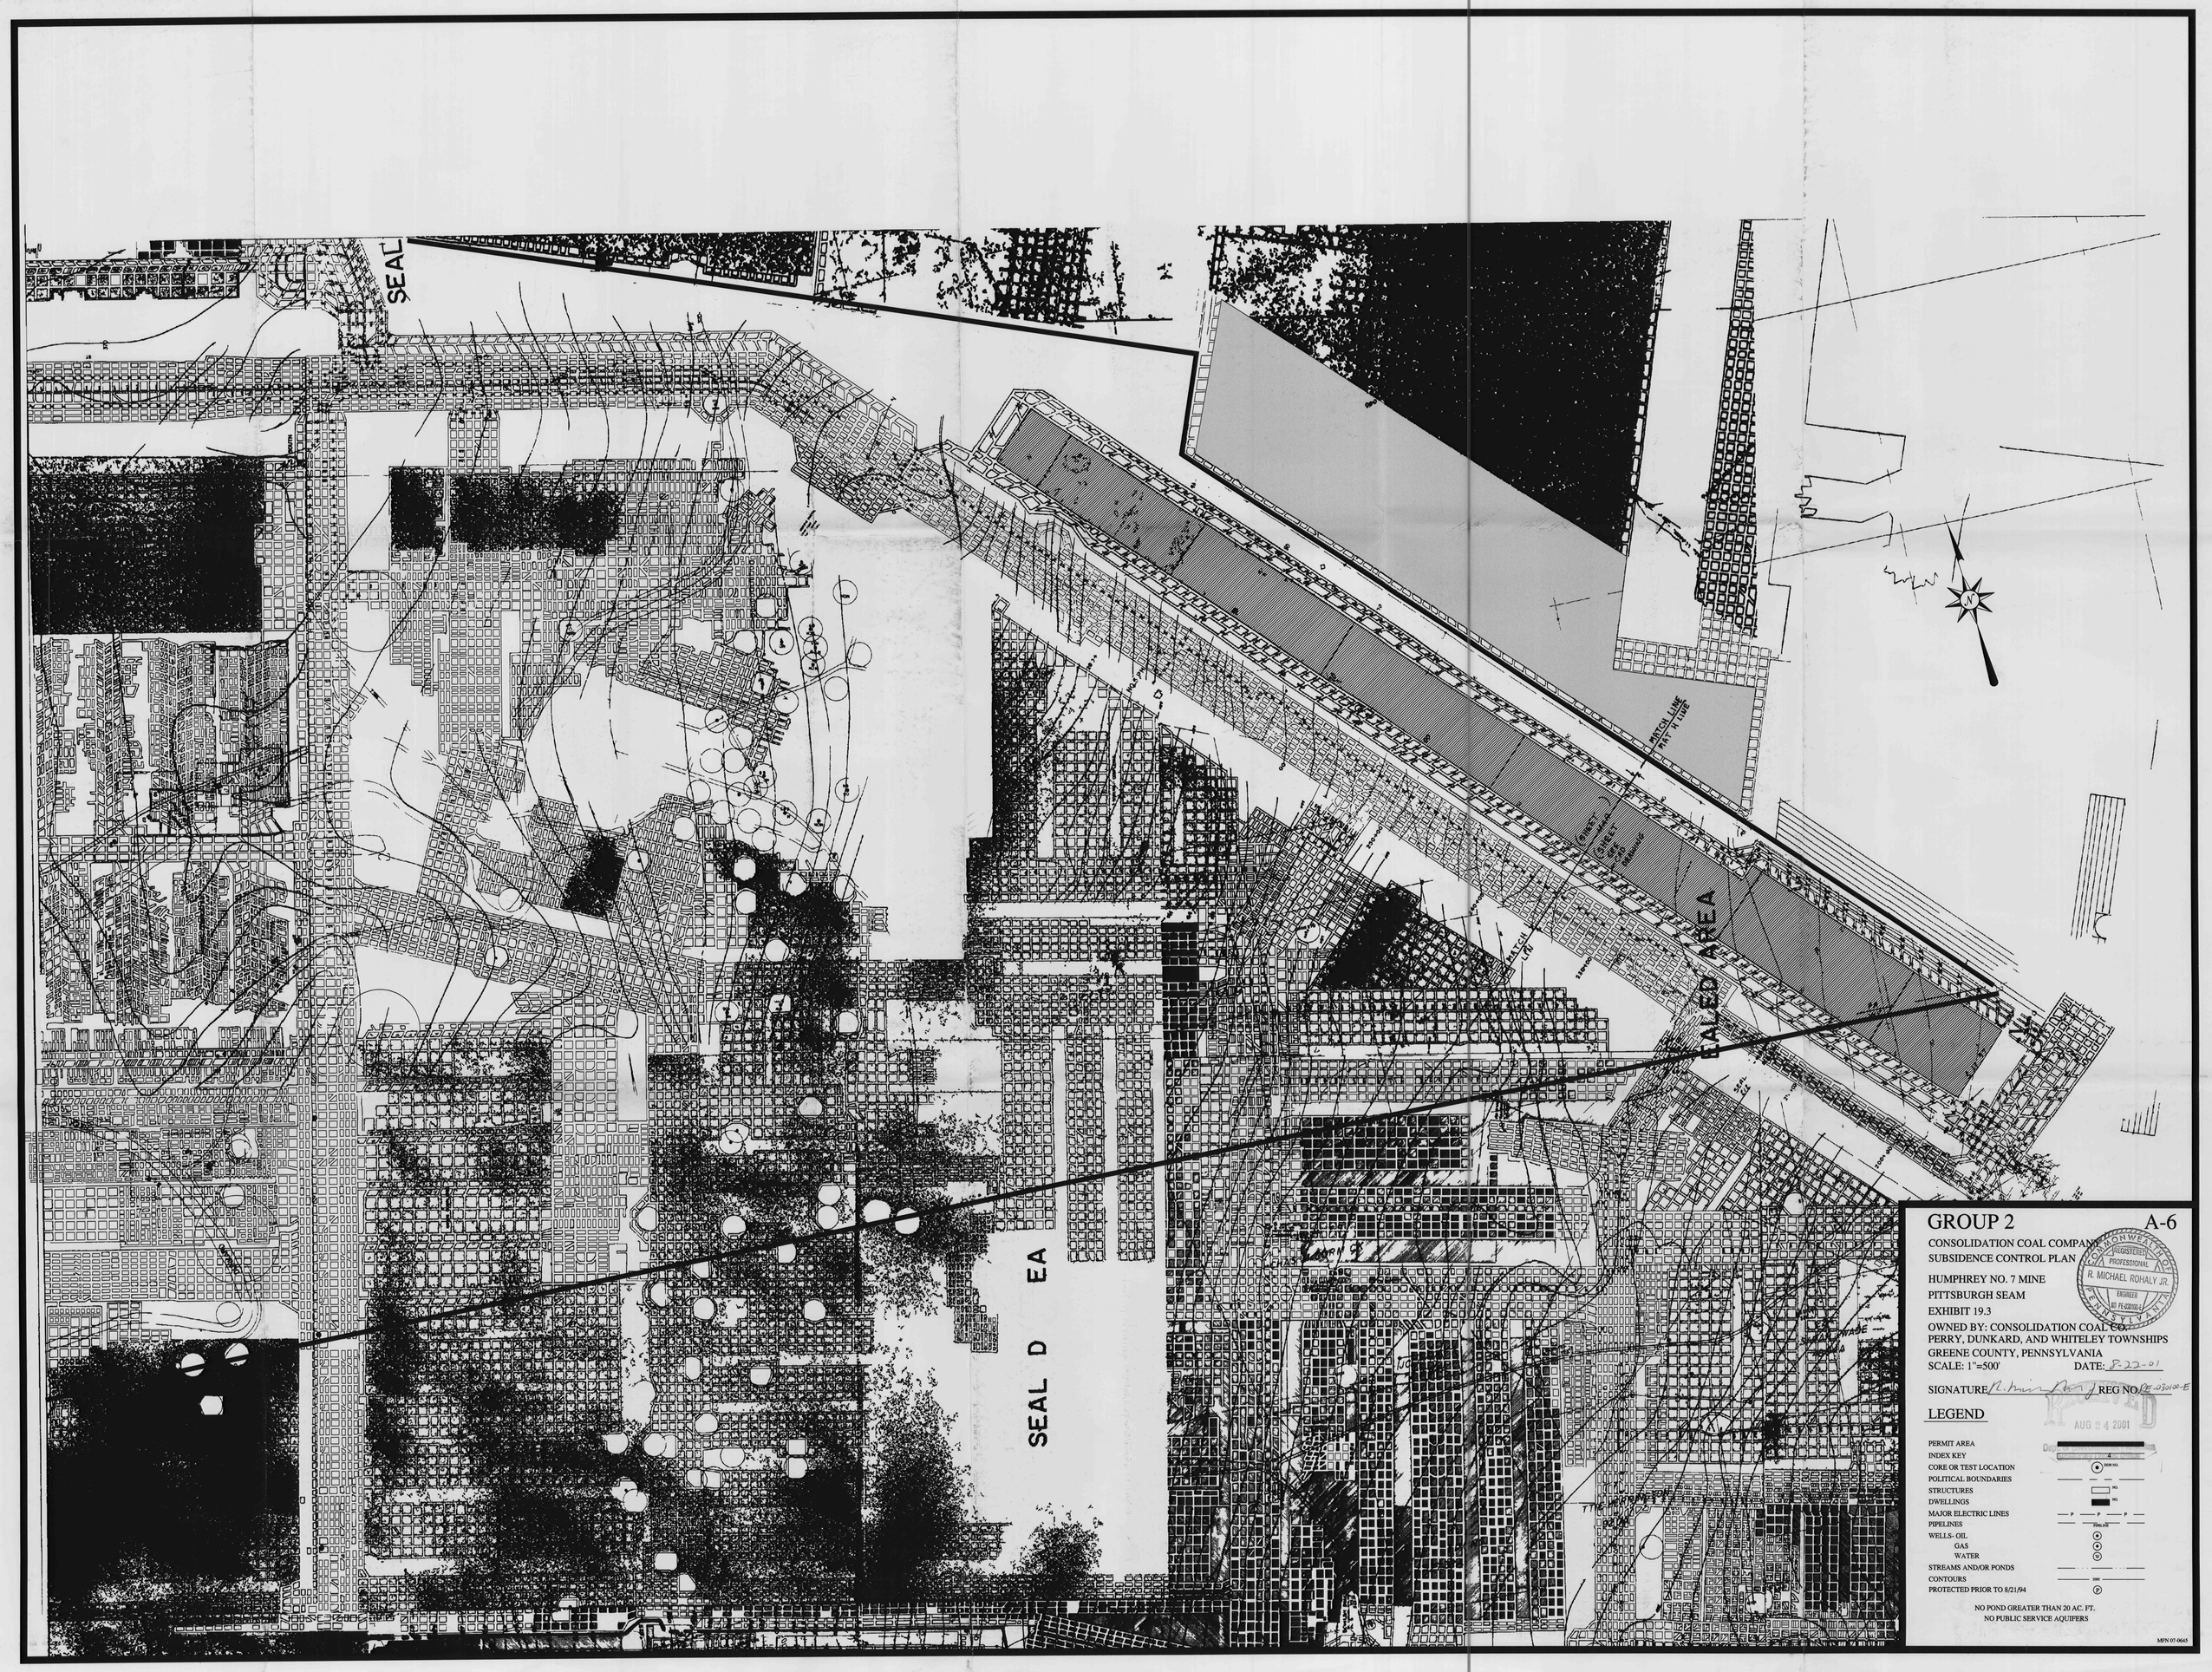

GROUP 2

A-6

CONSOLIDATION COAL COMPANY
SUBSIDENCE CONTROL PLAN

HUMPHREY NO. 7 MINE
PITTSBURGH SEAM
EXHIBIT 19.3

OWNED BY: CONSOLIDATION COAL CO.
PERRY, DUNKARD, AND WHITELEY TOWNSHIPS
GREENE COUNTY, PENNSYLVANIA
SCALE: 1"=500' DATE: 8-22-01

SIGNATURE R. Michael Rohaly REG NO. PE-030100-E

COMMONWEALTH OF PENNSYLVANIA
REGISTERED PROFESSIONAL ENGINEER
R. MICHAEL ROHALY JR.
NO. PE-030100-E

RECEIVED
AUG 24 2001
Div. of Coal Mine Permits

LEGEND

PERMIT AREA	
INDEX KEY	4
CORE OR TEST LOCATION	CORE NO.
POLITICAL BOUNDARIES	
STRUCTURES	NO.
DWELLINGS	NO.
MAJOR ELECTRIC LINES	P — P — P
PIPELINES	PIPELINE
WELLS- OIL	
GAS	
WATER	
STREAMS AND/OR PONDS	
CONTOURS	1000'
PROTECTED PRIOR TO 8/21/94	P

NO POND GREATER THAN 20 AC. FT.
NO PUBLIC SERVICE AQUIFERS

MFN 07-0665